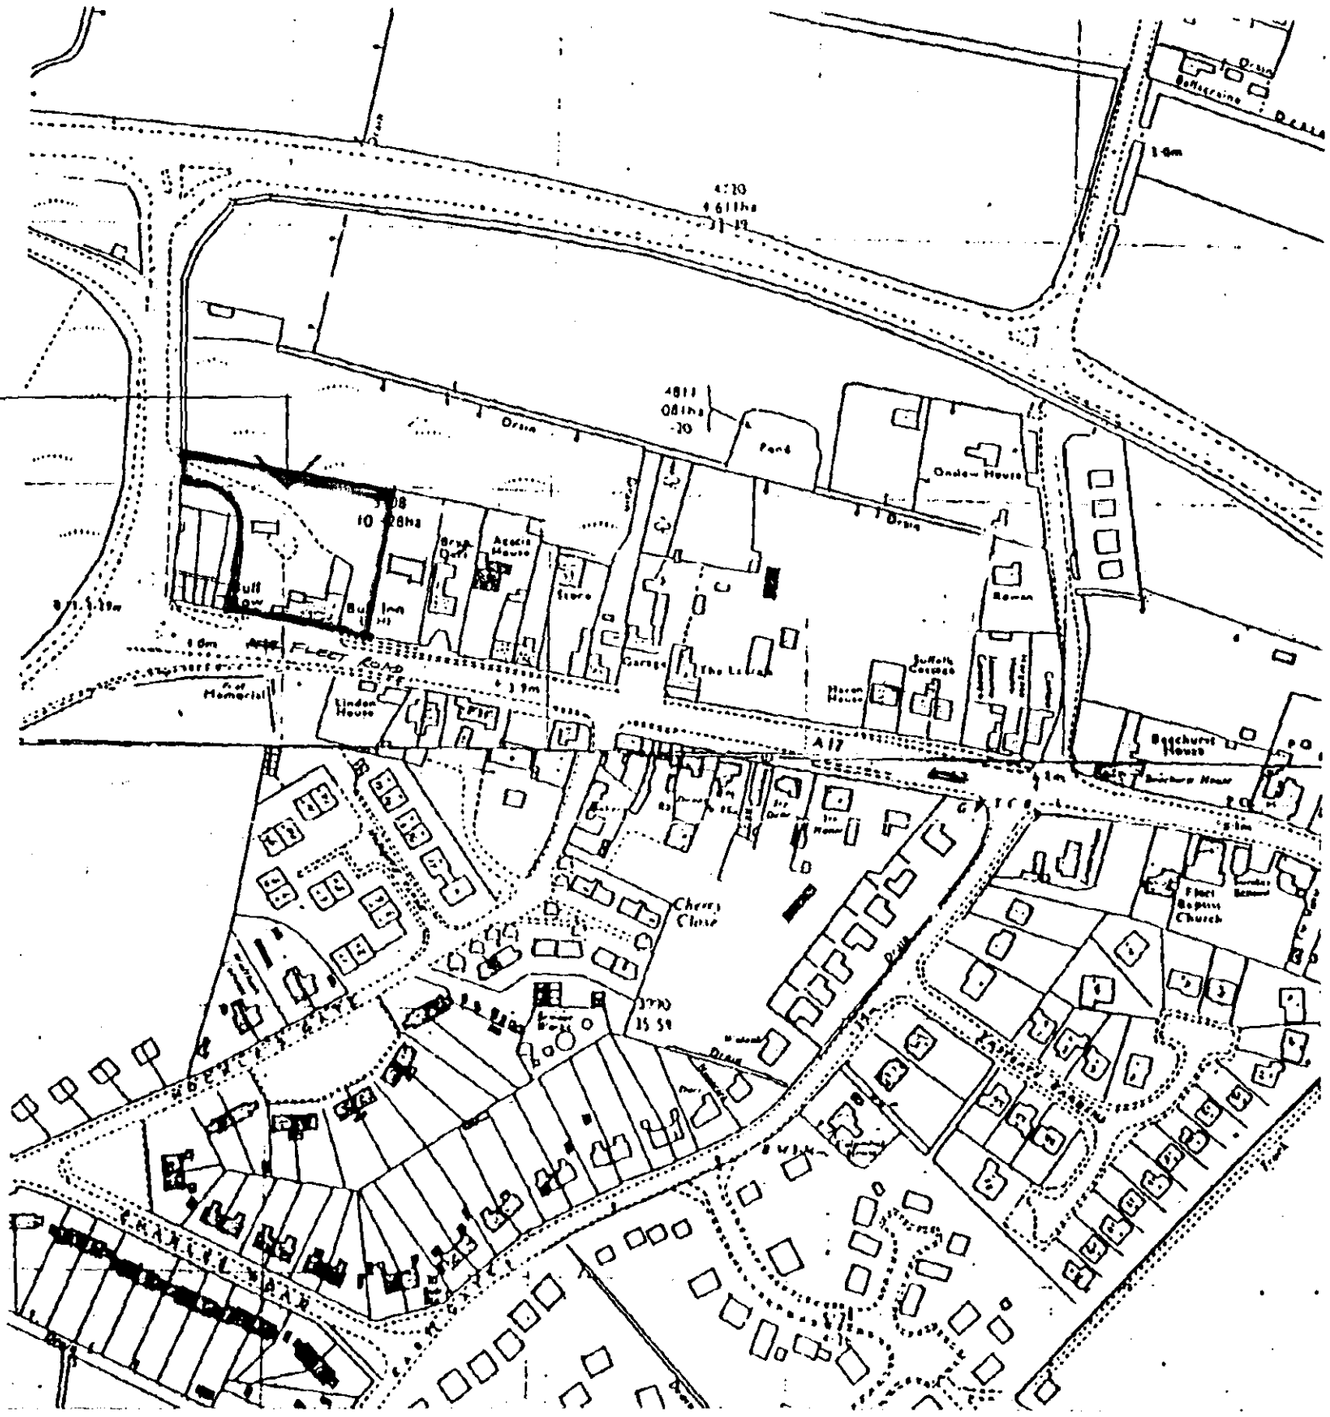


REPRODUCED FROM THE ORDNANCE SURVEY'S 1:2500 MAP OF 1989 WITH THE PERMISSION OF HER MAJESTY'S STATIONERY OFFICE © CROWN COPYRIGHT

SOUTH HOLLAND D.C.
PLAN DEPT
03 JUN 1994
REF S.19/94

A 1/6/94 Scale Corrected to 1:2500 JLS JLS

Rev. | Date | Drawn | Checked

THE CHARTER PARTNERSHIP
ARCHITECTS AND DESIGNERS
32 Fore Street, Ipswich IP4 1JU
Telephone: (0473) 219402 Fax: (0473) 230347
Offices at Bedford, Bournemouth, Cambridge, Cheltenham and Ipswich

Project/Client:
The Bull P.H. Fleet Hargate
Pubmaster Ltd.

Drawing:
Site Location Plan

Project No: 08416	Drawn By: JLS / Date: 04 94
Drawing No: 05 REVISED. / Revision: A	Checked By: JLS / Date: 04 94
Scale: 1:2500	North:

© The Charter Partnership Ltd. Contractors must work only to figured dimensions which are to be checked on site. Any discrepancies must be reported to the architect immediately.