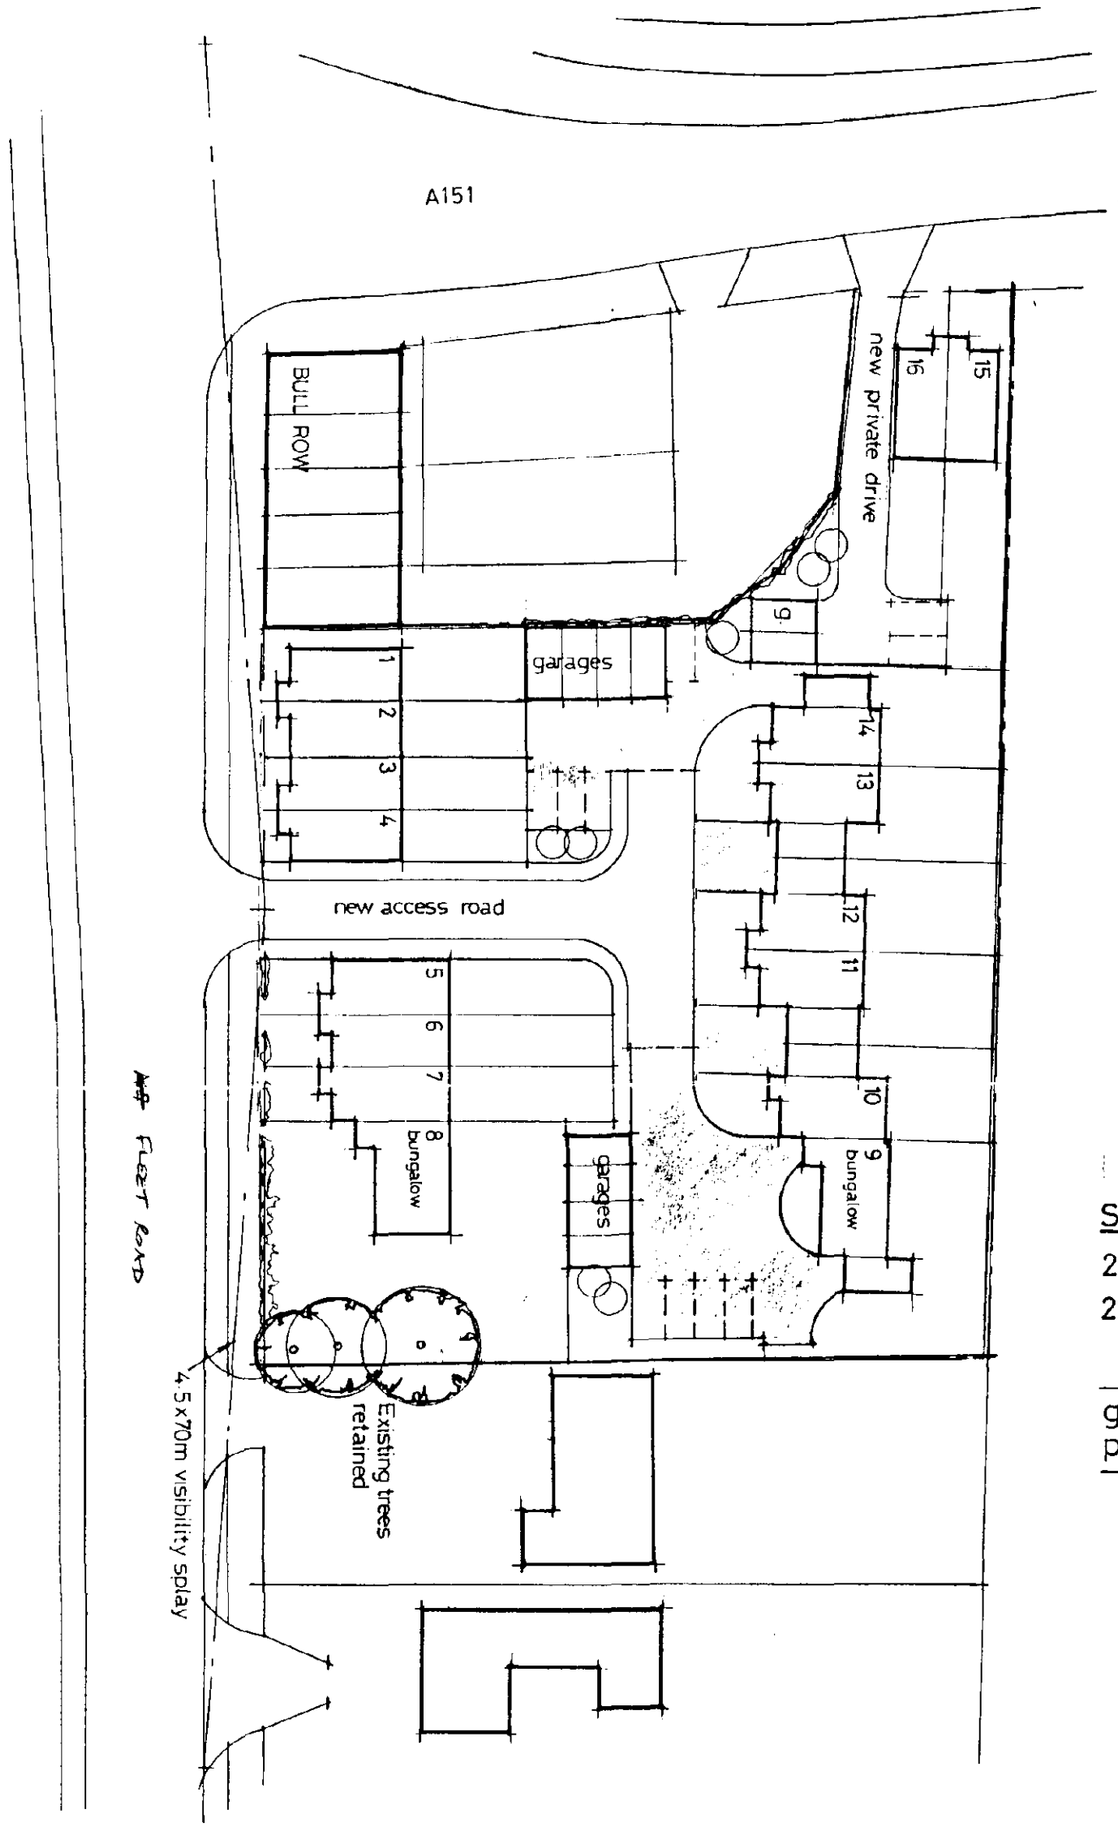


Schedule of accommodation

2 bed houses	14 no.
2 bed bungalows	2 no.
	16 no.
garages	16 no.
parking spaces	16 no.

SOUTH HOLLAND D.C.
PLAN DEPT
27 MAY 1994
REF. 0515/94...

THE CHARTER PARTNERSHIP
ARCHITECTS AND DESIGNERS
Fore Street, Ipswich IP4 1JU
Telephone: (0473) 219402 Fax: (0473) 230347
Offices at Bedford, Bournemouth, Cambridge, Cheltenham and Ipswich

Project/Client:
The Bull P.H. Fleet Hargate
Pubmaster Ltd.

Drawing:
Site Layout as proposed

Rev.	Date	


Project No: 08416

Drawing No: 03 Revision:

Scale: 1:500

	Drawn	Checked
Drawn By: JLS	Date: 04 94	
Checked By: JLS	Date: 04 94	
North:		

The Charter Partnership Ltd. Contractors must work only to figured dimensions which are to be checked on site. Any discrepancies must be reported to the architect immediately.

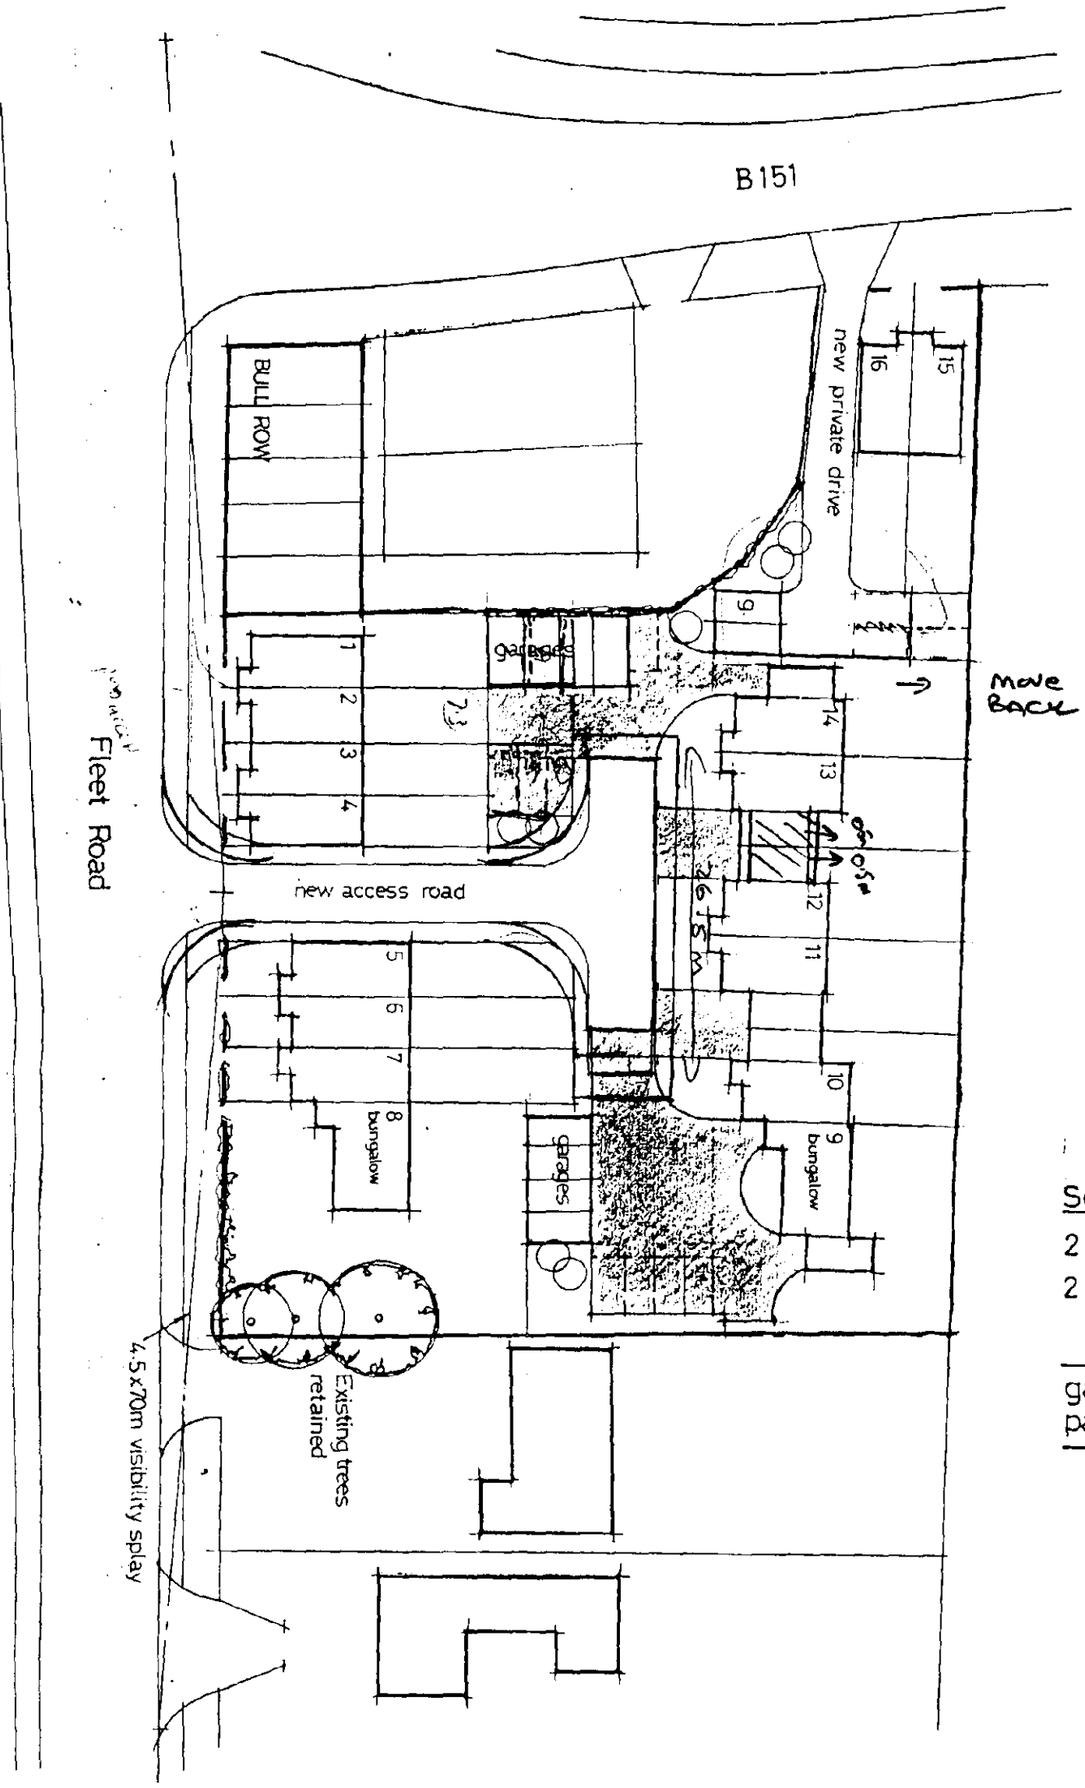

Schedule of accommodation

2 bed houses	14 no.
2 bed bungalows	2 no.
	16 no.
garages	16 no.
parking spaces	16 no.

200 %

SOUTH HOLLAND D.C
PLAN DEPT
18 JUL 1994
REF .....

P/S 10
G. 12
P/S 5

27

THE CHARTER PARTNERSHIP
ARCHITECTS AND DESIGNERS
32 Fore Street, Ipswich IP4 1JU
Telephone: (0473) 219402 Fax: (0473) 230347
Offices at Bedford, Bournemouth, Cambridge, Cheltenham and Ipswich

Project/Client:
The Bull P.H. Fleet Hargate
Pubmaster Ltd.


Drawing:
Site Layout as proposed

Rev.	Date		Drawn	Checked
A	07/94	ROAD NAMES CORRECTED	JLS	JLS.

Project No: 08416		Drawn By: JLS	Date: 04 94
Drawing No: 03	Revision: A	Checked By: JLS	Date: 04 94
Scale: 1:500		North:	


© The Charter Partnership Ltd. Contractors must work only to figured dimensions which are to be checked on site. Any discrepancies must be reported to the architect immediately.

U.D.O. 3772/92

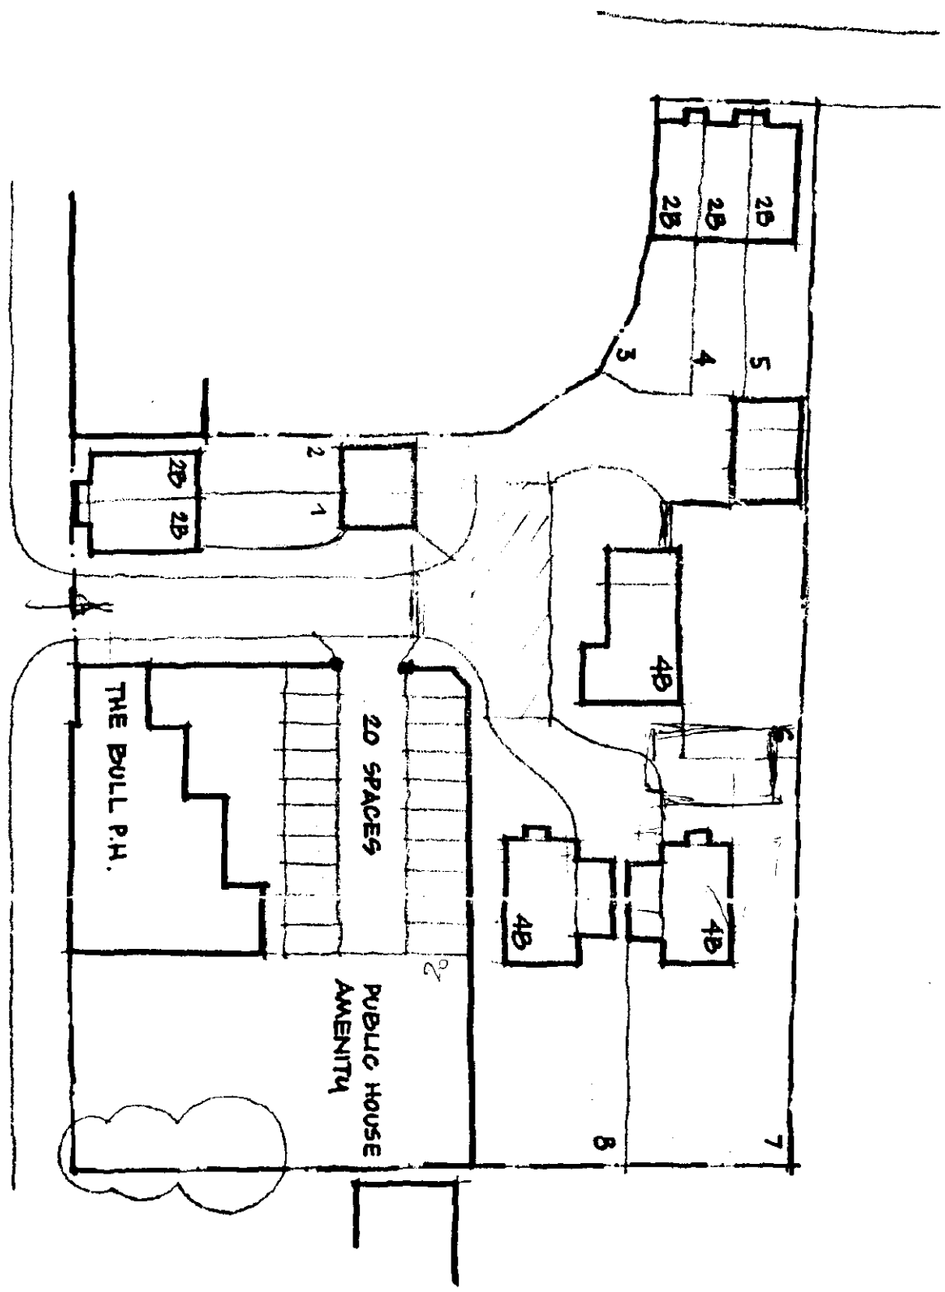

SCHEDULE :

2 BED HOUSE	5 NO.
4 BED HOUSE	3 NO.
TOTAL	8 NO.

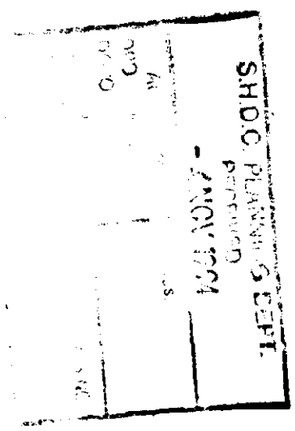

THE CHARTER PARTNERSHIP
ARCHITECTS AND DESIGNERS
32 Fore Street, Ipswich IP4 1JU
Telephone: (0473) 219402 Fax: (0473) 230347
Offices at Bedford, Bournemouth, Cambridge, Cheltenham and Ipswich


Project/Client:
THE BULL P.H. FLEET HARGATE
PUBMASTER

Drawing:
FEASIBILITY

Rev.	Date	
Project No:		
08416		
Drawing No:	Revision:	
07		
Scale:		
1:500		

	Drawn	Checked
Drawn By: PW	Date: 30.10.94	
Checked By: PW	Date: 30.10.94	
North:		

© The Charter Partnership Ltd. Contractors must work only to figured dimensions which are to be checked on site. Any discrepancies must be reported to the architect immediately.

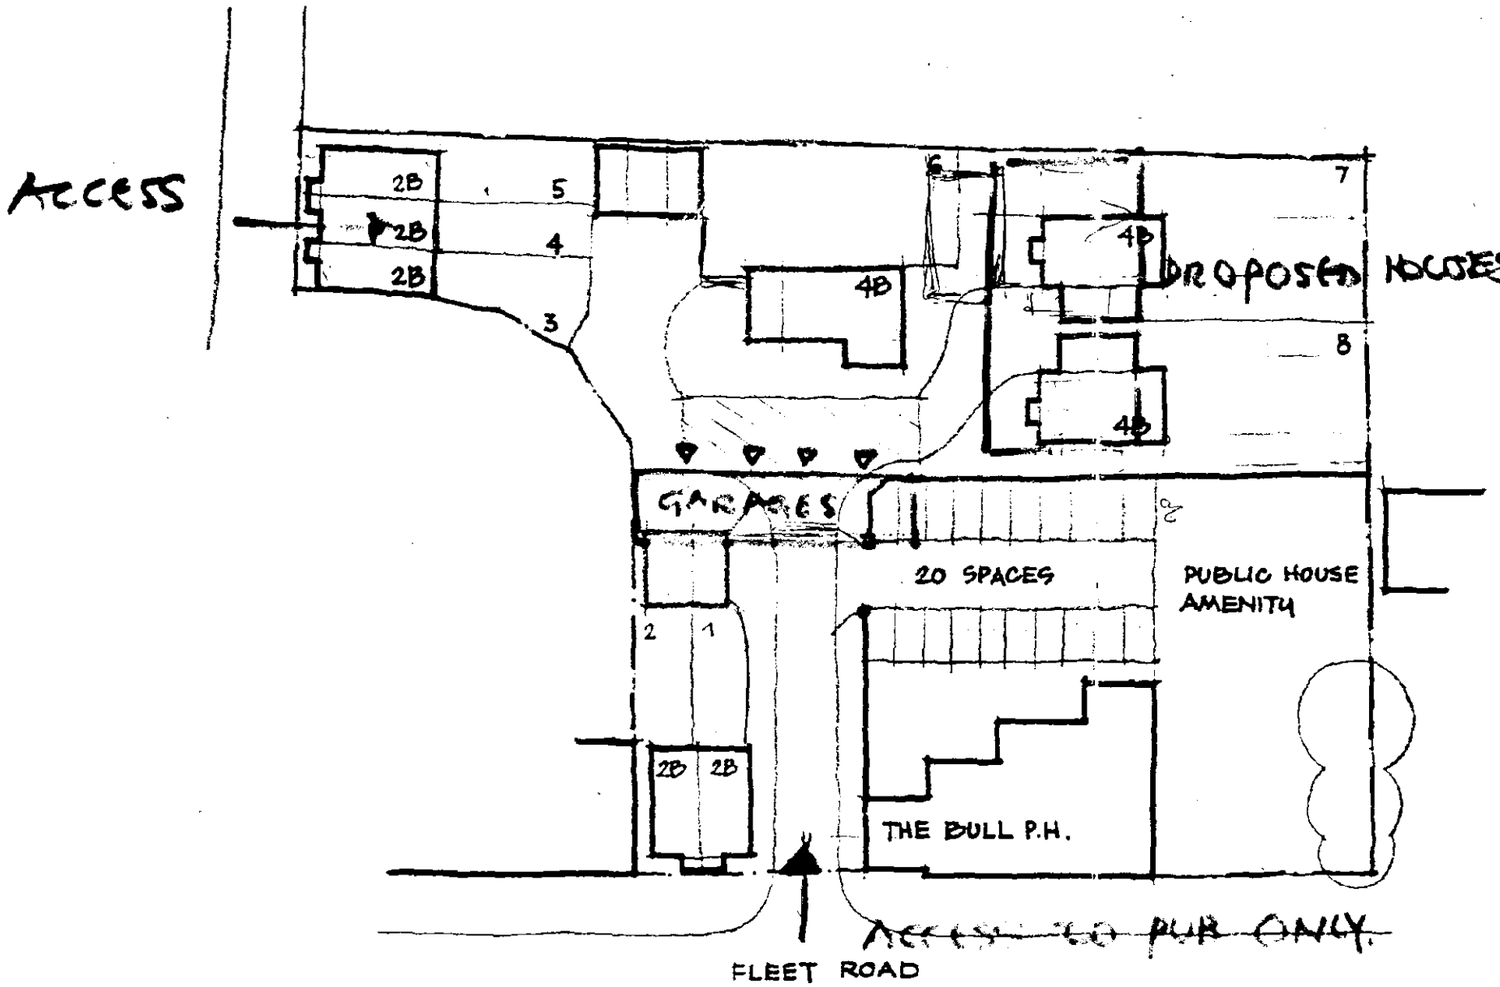

SCHEDULE :

2 BED HOUSE	5 NO.
4 BED HOUSE	3 NO.
TOTAL	8 NO.

S.H.D.C. PLANNING DEPT.
RECEIVED
- 4 NOV 1994

Rev.	Date

Project No: 08418
Drawing No: 07
Revision:
Scale: 1:500


	Drawn	Checked
Drawn By:	PW	
Date:	30.10.94	
Checked By:	PW	
Date:	30.10.94	
North:		

Project/Client:
THE BULL P.H. FLEET HARGATE
PUBMASTER

Drawing:
FEASIBILITY

THE CHARTER PARTNERSHIP
ARCHITECTS AND DESIGNERS
32 Fore Street, Ipswich IP4 1JU
Telephone: (0473) 219402 Fax: (0473) 230147
Offices at Bedford, Bournemouth, Cambridge, Cheltenham and Ipswich

© The Charter Partnership Ltd. Contractors must work only to figured dimensions which are to be checked on site. Any discrepancies must be reported to the architect immediately.

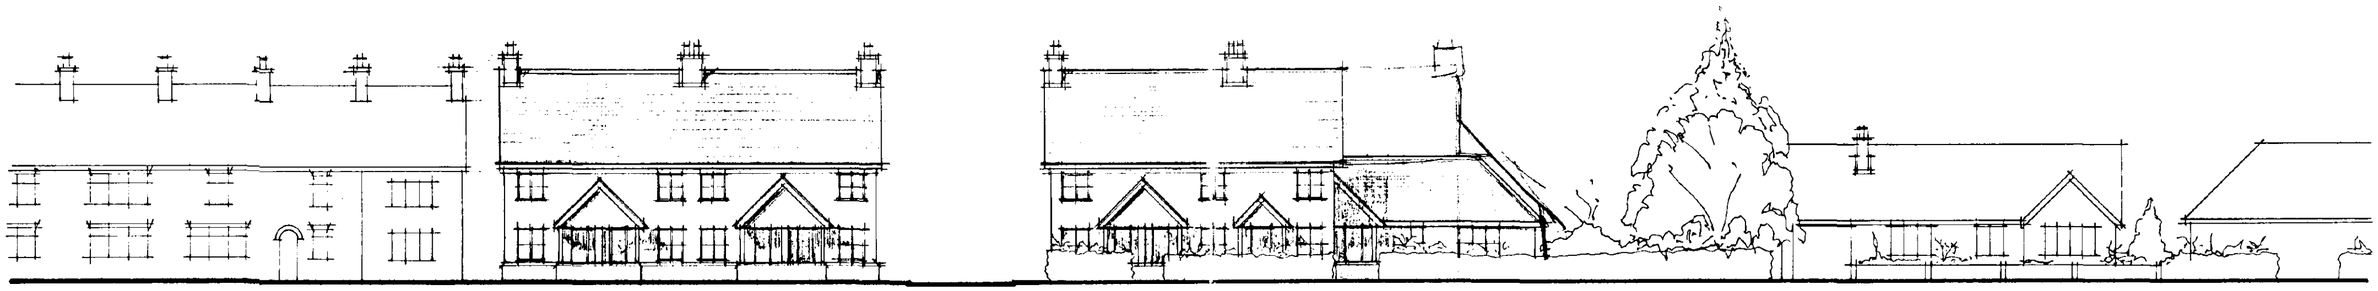

Street Elevation to Fleet Road

SOUTH HOLLAND D.C.
PLAN DEPT
18 JUL 1994
REF 515/94

Rev.	Date		Drawn	Checked
A	07 94	STREET NAME CORRECTED.	JLS	JLS

Project/Client:
The Bull P.H. Fleet Hargate
Pubmaster Ltd.

Drawing:
Street Elevation as proposed

Project No:
08416

Drawing No: 04
Revision: A

Scale: 1 : 200

Drawn By: JLS
Date: 04 94

Checked By: JLS
Date: 04 94

North:

THE CHARTER PARTNERSHIP
ARCHITECTS AND DESIGNERS
32 Fore Street, Ipswich IP4 1JU
Telephone: (0473) 219402 Fax: (0473) 230347
Offices at Bedford, Bournemouth, Cambridge, Cheltenham and Ipswich

© The Charter Partnership Ltd. Contractors must work only to figured dimensions which are to be checked on site.
Any discrepancies must be reported to the architect immediately.

O 3771/92