


## CB Design Group

Chartered Architects + Planning Consultants

NFU Buildings - Camelgate - Spalding - Lincolnshire PE12 6ET  
Telephone 01-775 722241 Fax 01-775 769986  
Email enquiries@cbnewhomes.co.uk

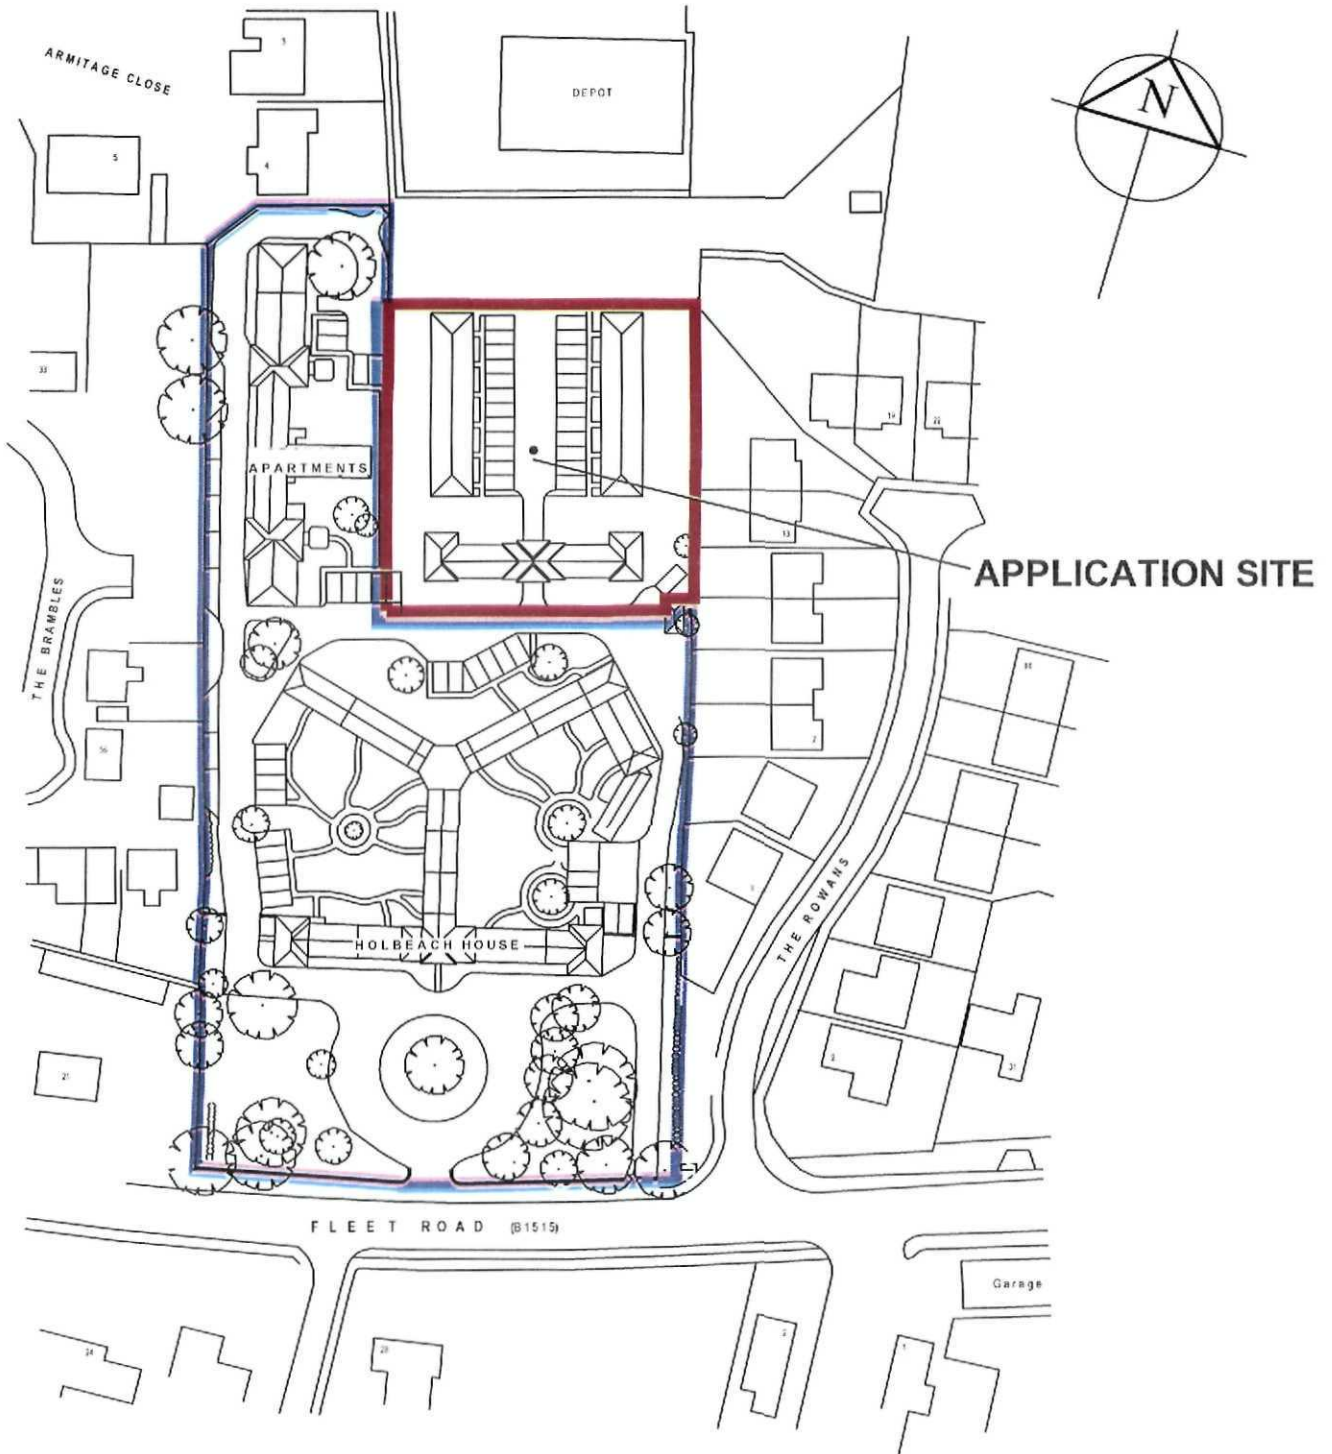

|         |                                                                                               |             |            |
|---------|-----------------------------------------------------------------------------------------------|-------------|------------|
| Client  | Castle Building Limited                                                                       | Scale       | 1:1250     |
| Project | Residential Development<br>Holbeach House<br>Fleet Road<br>Holbeach<br>Lincolnshire. PE12 8LA | Date        | April 2008 |
|         |                                                                                               | Drawn by    | MD         |
|         |                                                                                               | Drawing No. | 2057/001   |
| Title   | Location Plan                                                                                 | Revision    |            |