
Balcony

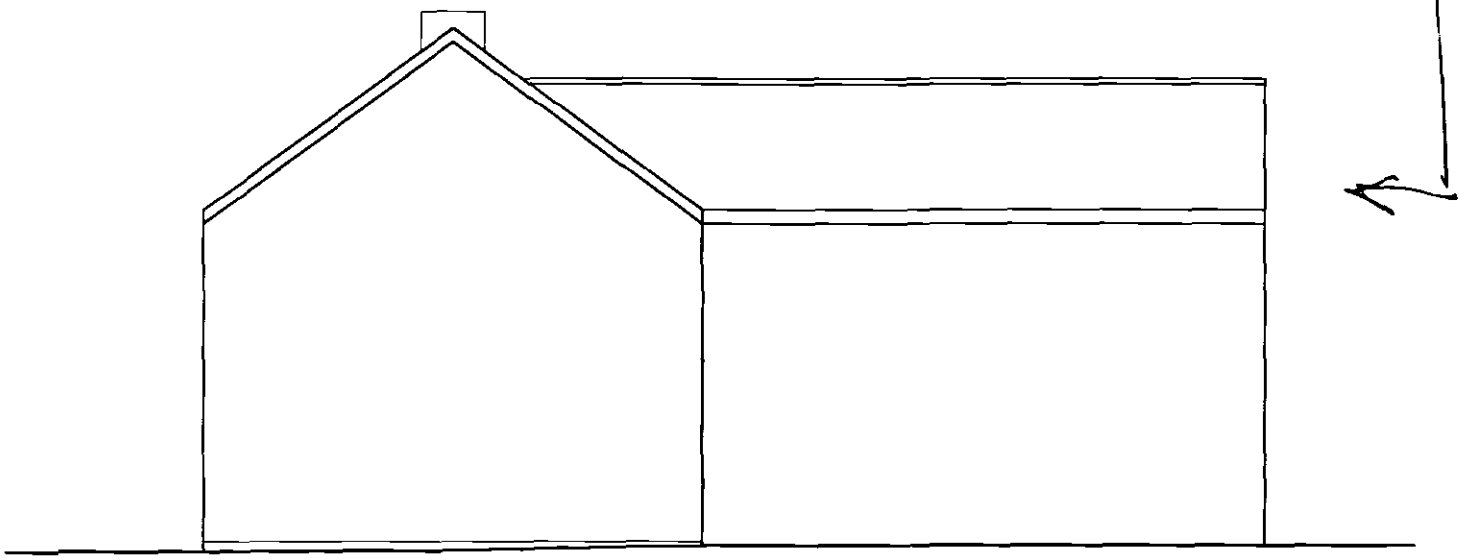

SIDE ELEVATION

Verge detail and Chimney eaves

Window openings front elevation same as exg



FRONT ELEVATION