
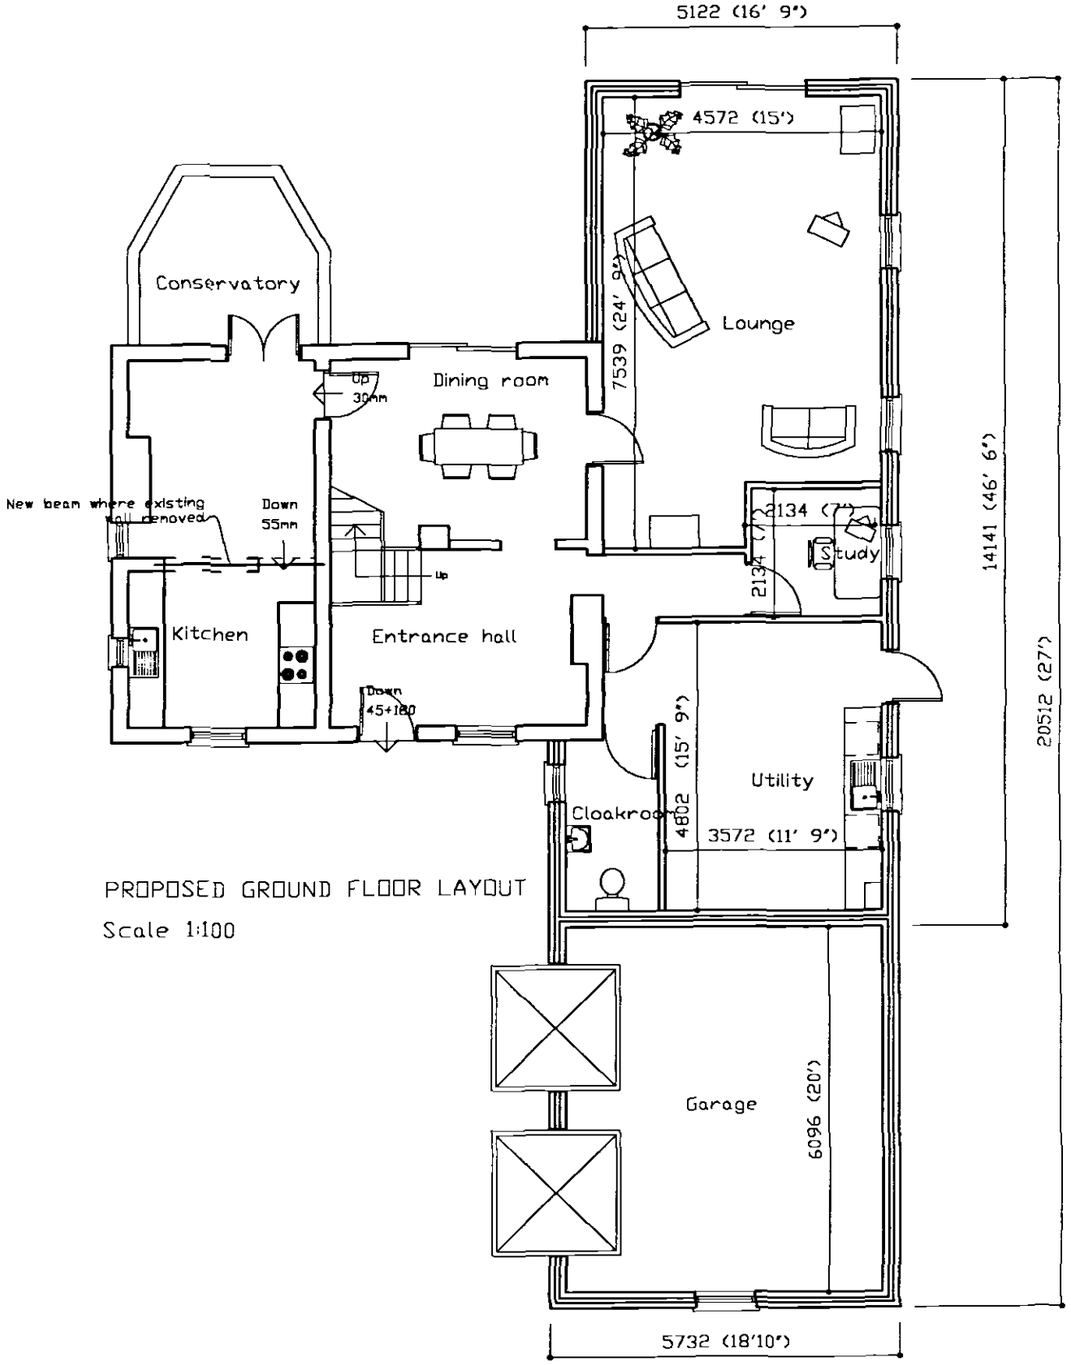


PROPOSED GROUND FLOOR LAYOUT

Scale 1:100

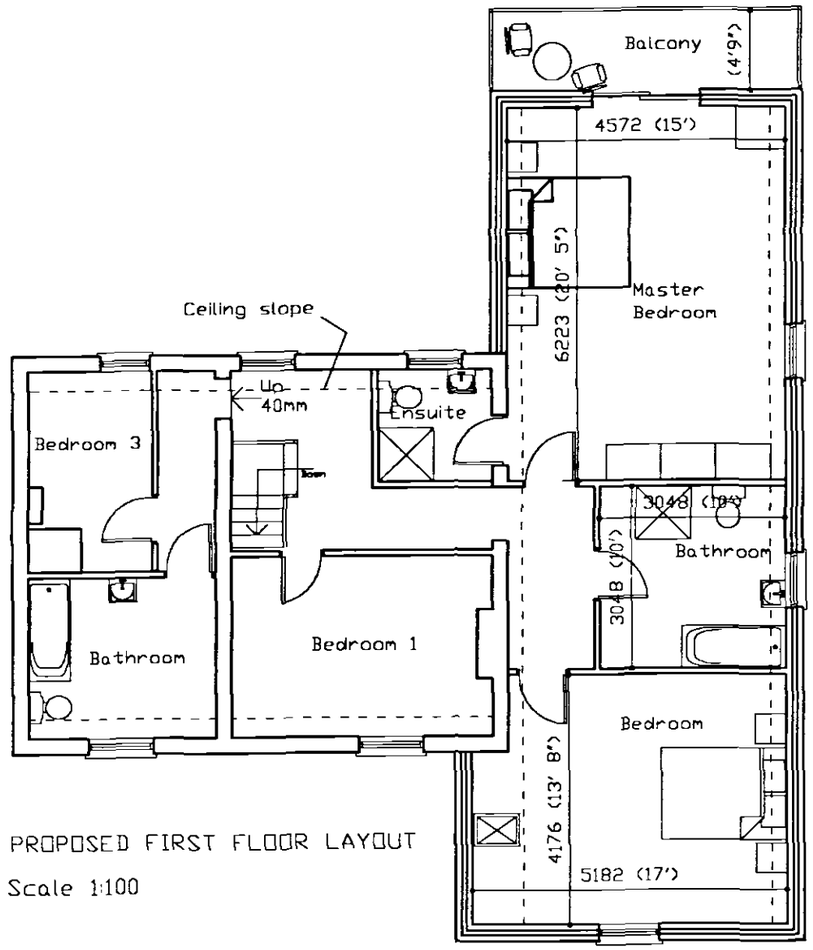

PROPOSED FIRST FLOOR LAYOUT

Scale 1:100

SHDC
Planning & Development
2 1 APR 2004
Ref:

DETERMINED PLAN

PROPOSED TWO STOREY SIDE EXTENSION WITH DOUBLE GARAGE AT
PATRIA LODGE, JEKYLL'S GATE, FLEET FEN
FOR MR AND MRS LEICESTER

Job No: LDC 14 1 04 Dwg No: 2

Scale 1:100 April 2004