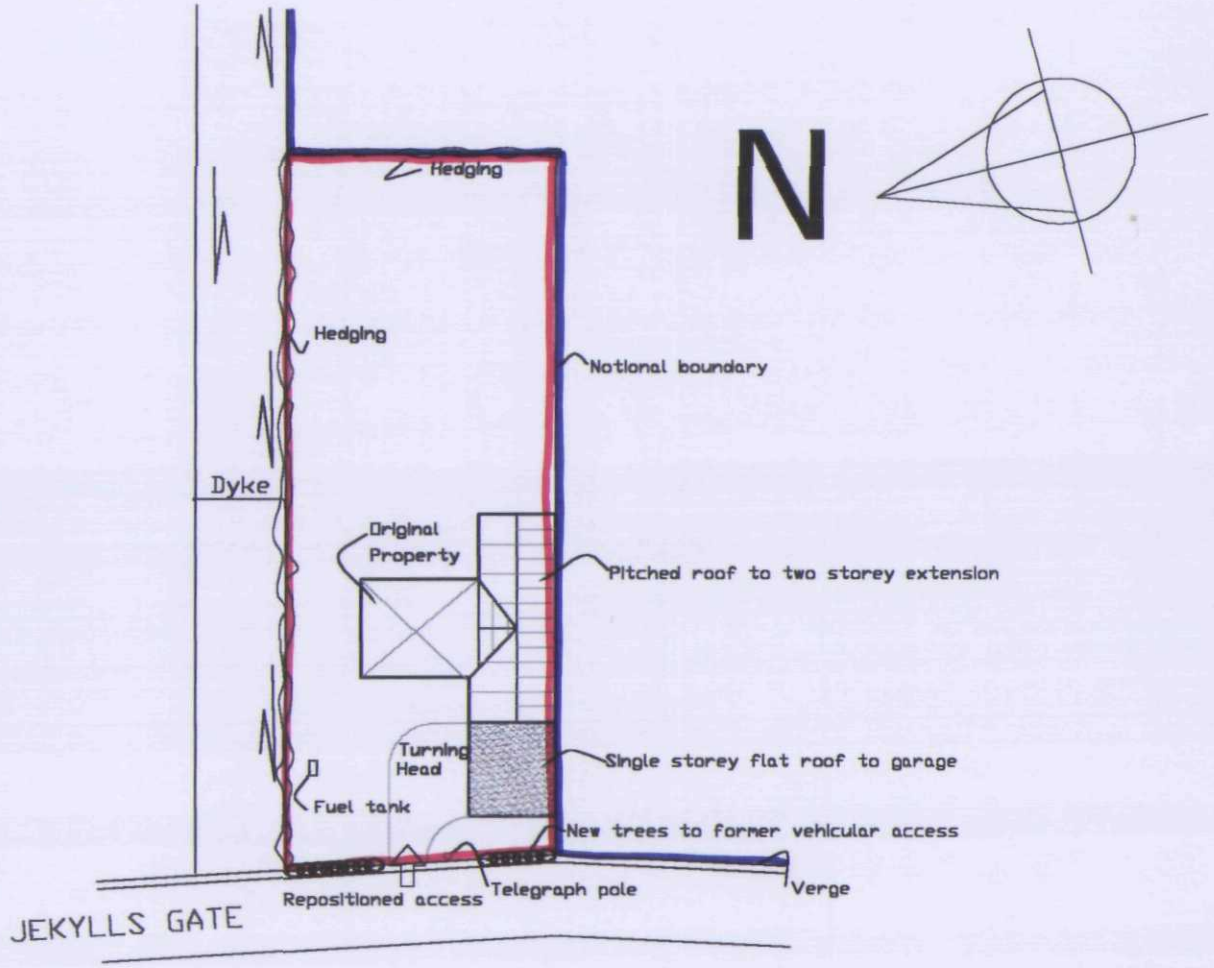


BLOCK PLAN SCALE 1:500

SHDC
Planning & Development
2 1 APR 2004
Ref:

DETERMINED PLAN

PROPOSED TWO STOREY SIDE EXTENSION WITH DOUBLE GARAGE AT
PATRIA LODGE, JEKYLL'S GATE, FLEET FEN
FOR MR AND MRS LEICESTER

Job No: LOC 14 1 04 Dwg No: 4

Scale 1:500 April 2004