




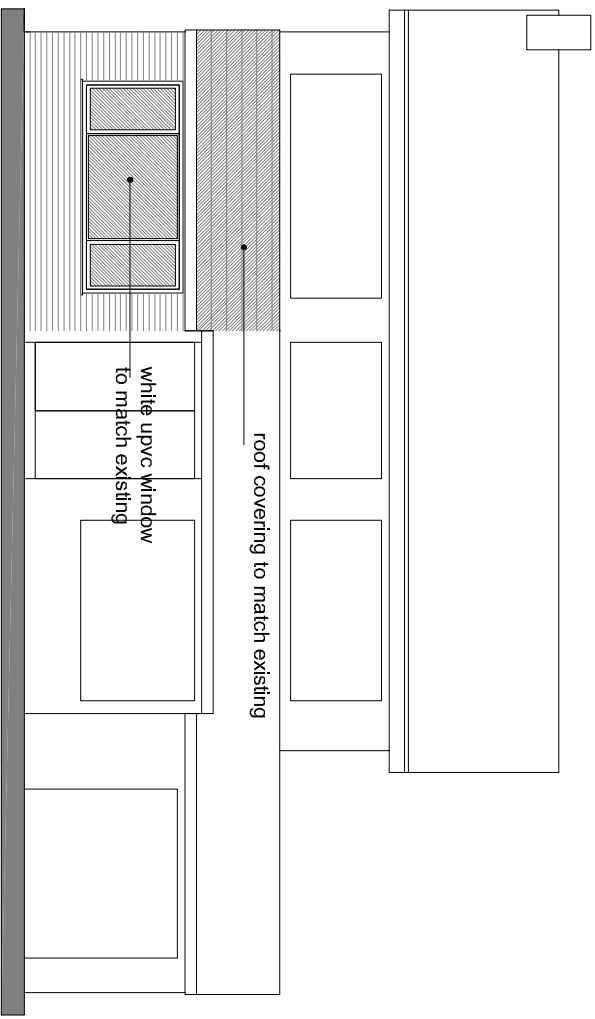


PROPOSED FRONT ELEVATION

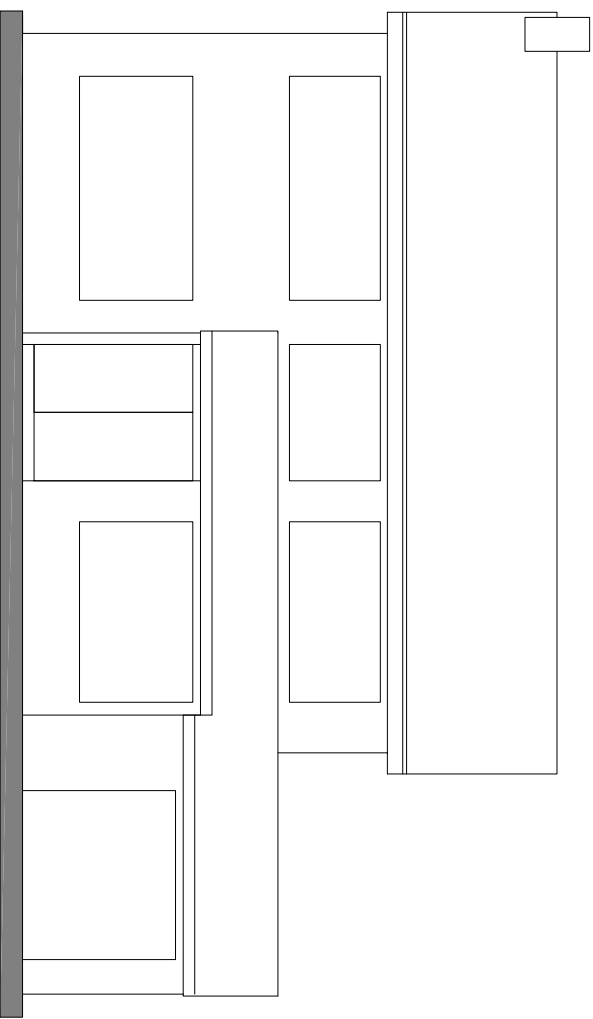


EXISTING FRONT ELEVATION

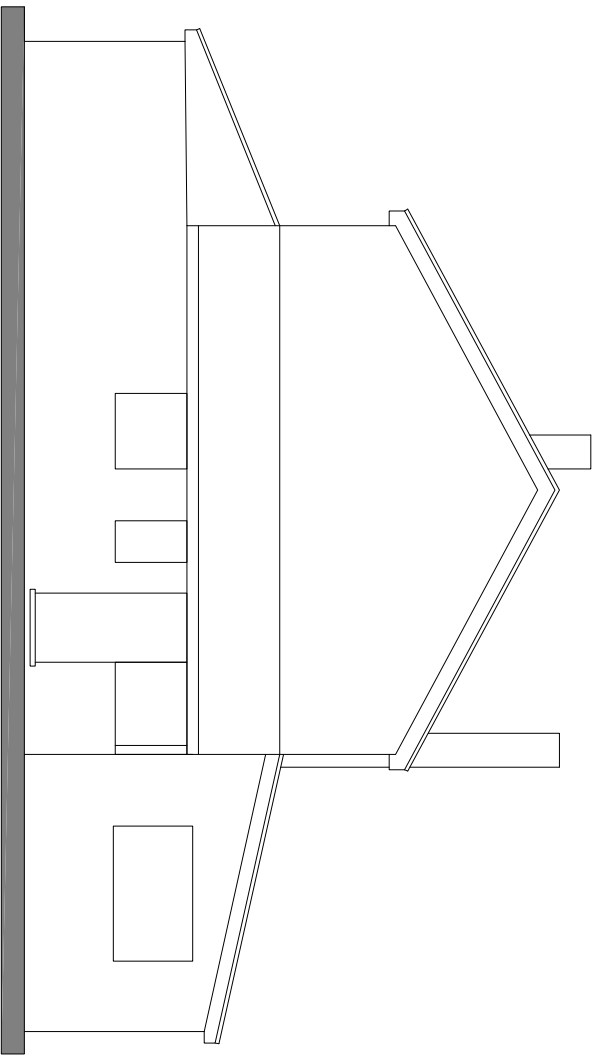


PROPOSED SIDE ELEVATION (north)

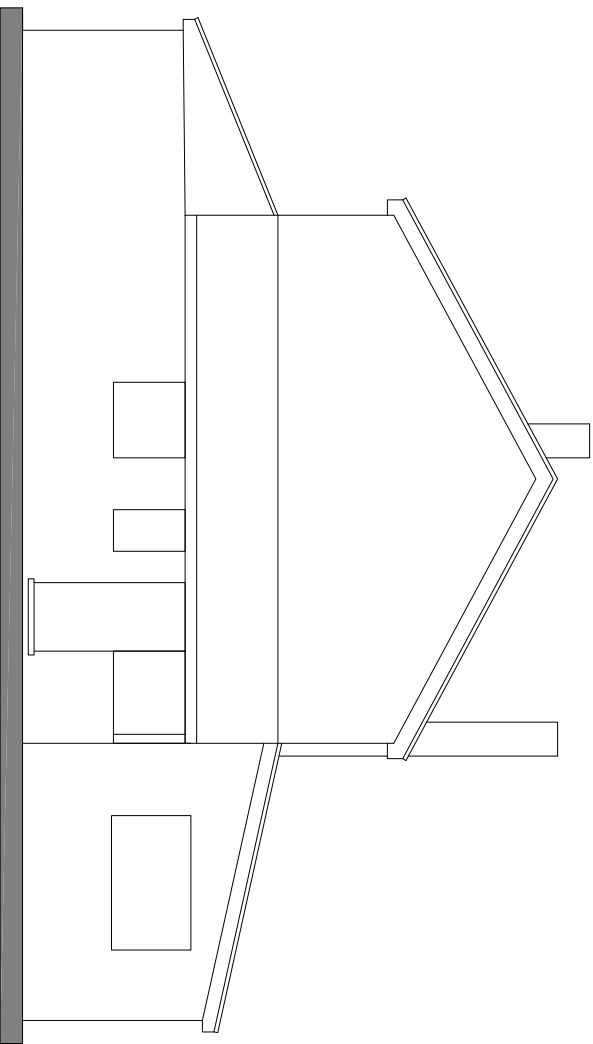


EXISTING SIDE ELEVATION (north)

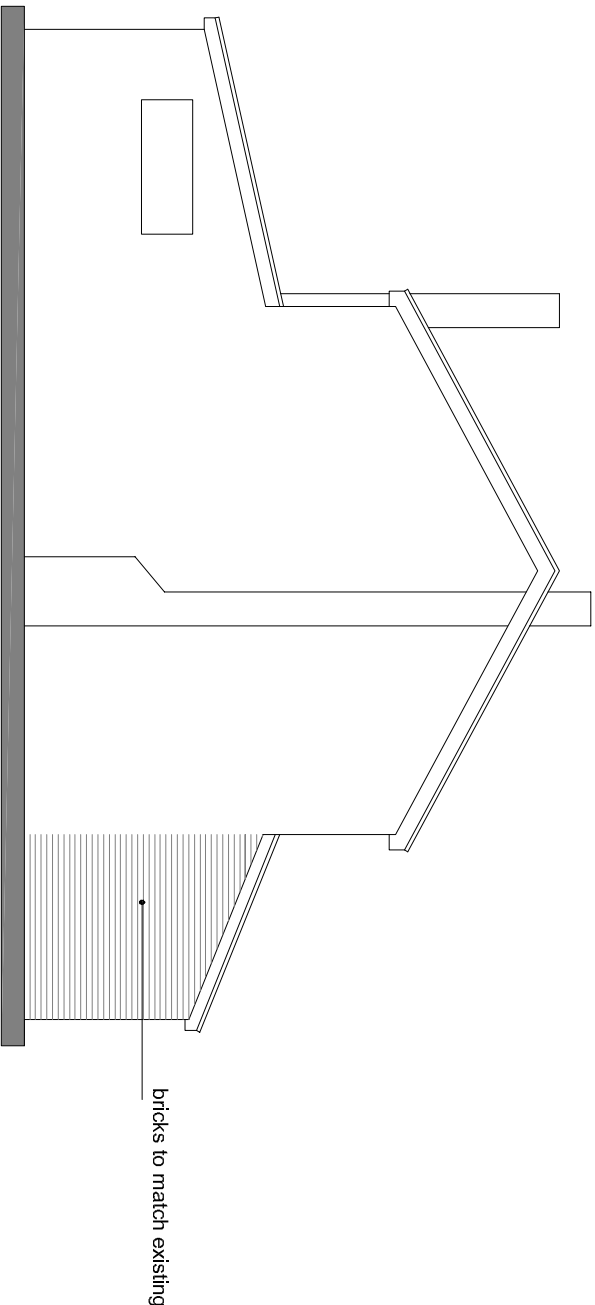

PROPOSED SIDE ELEVATION (south)

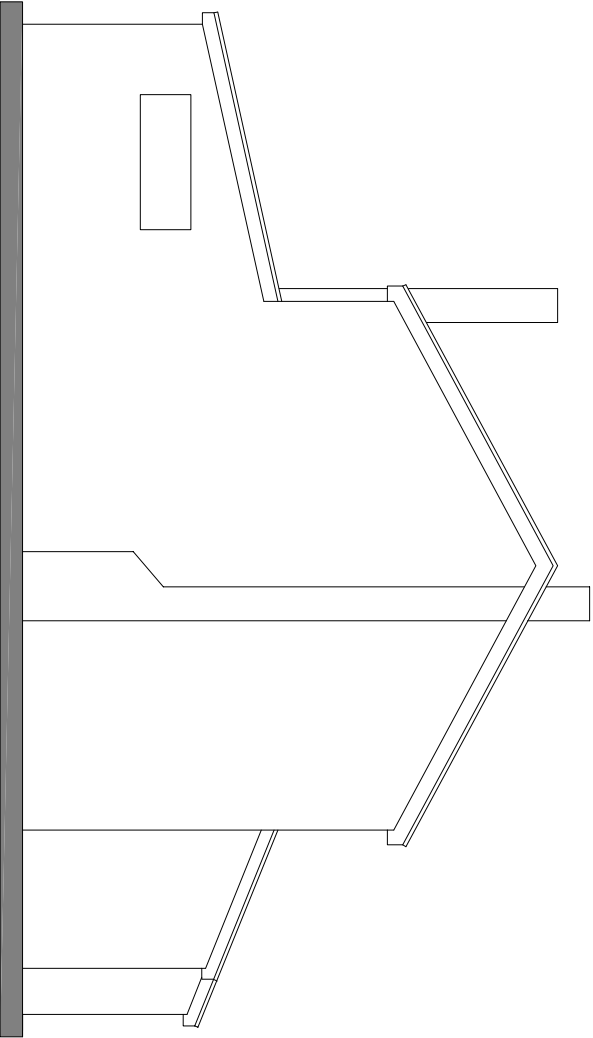

EXISTING SIDE ELEVATION (south)

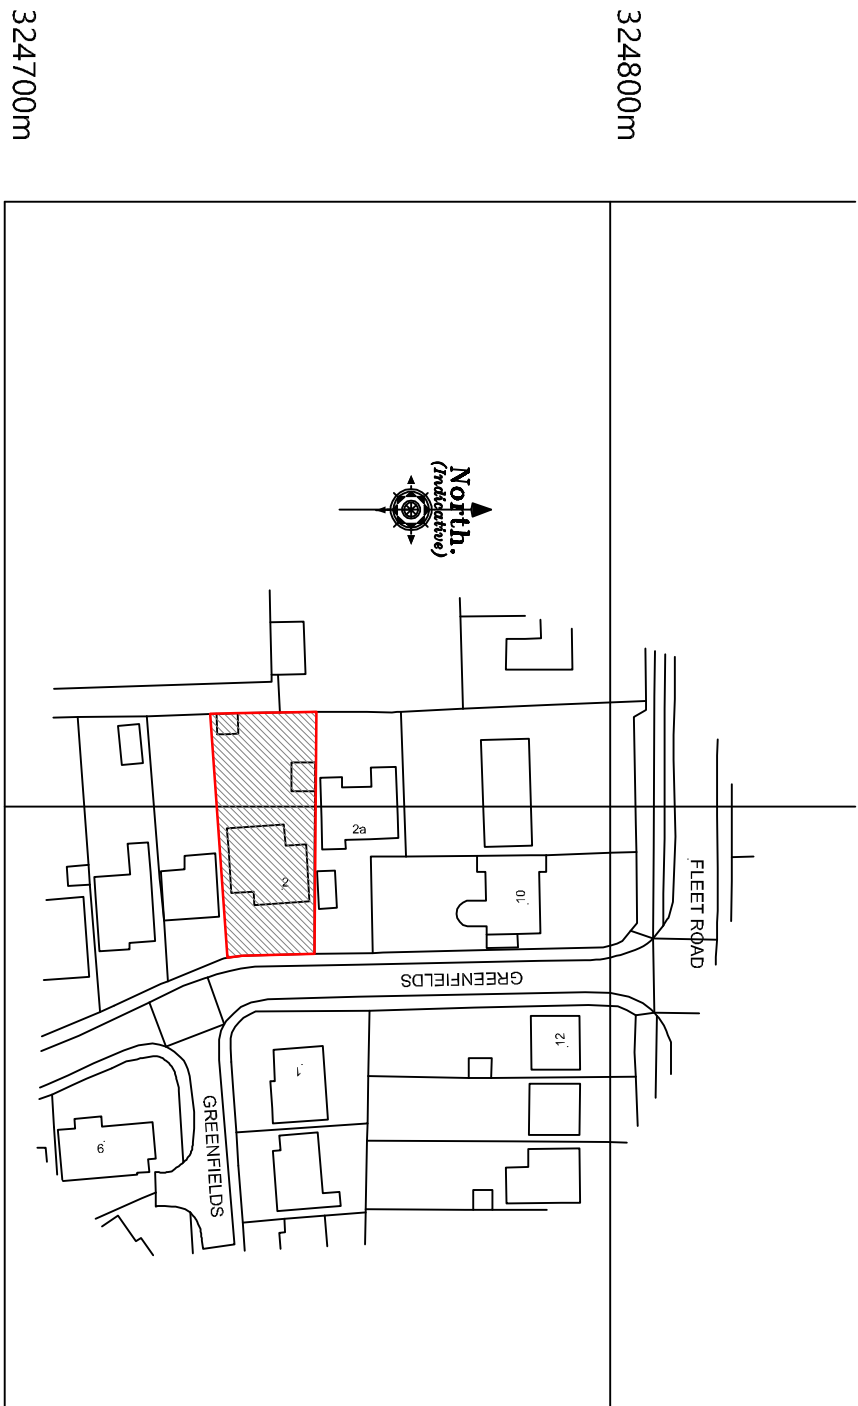


536700m

536800m


5365

© Crown Copyright and database rights 2021 OS Licence no. 100019980

LOCATION PLAN

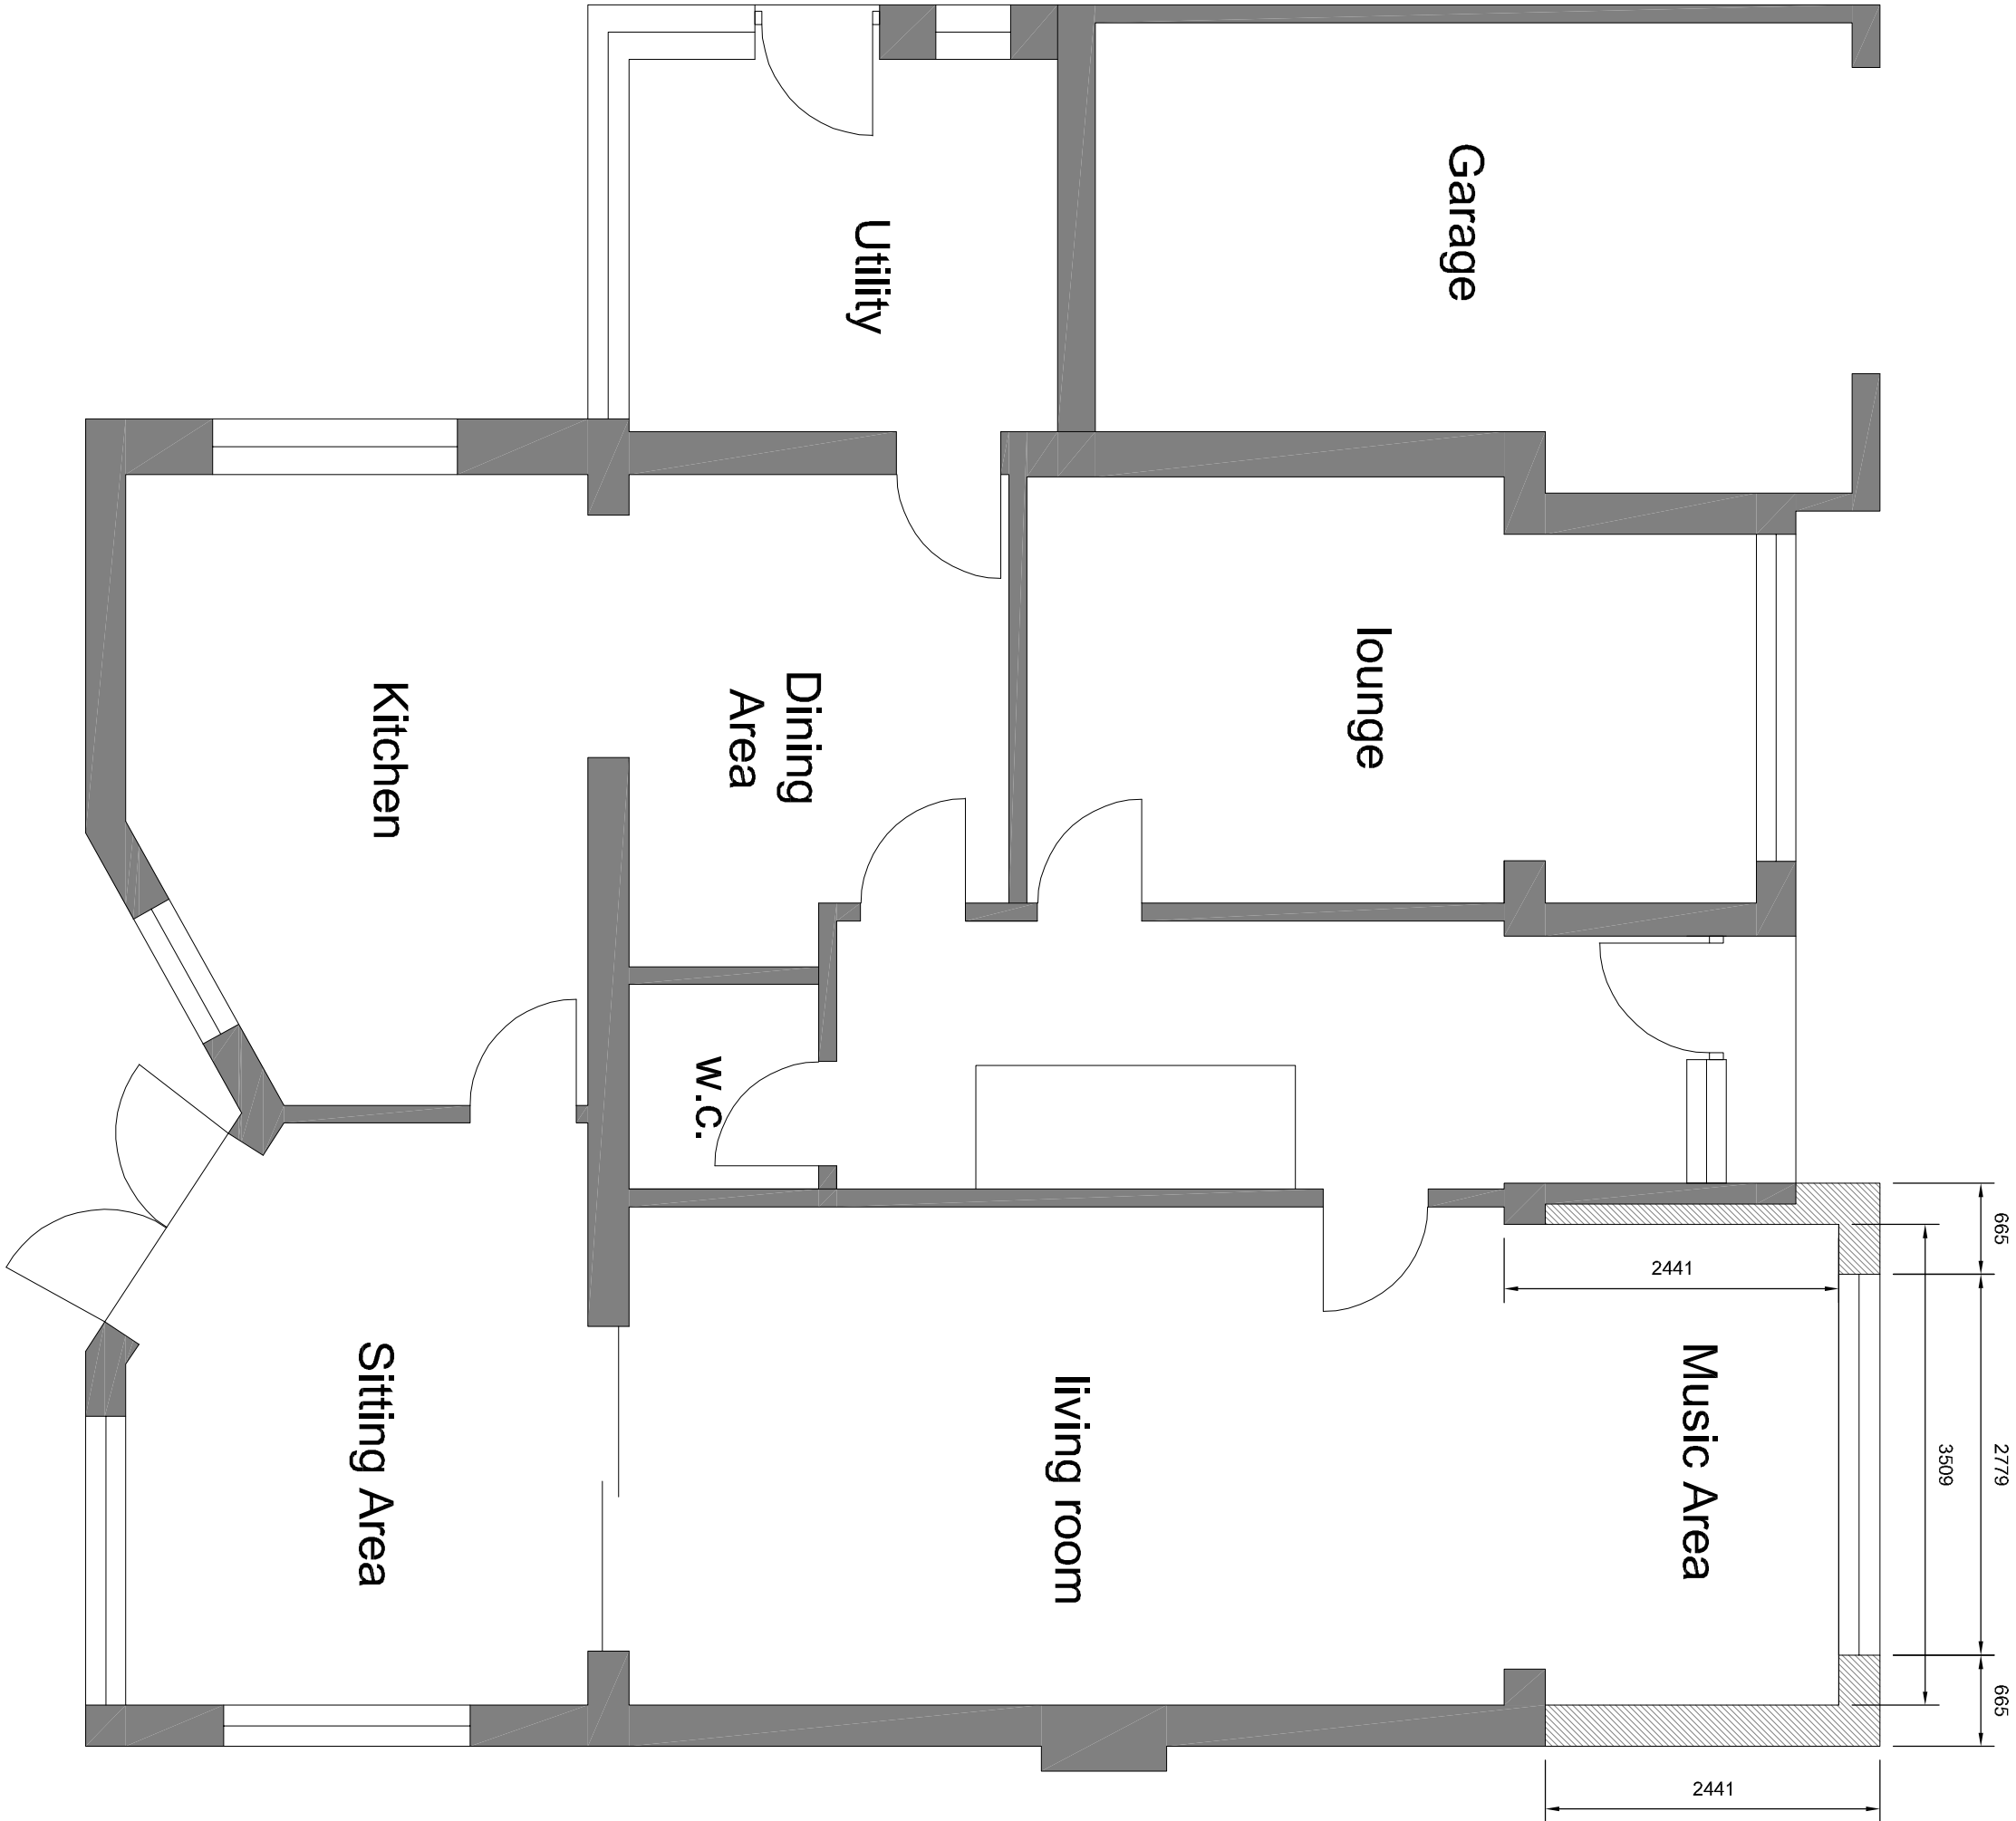

PROPOSED FLOOR PLAN

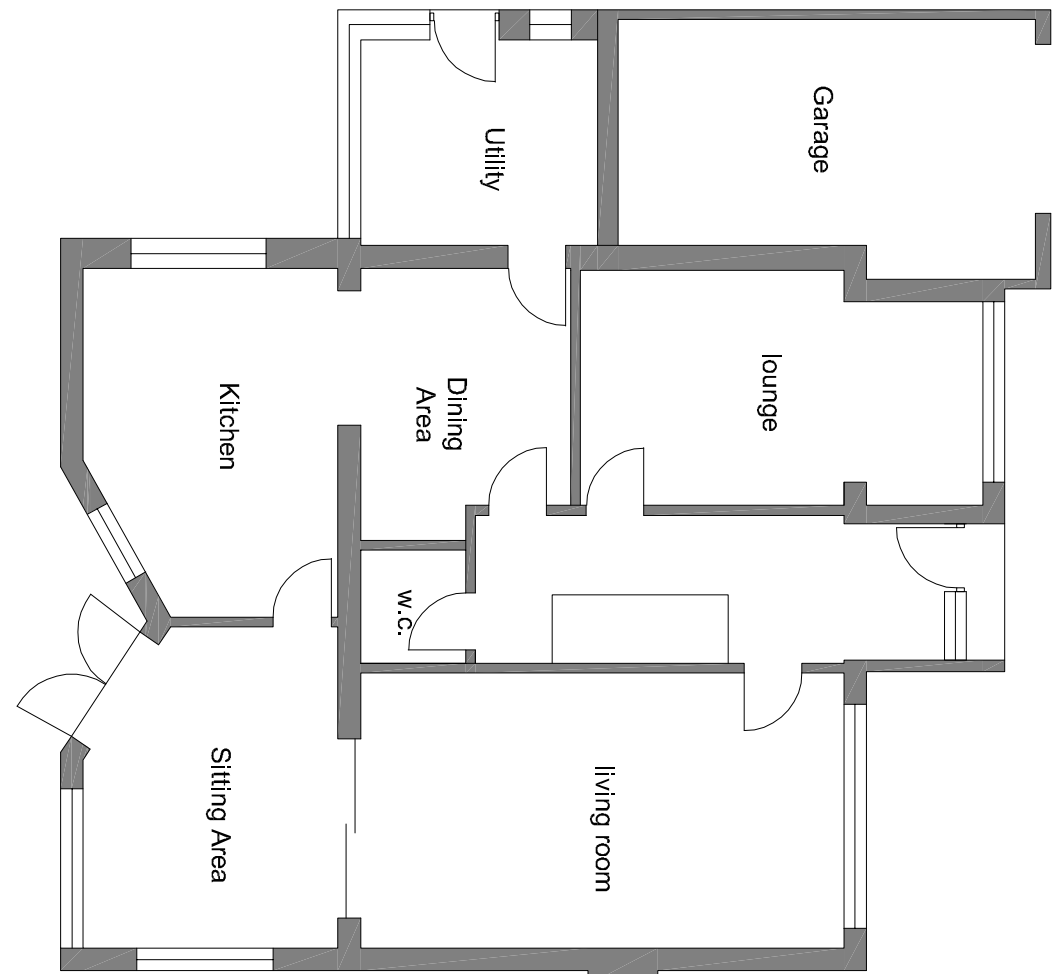

EXISTING FLOOR PLAN



PROPOSED BLOCK PLAN