




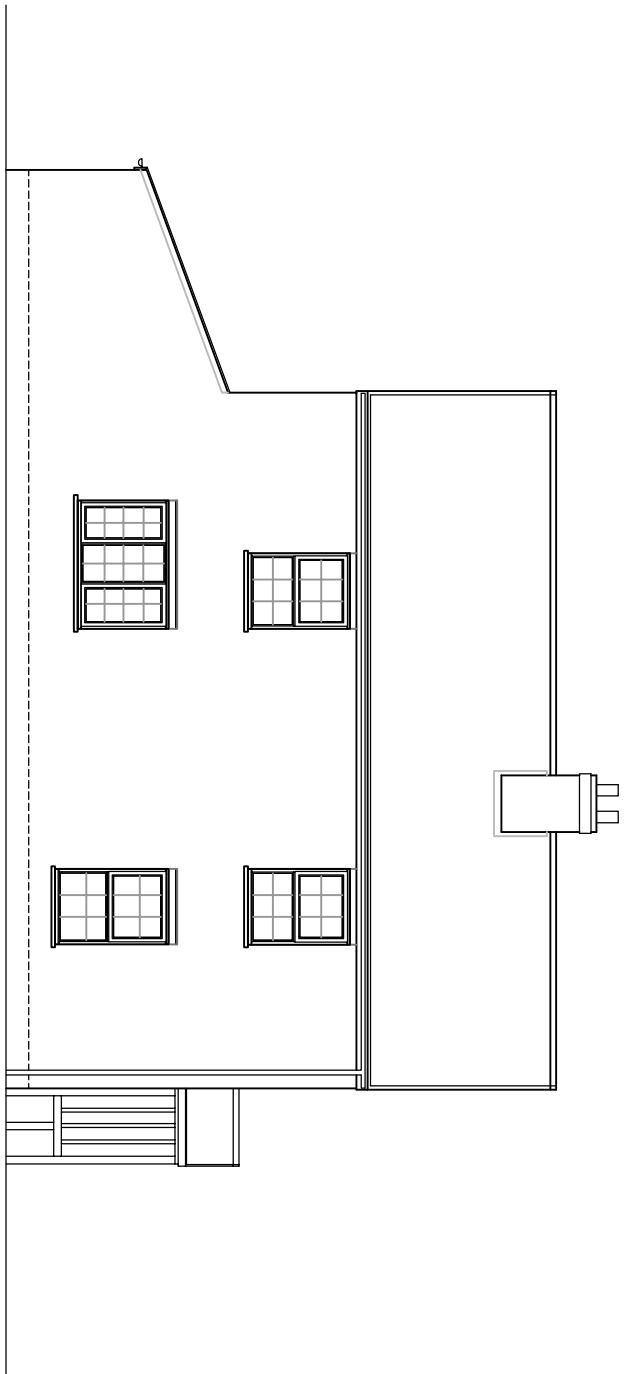


SIDE ELEVATION.

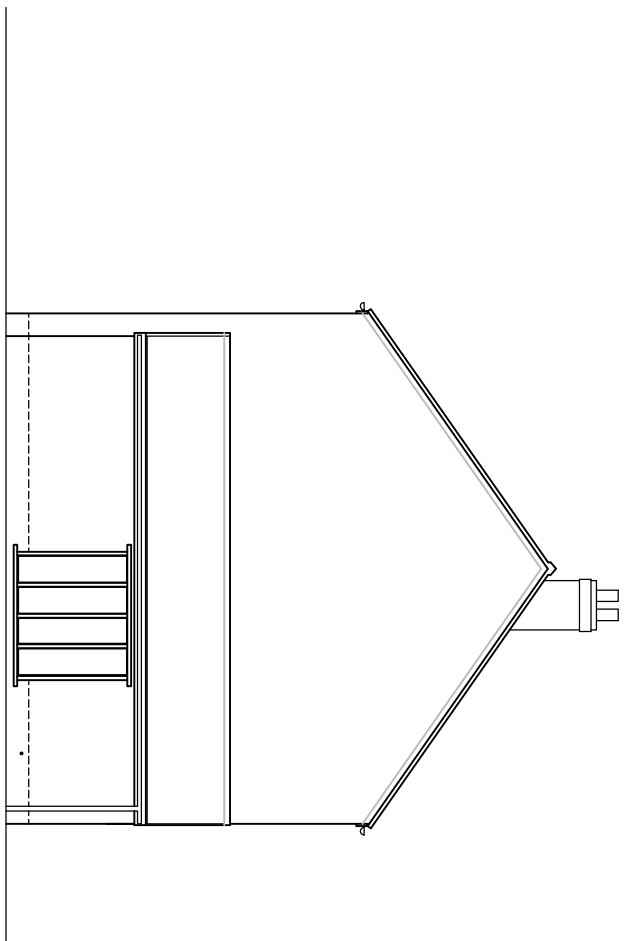







REAR ELEVATION.

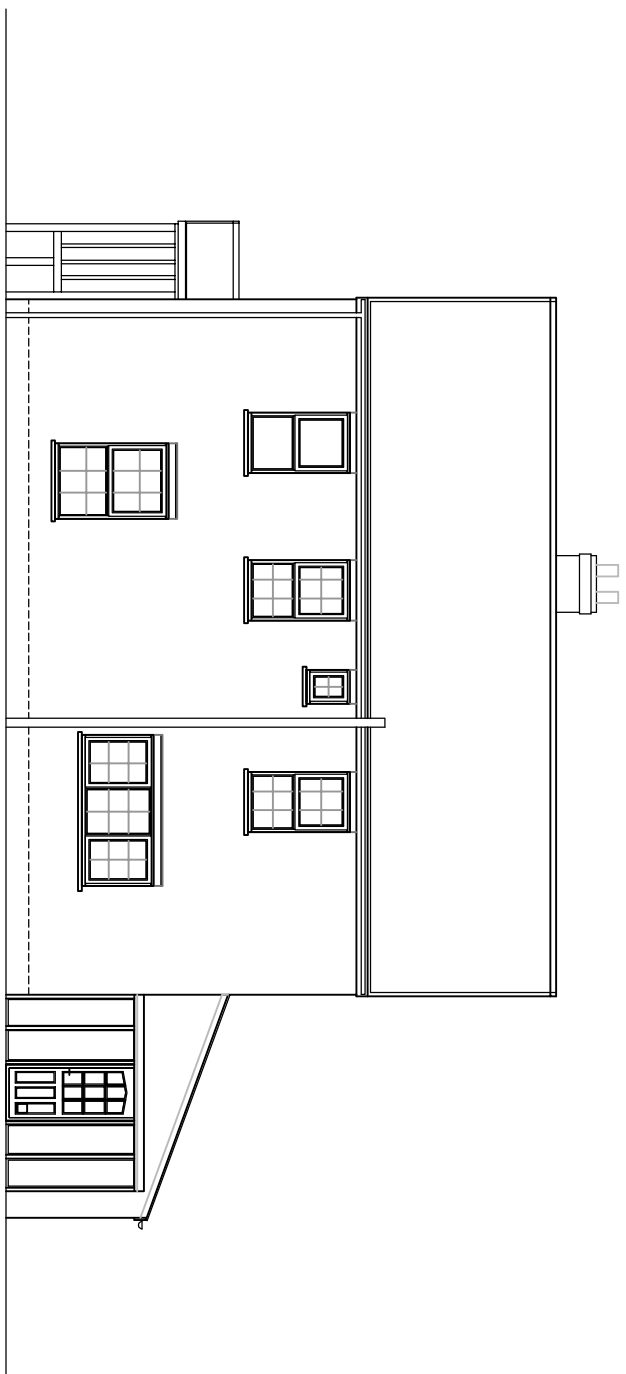


SIDE ELEVATION.

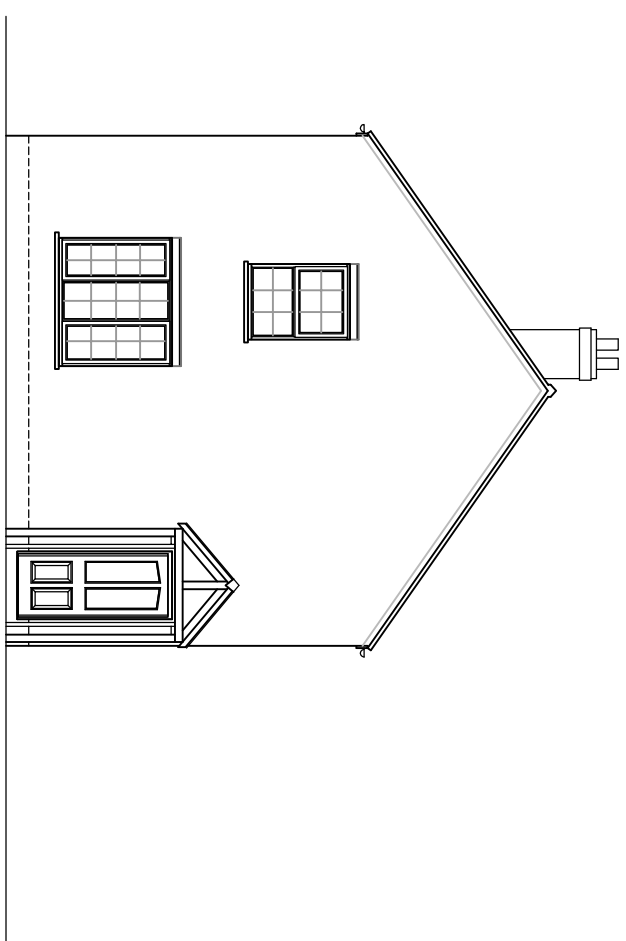


FRONT ELEVATION.

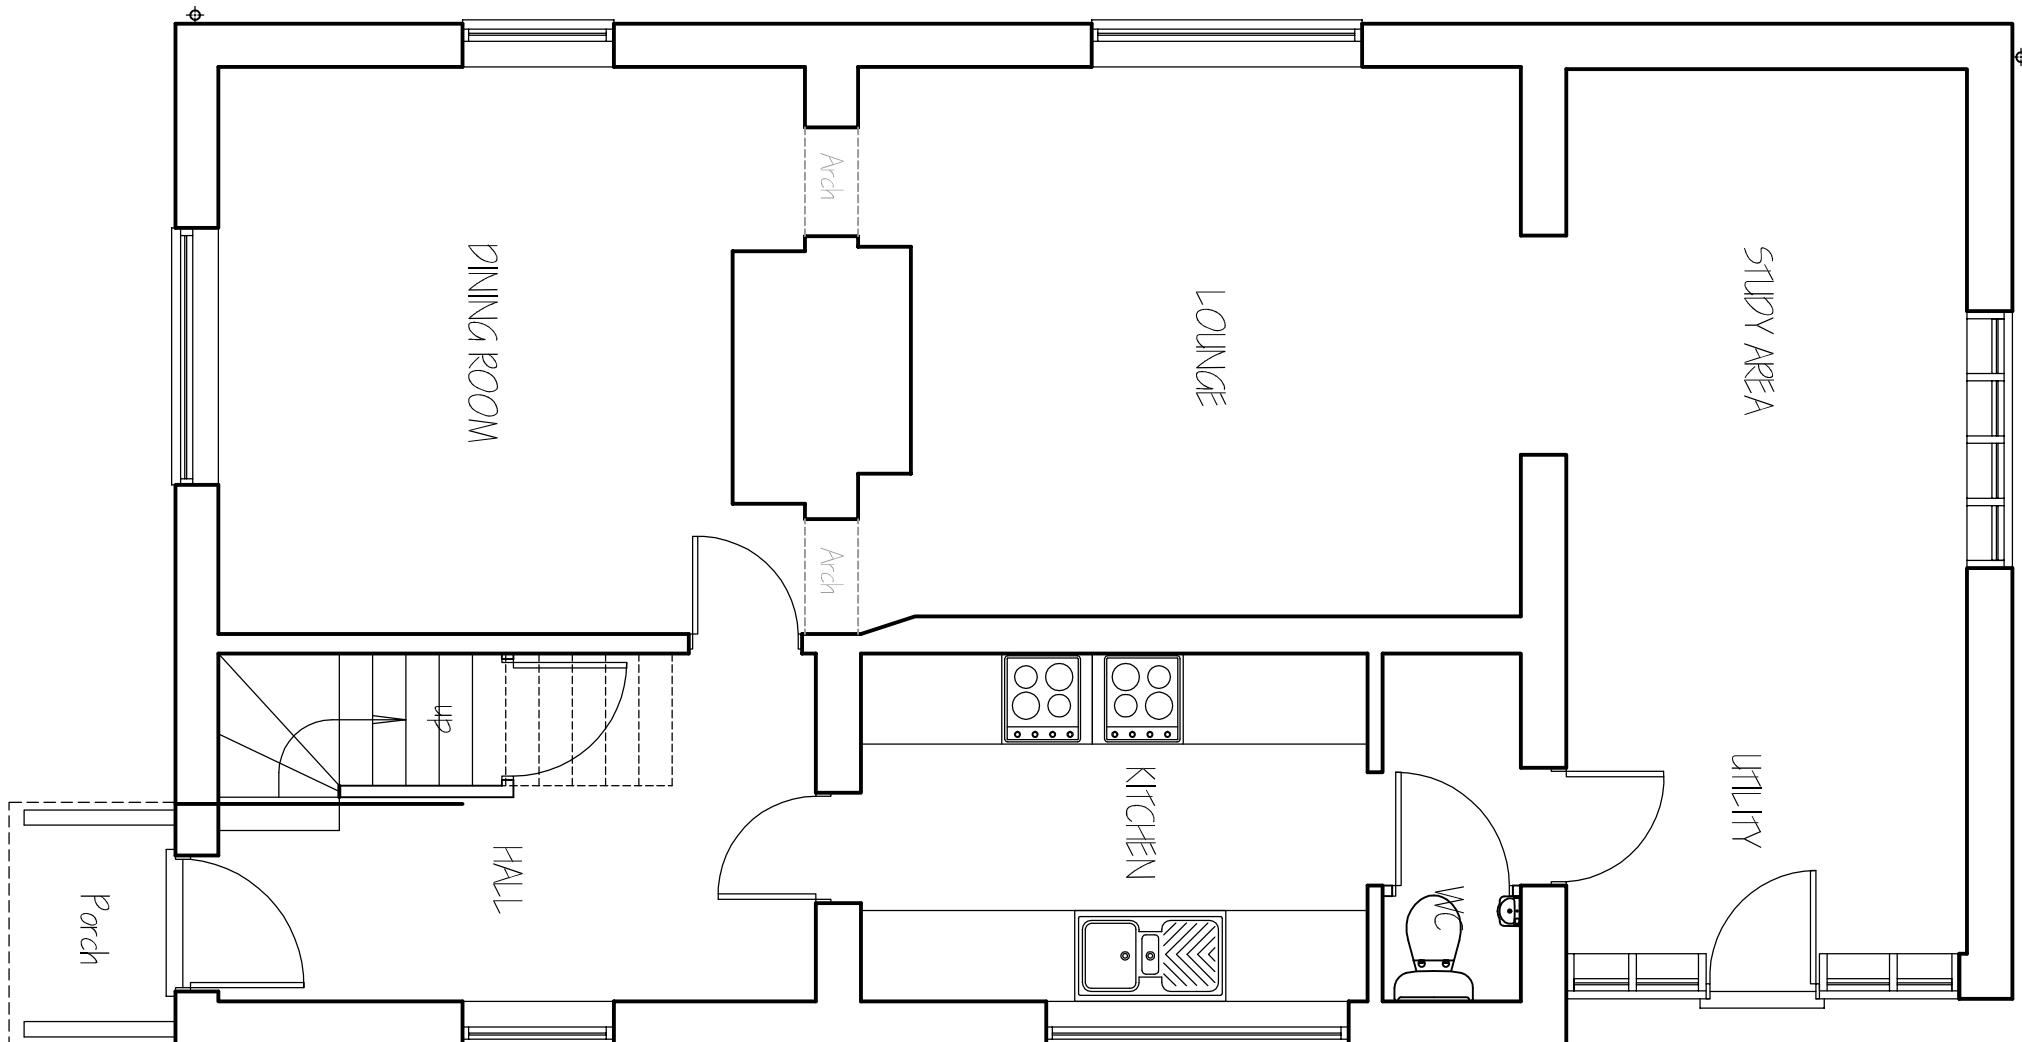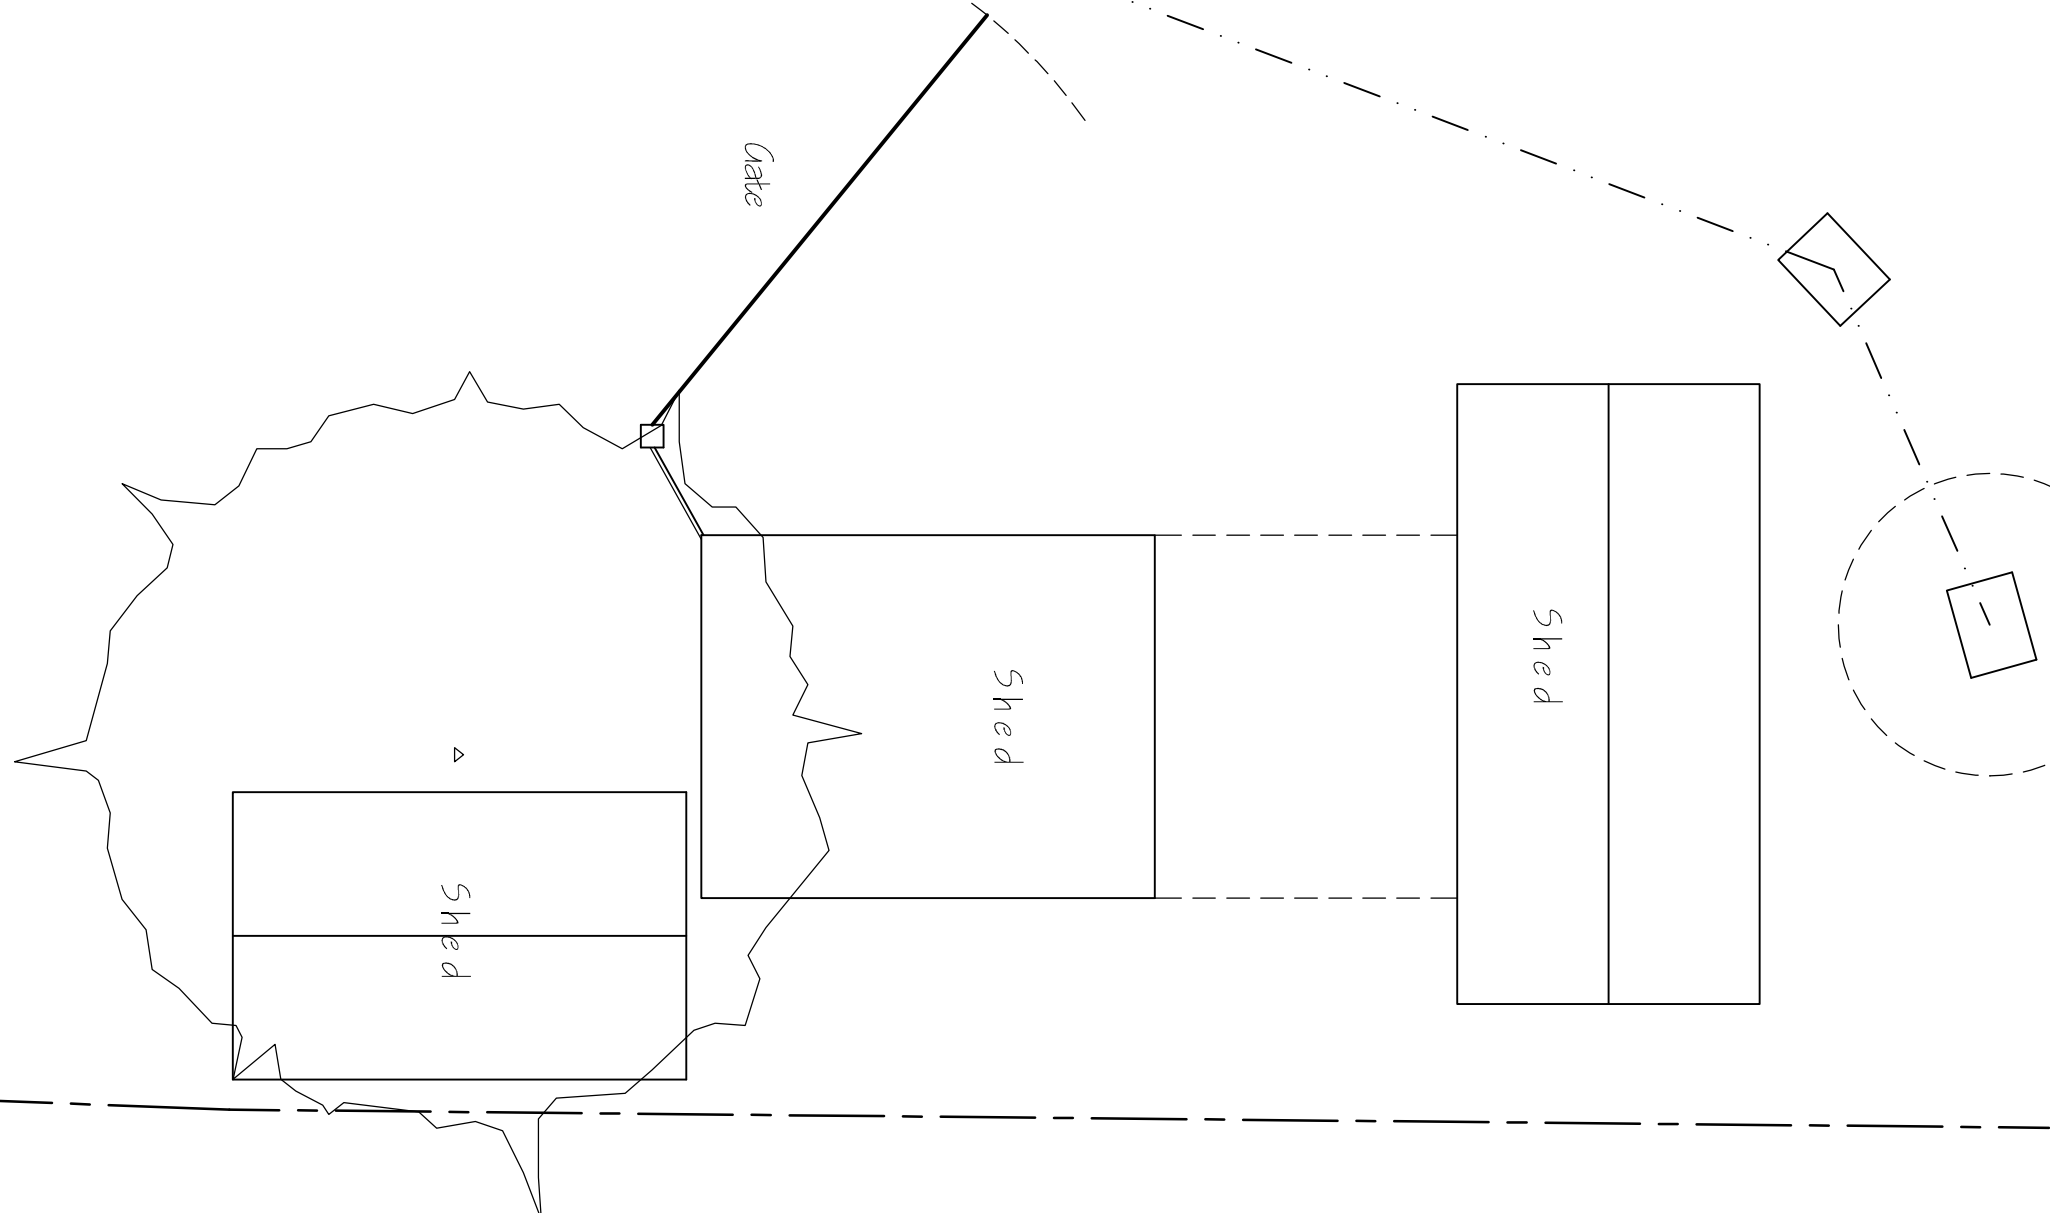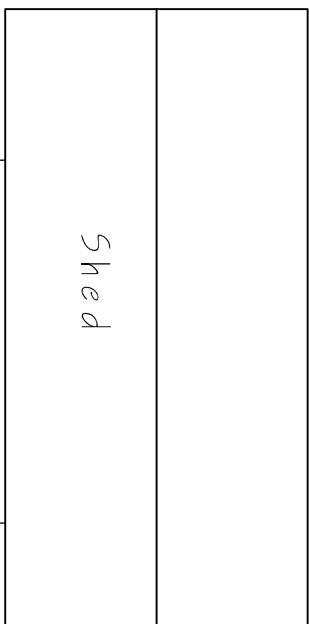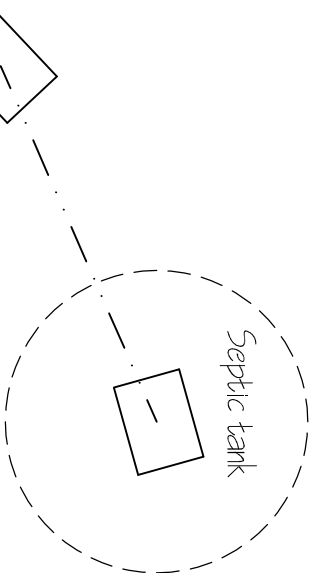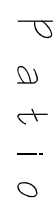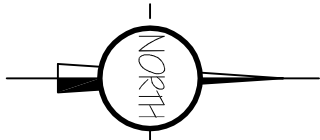


GROUND FLOOR LAYOUT PLAN.

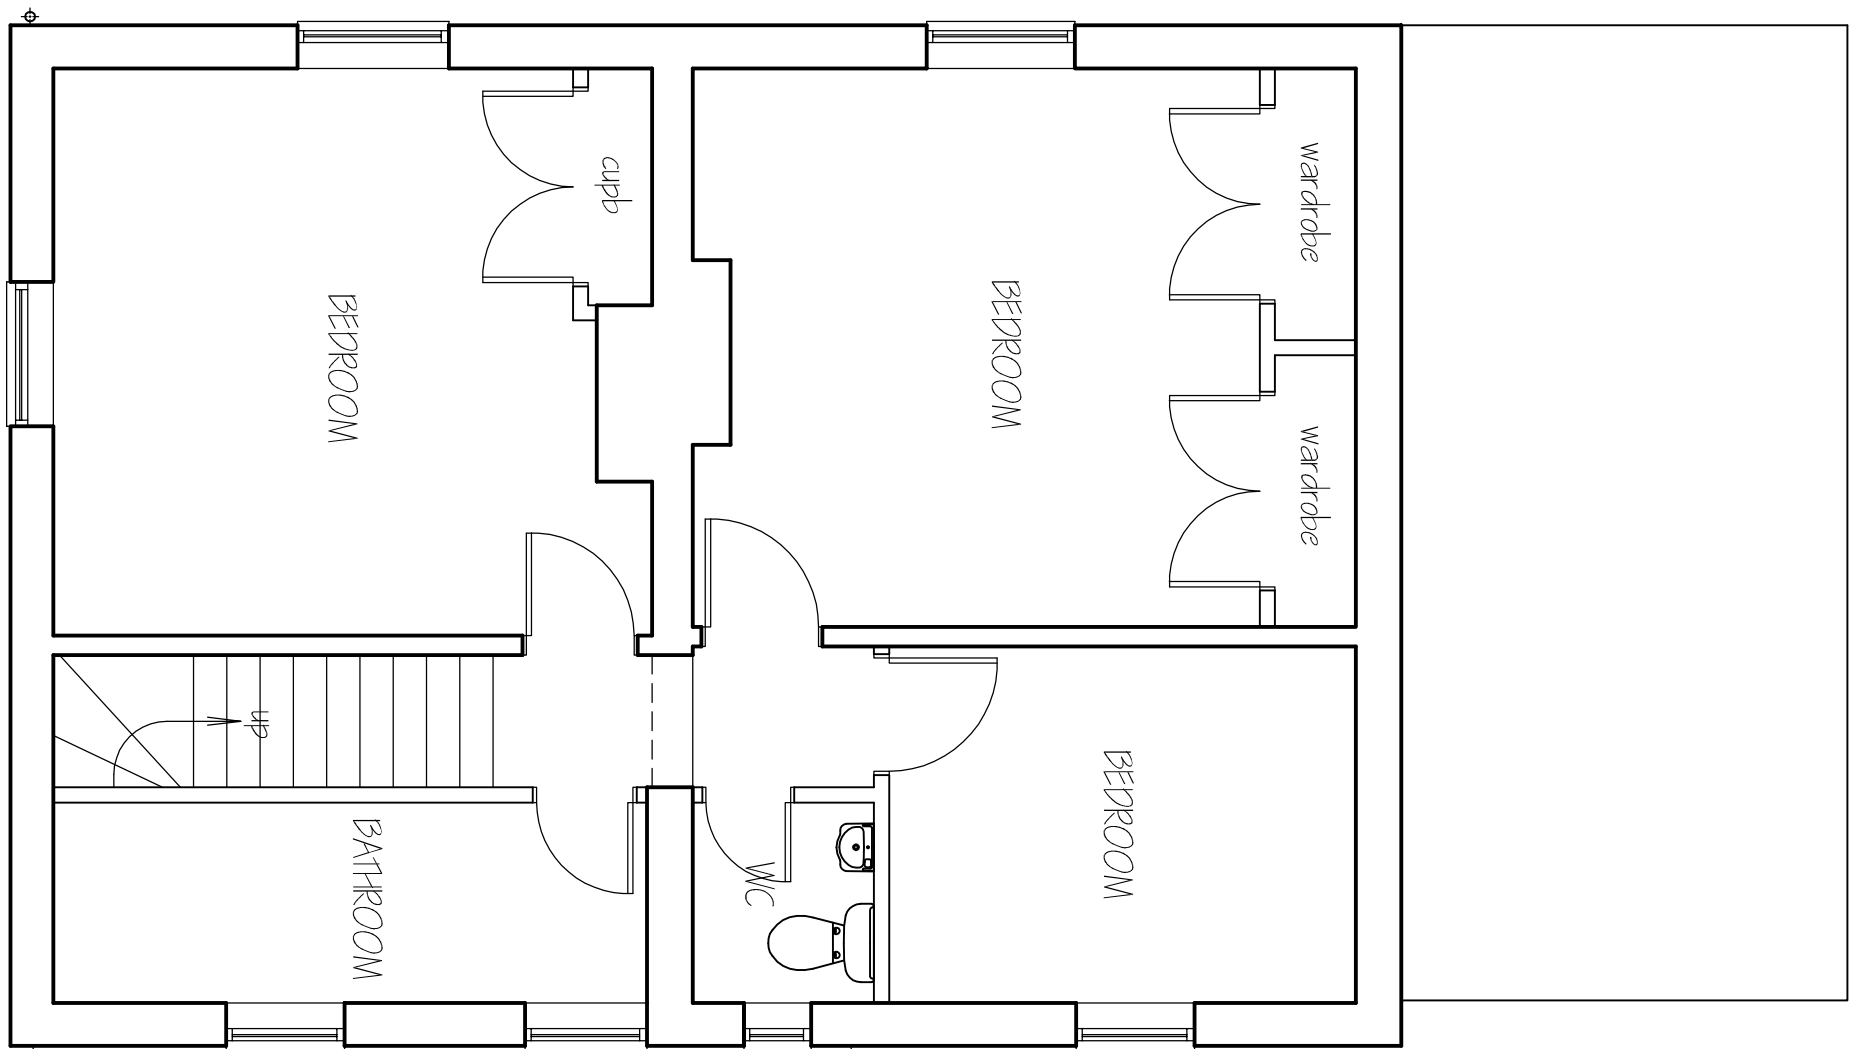

FIRST FLOOR LAYOUT PLAN.

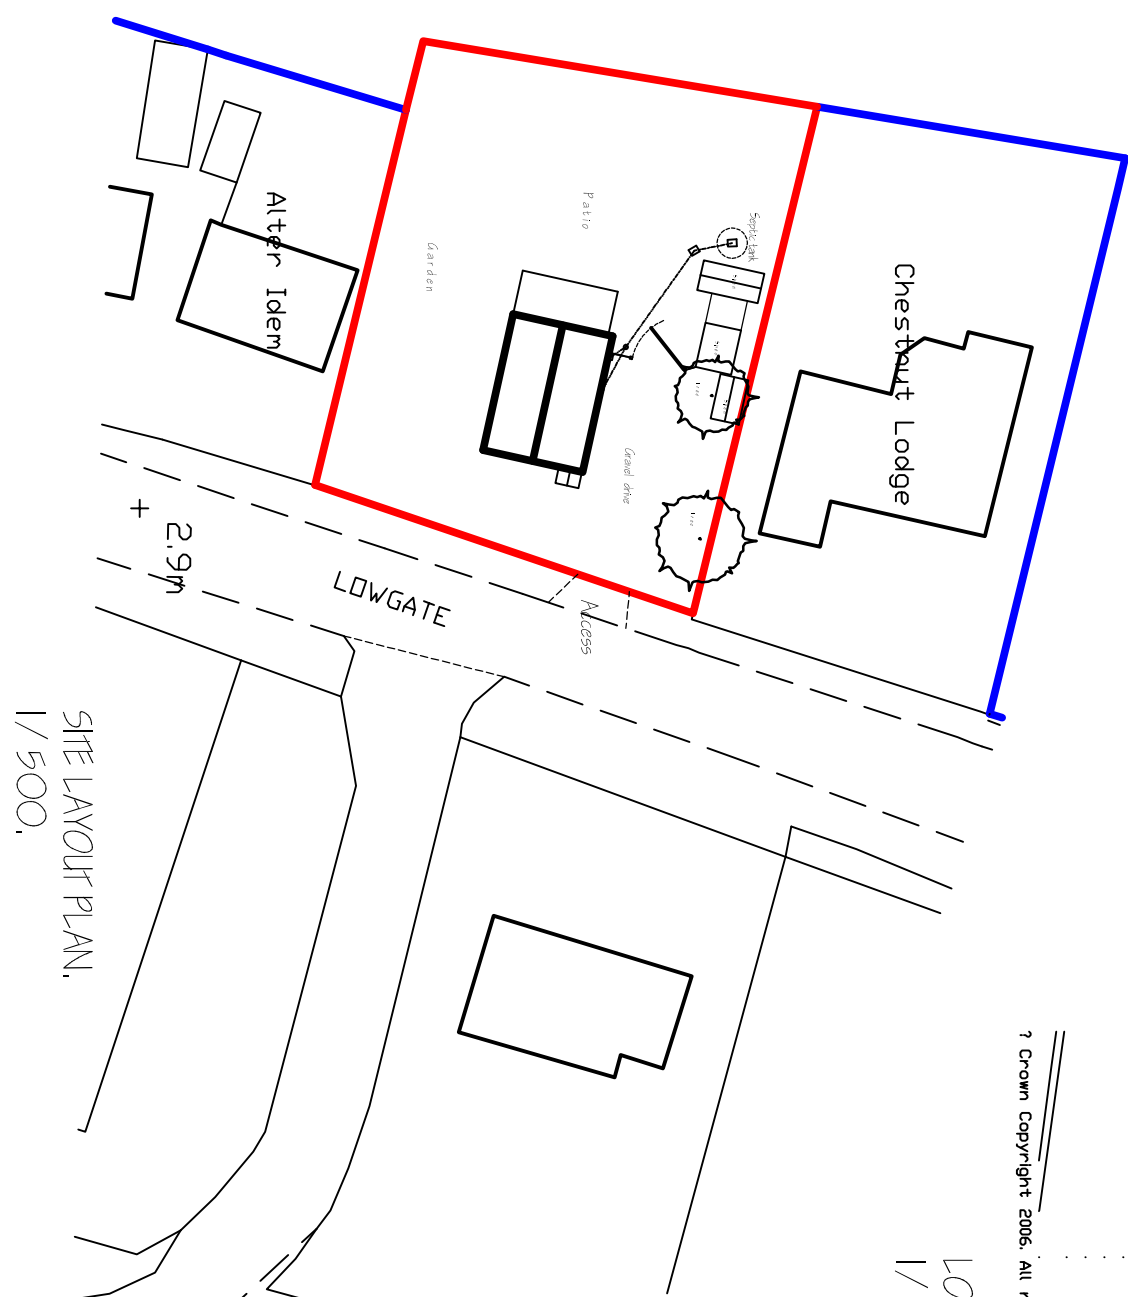

SITE LAYOUT PLAN.
1/500.

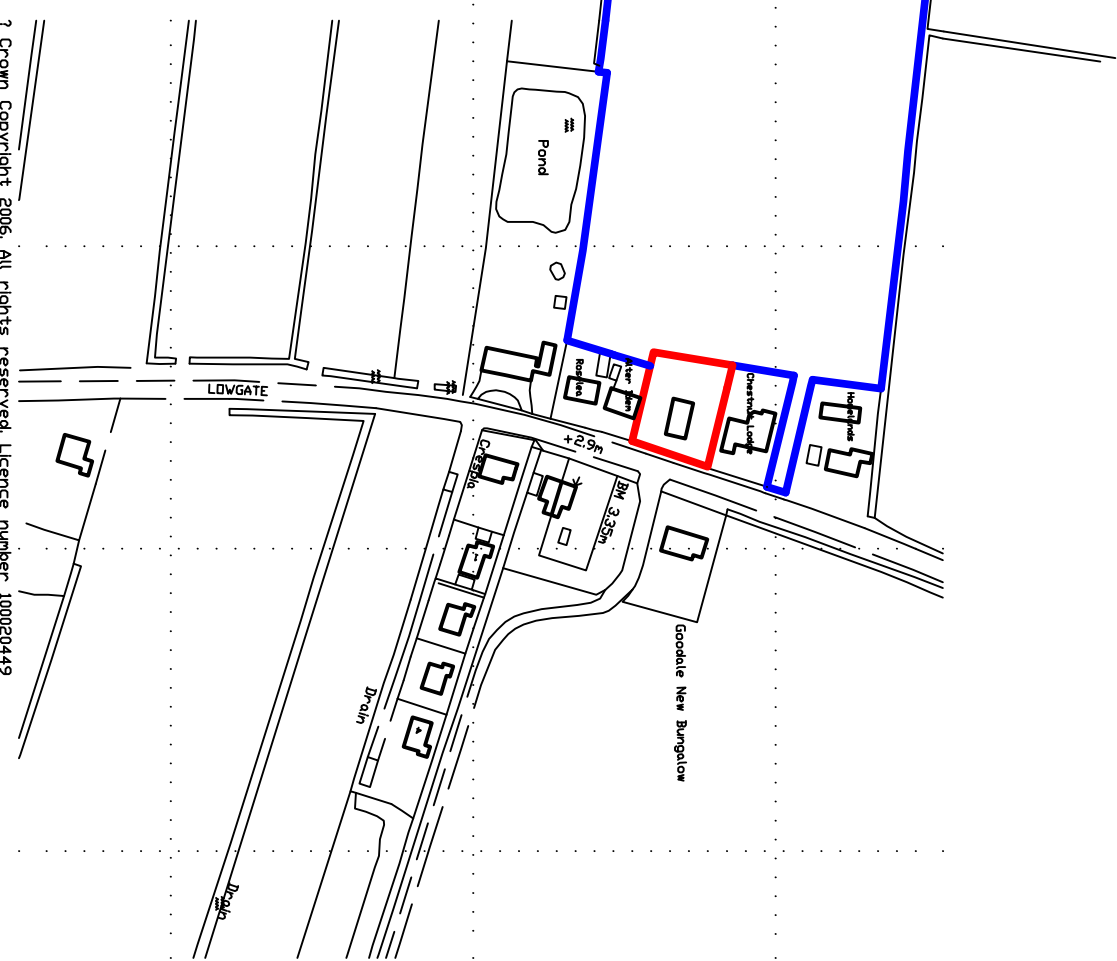LOCATION PLAN
1/2500.

© Crown Copyright 2006. All rights reserved. Licence number 10002044

[illegible]

100% / 150% (unless otherwise stated)