



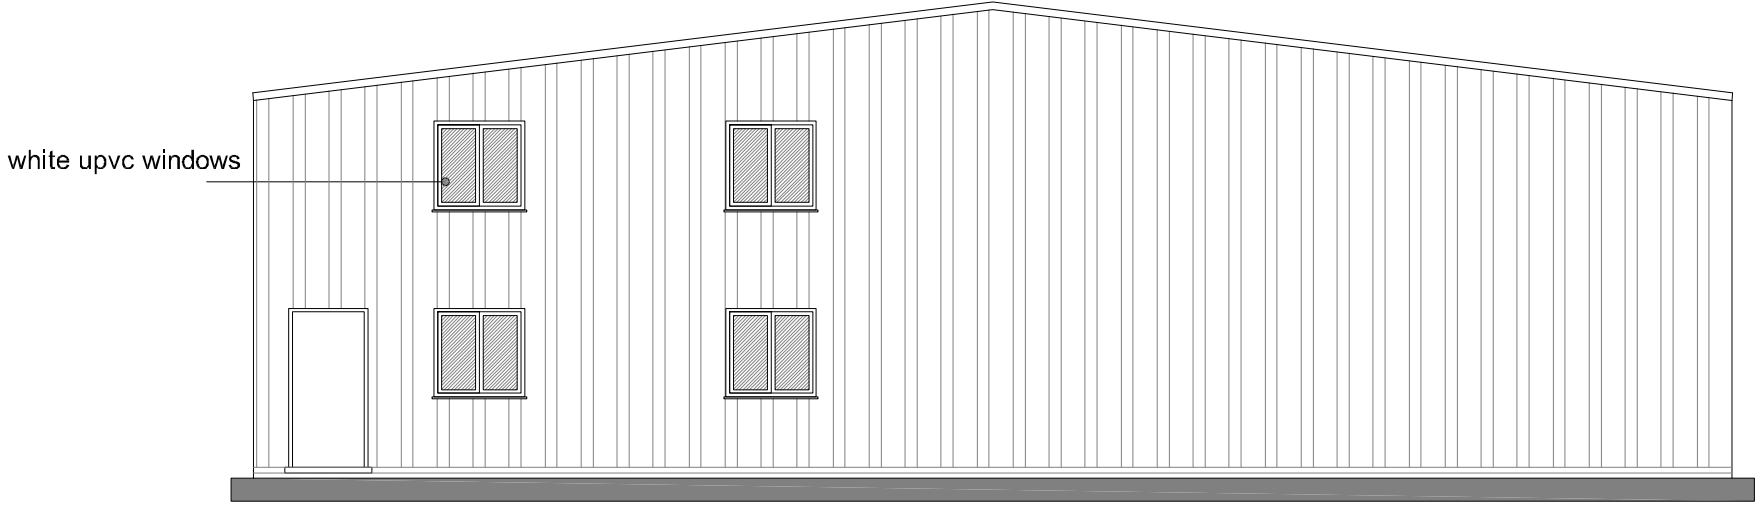

PROPOSED EAST ELEVATION




corrugated metal cladding to match existing storage units

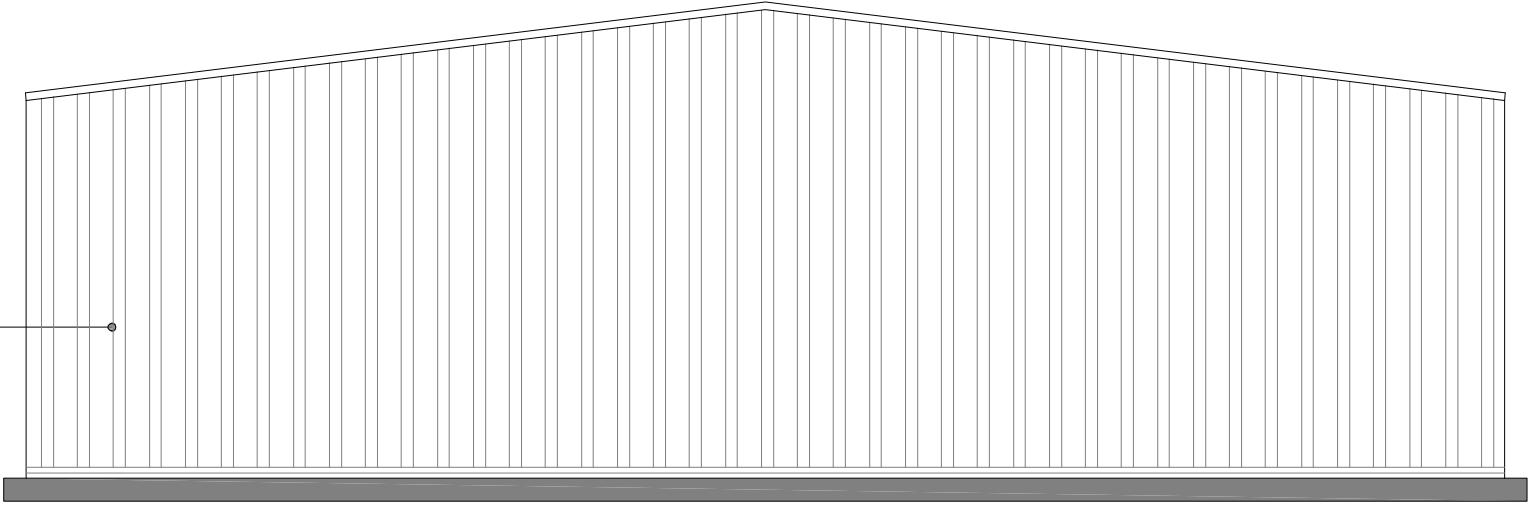


PROPOSED WEST ELEVATION




personnel and unit doors to match existing storage units

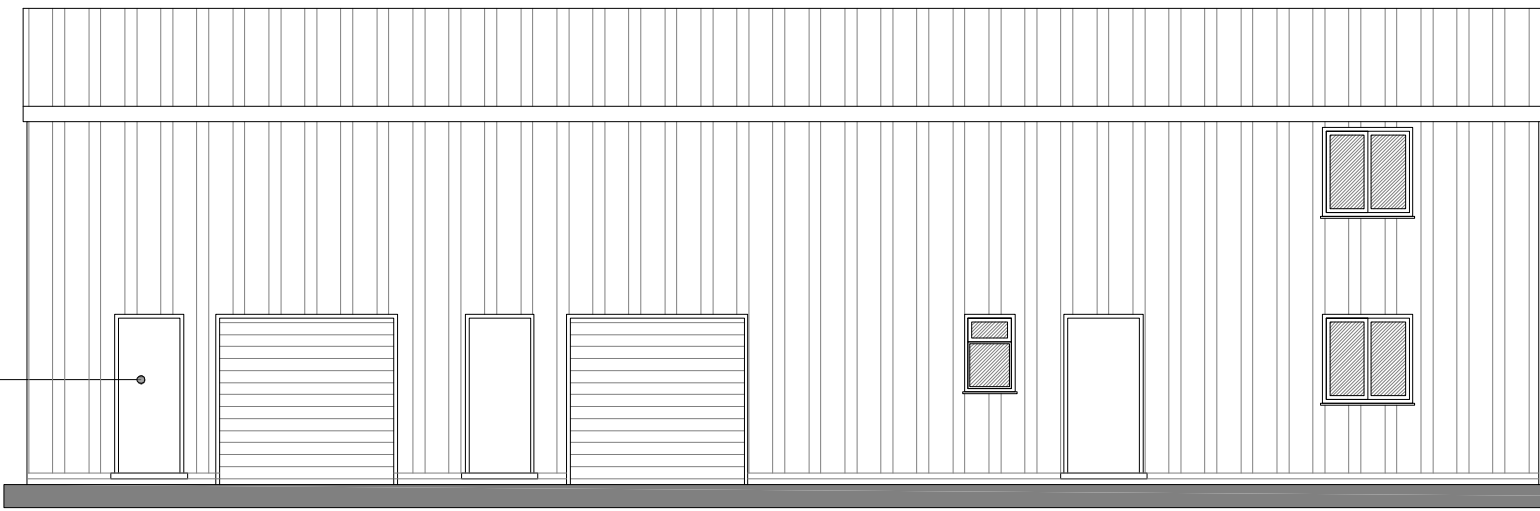

PROPOSED SOUTH ELEVATION (existing storage units shown in line only)

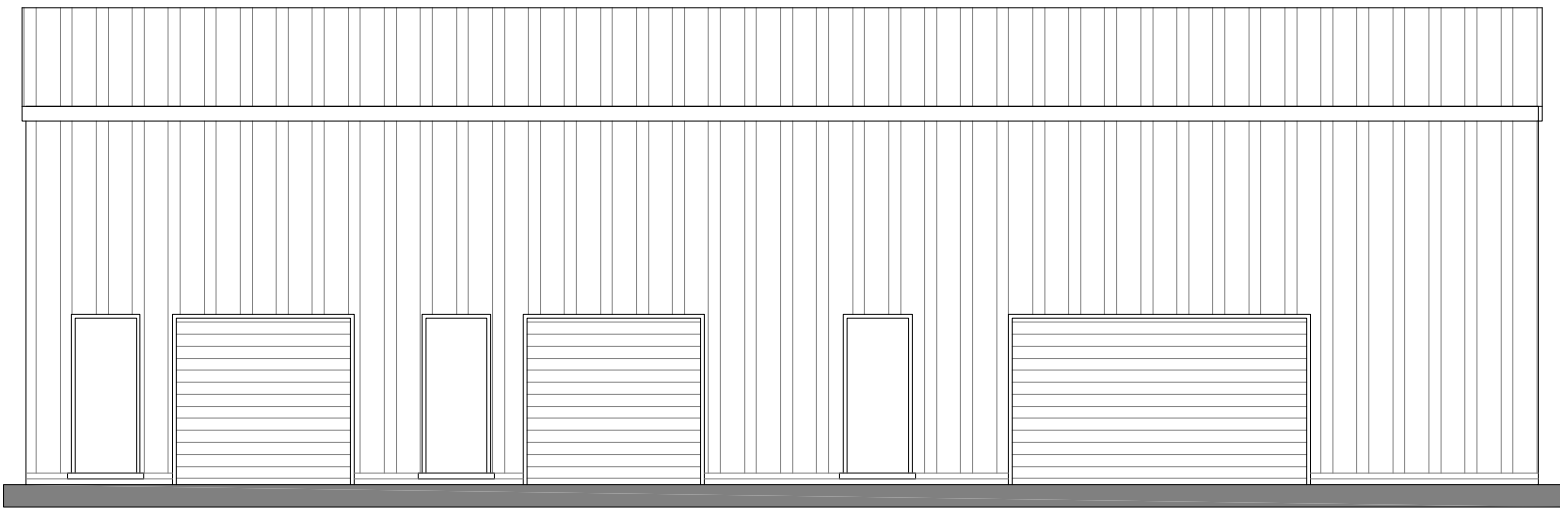


PROPOSED NORTH ELEVATION

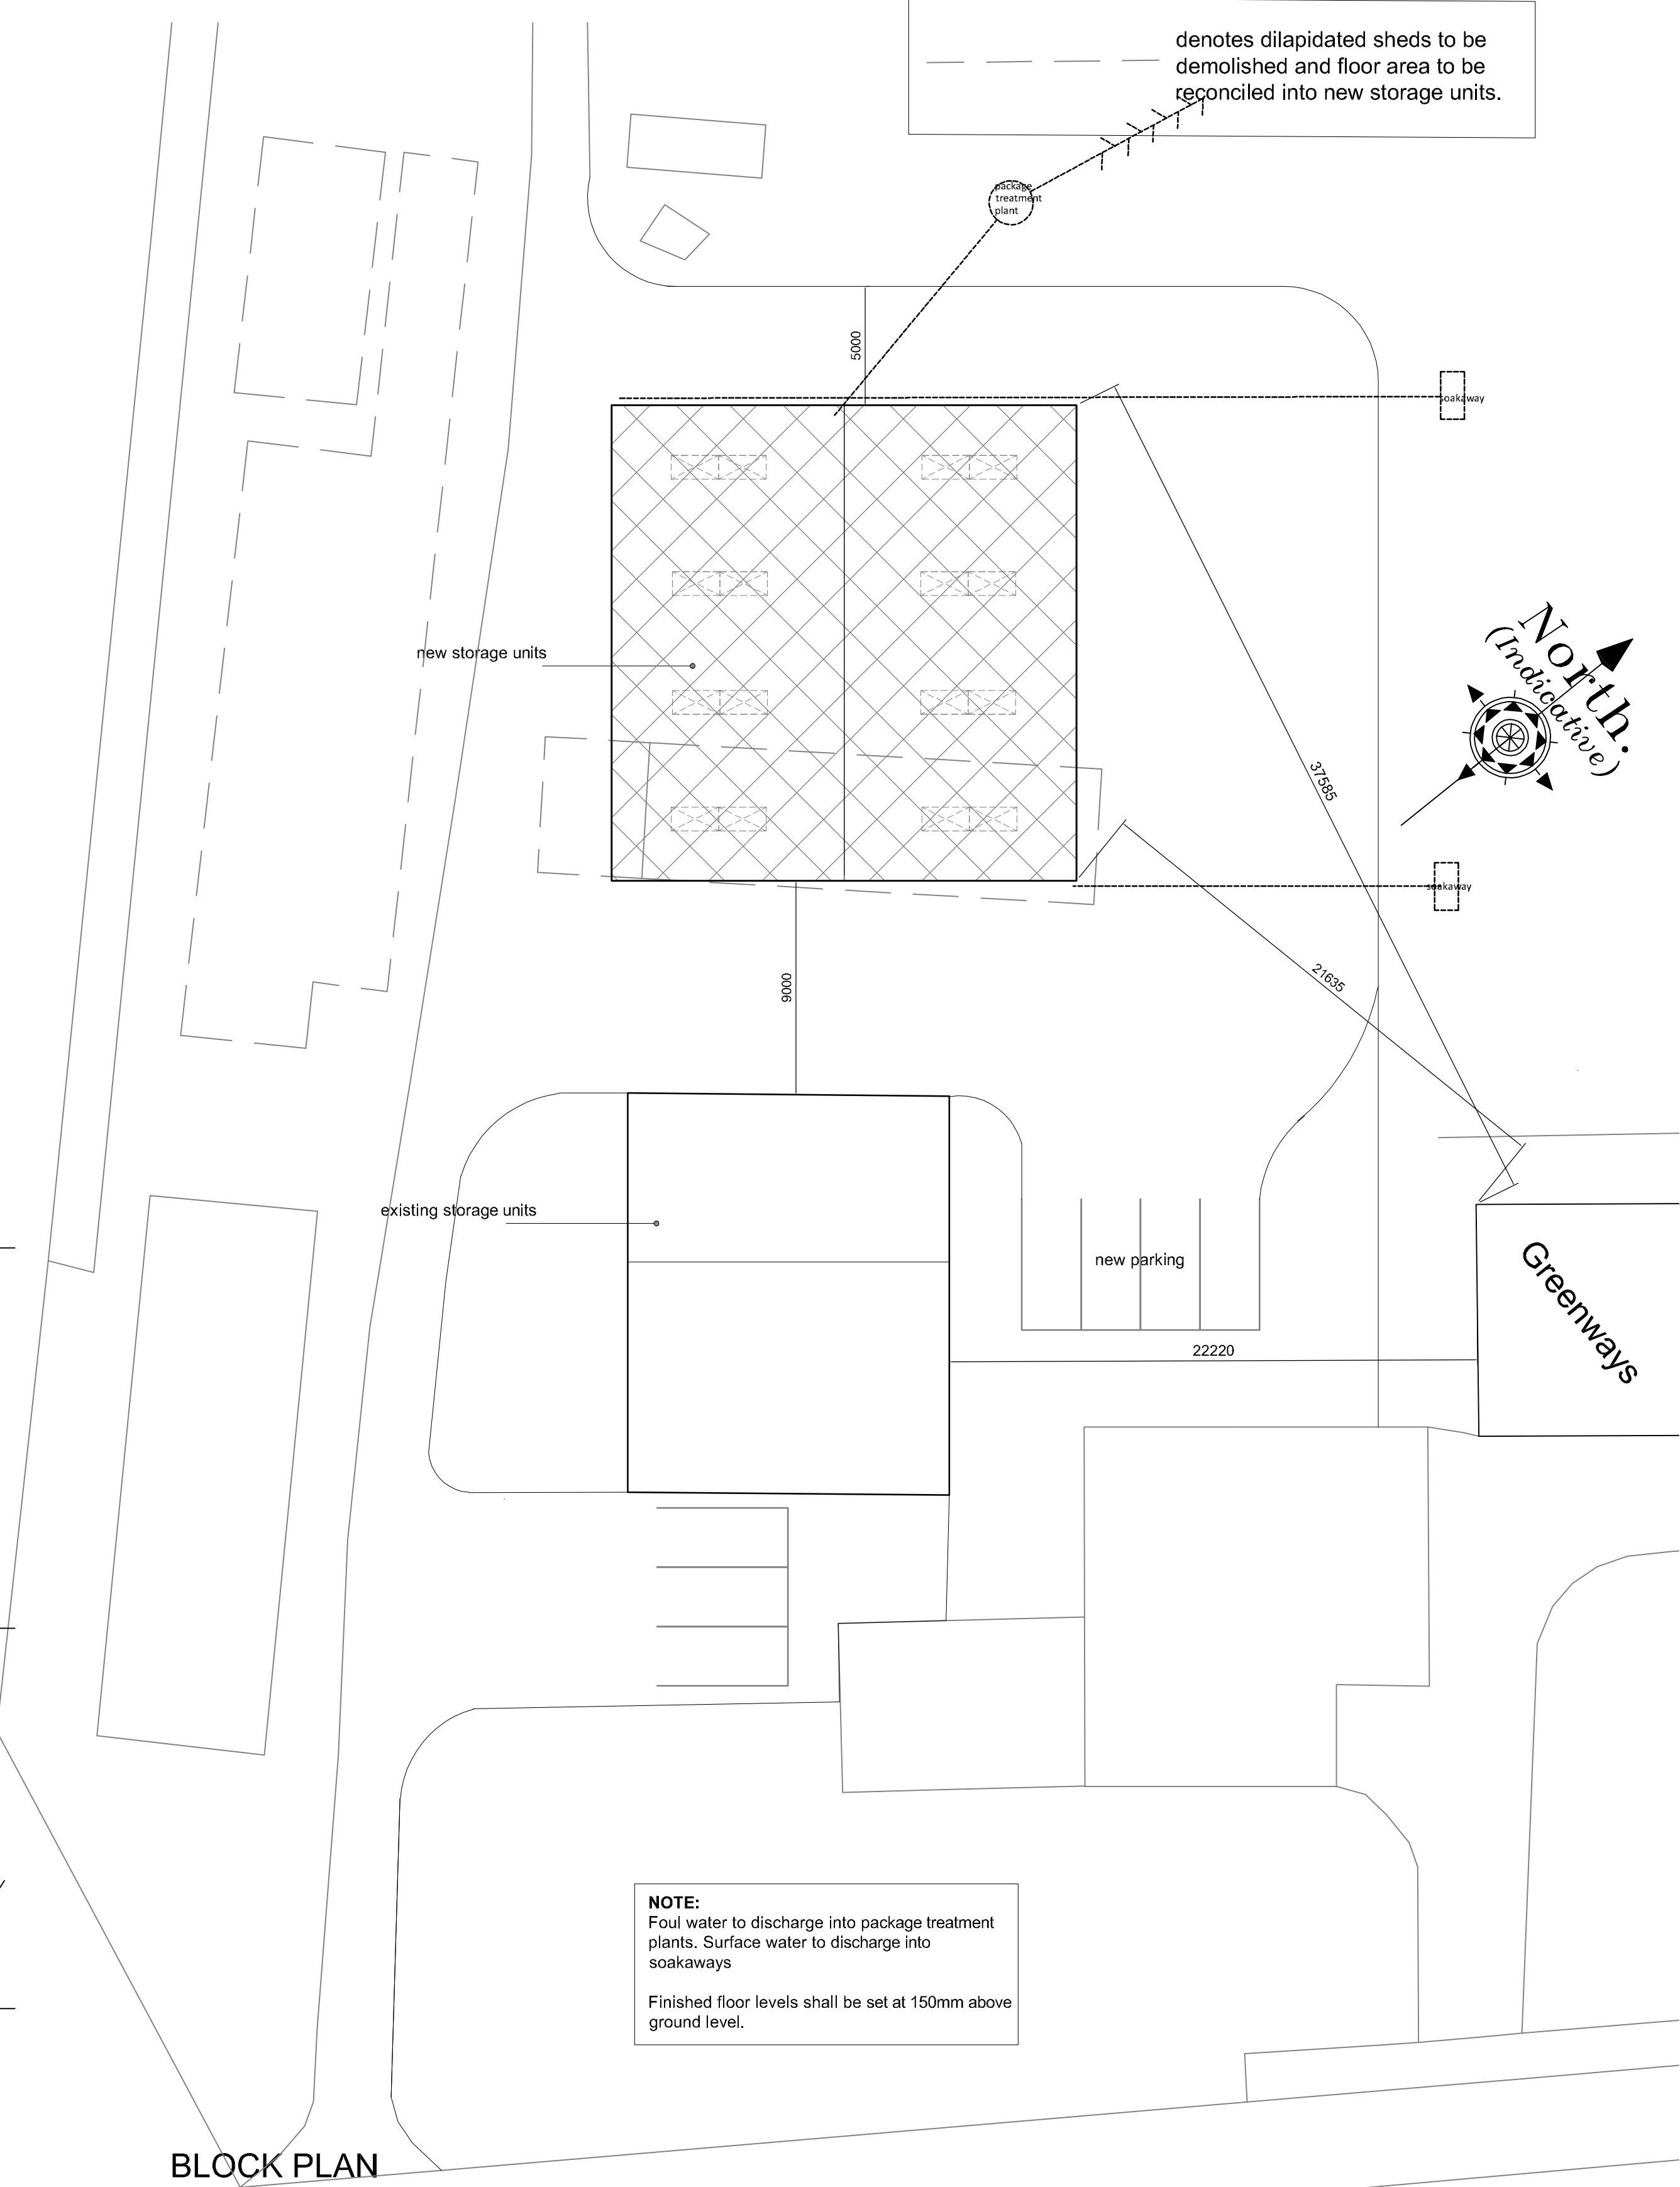

BLOCK PLAN

NOTE:
Foul water to discharge into package treatment plants. Surface water to discharge into soakaways
Finished floor levels shall be set at 150mm above ground level.

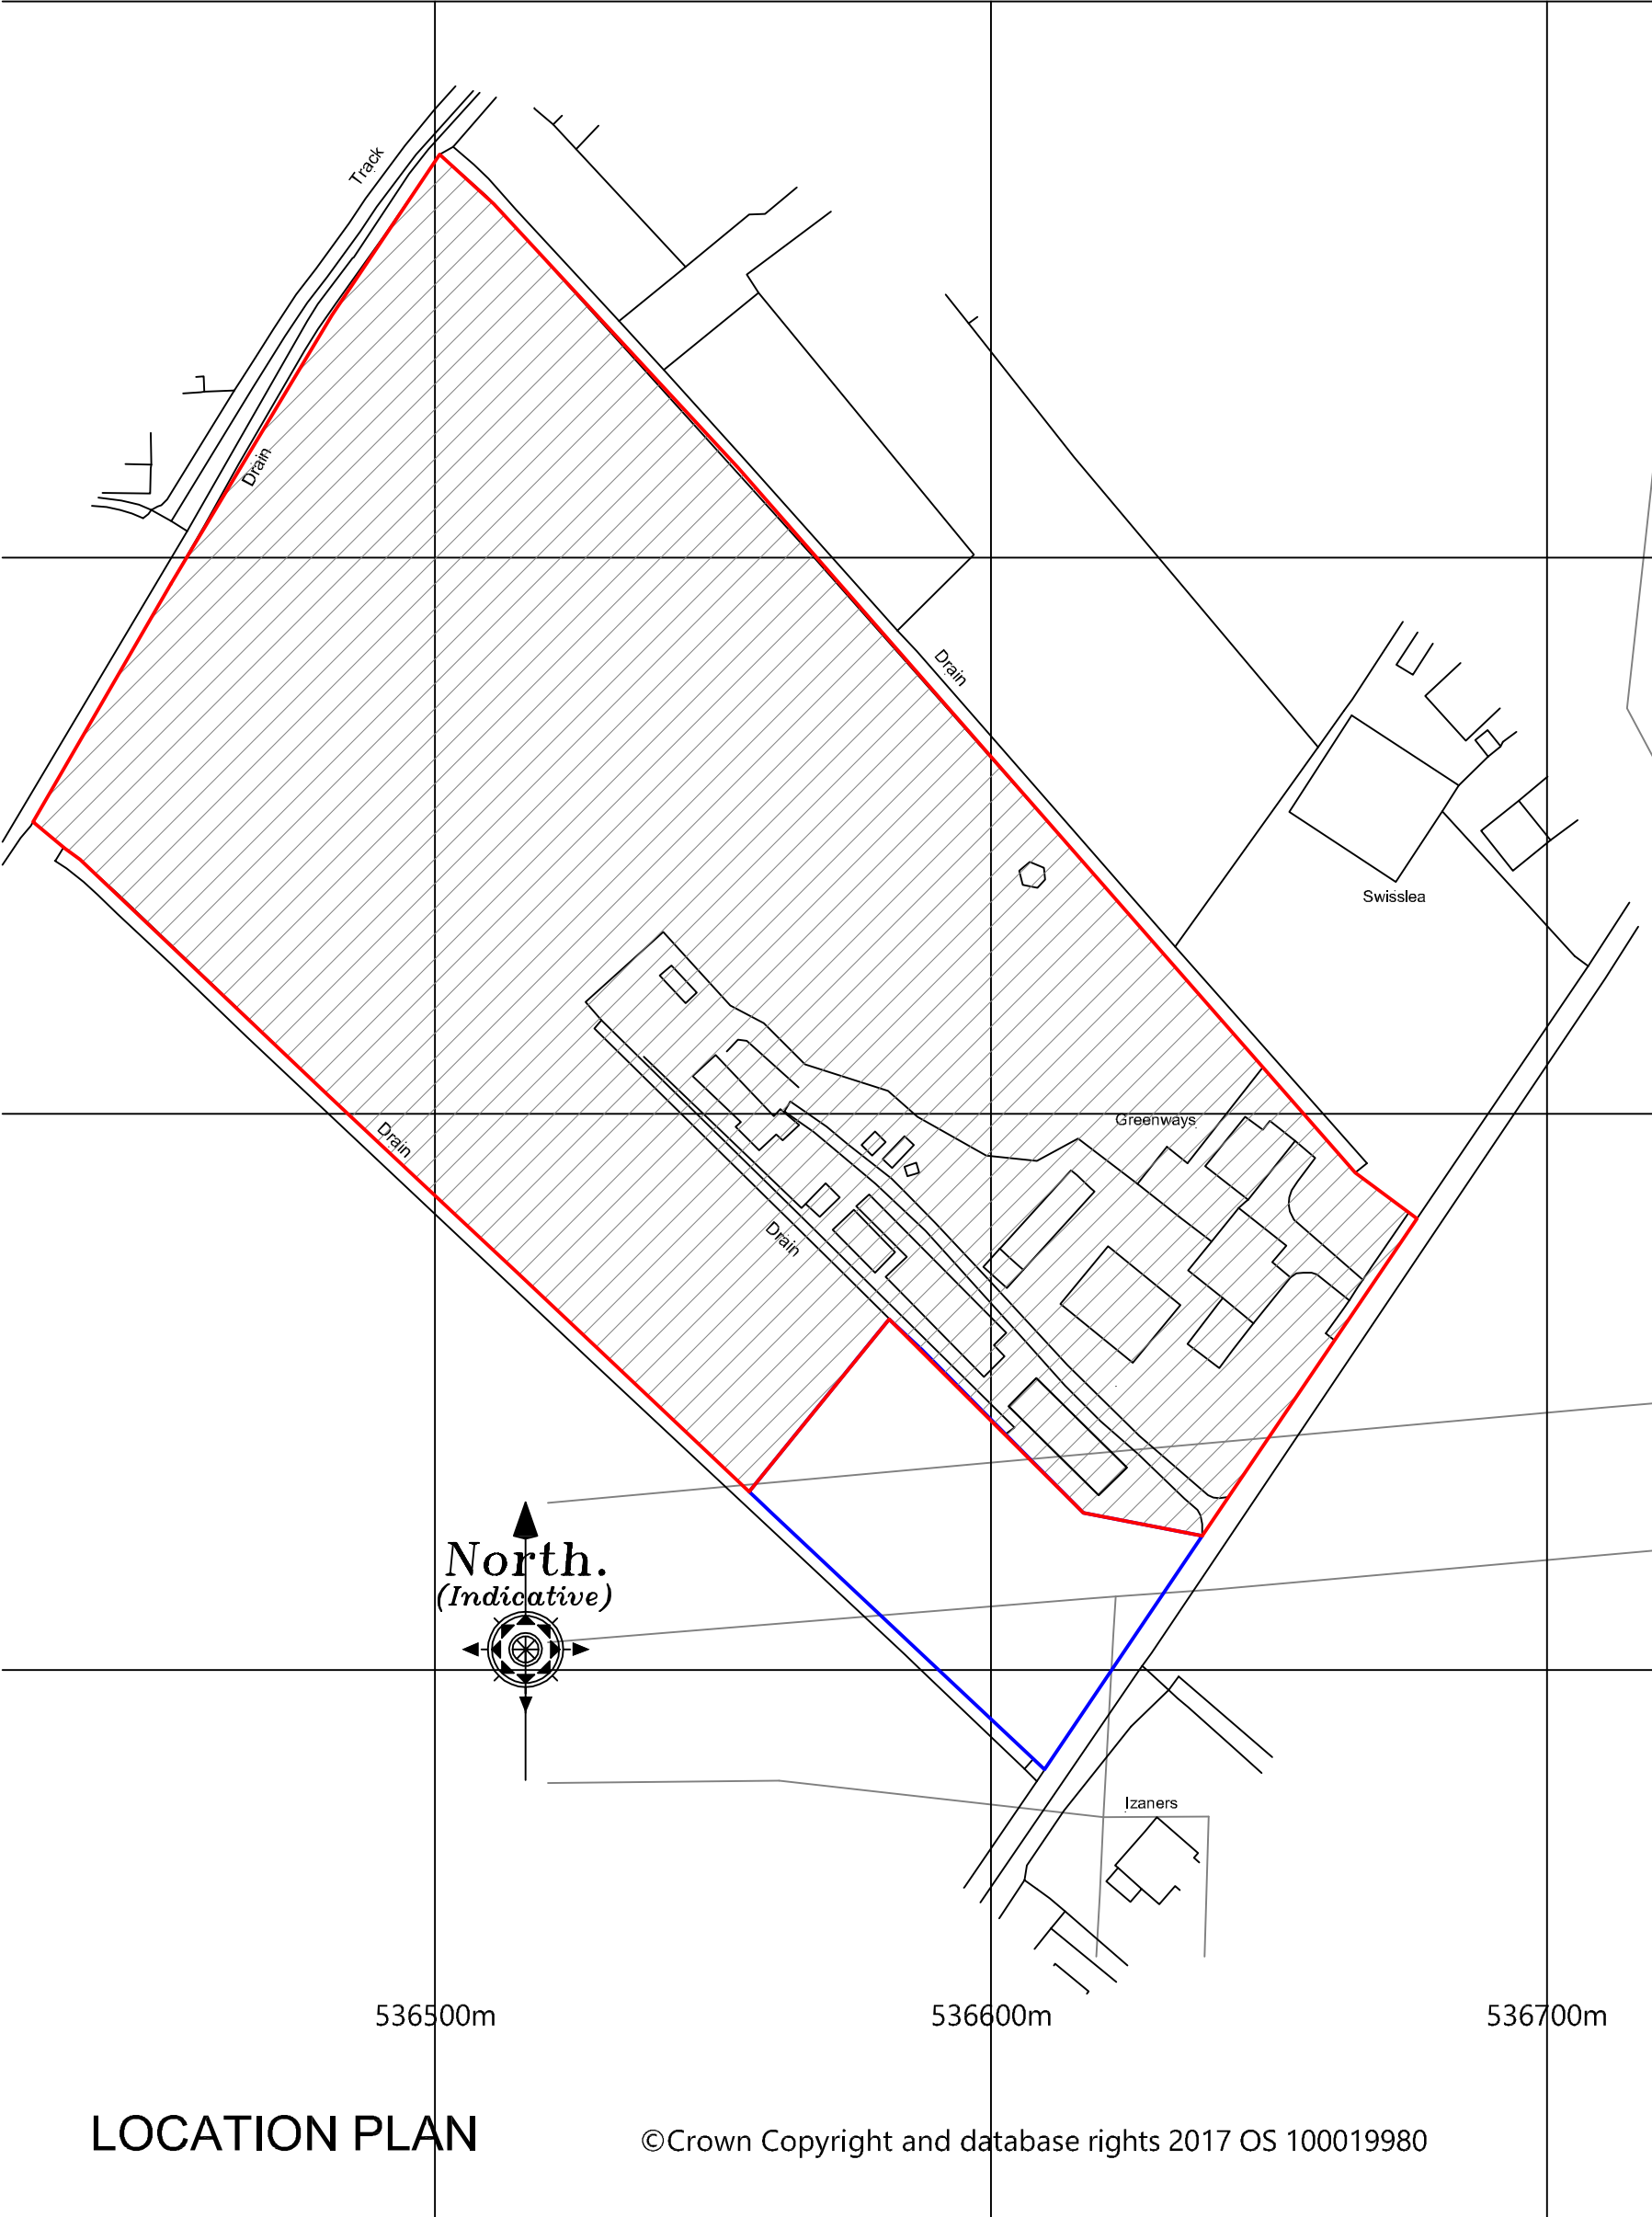

LOCATION PLAN