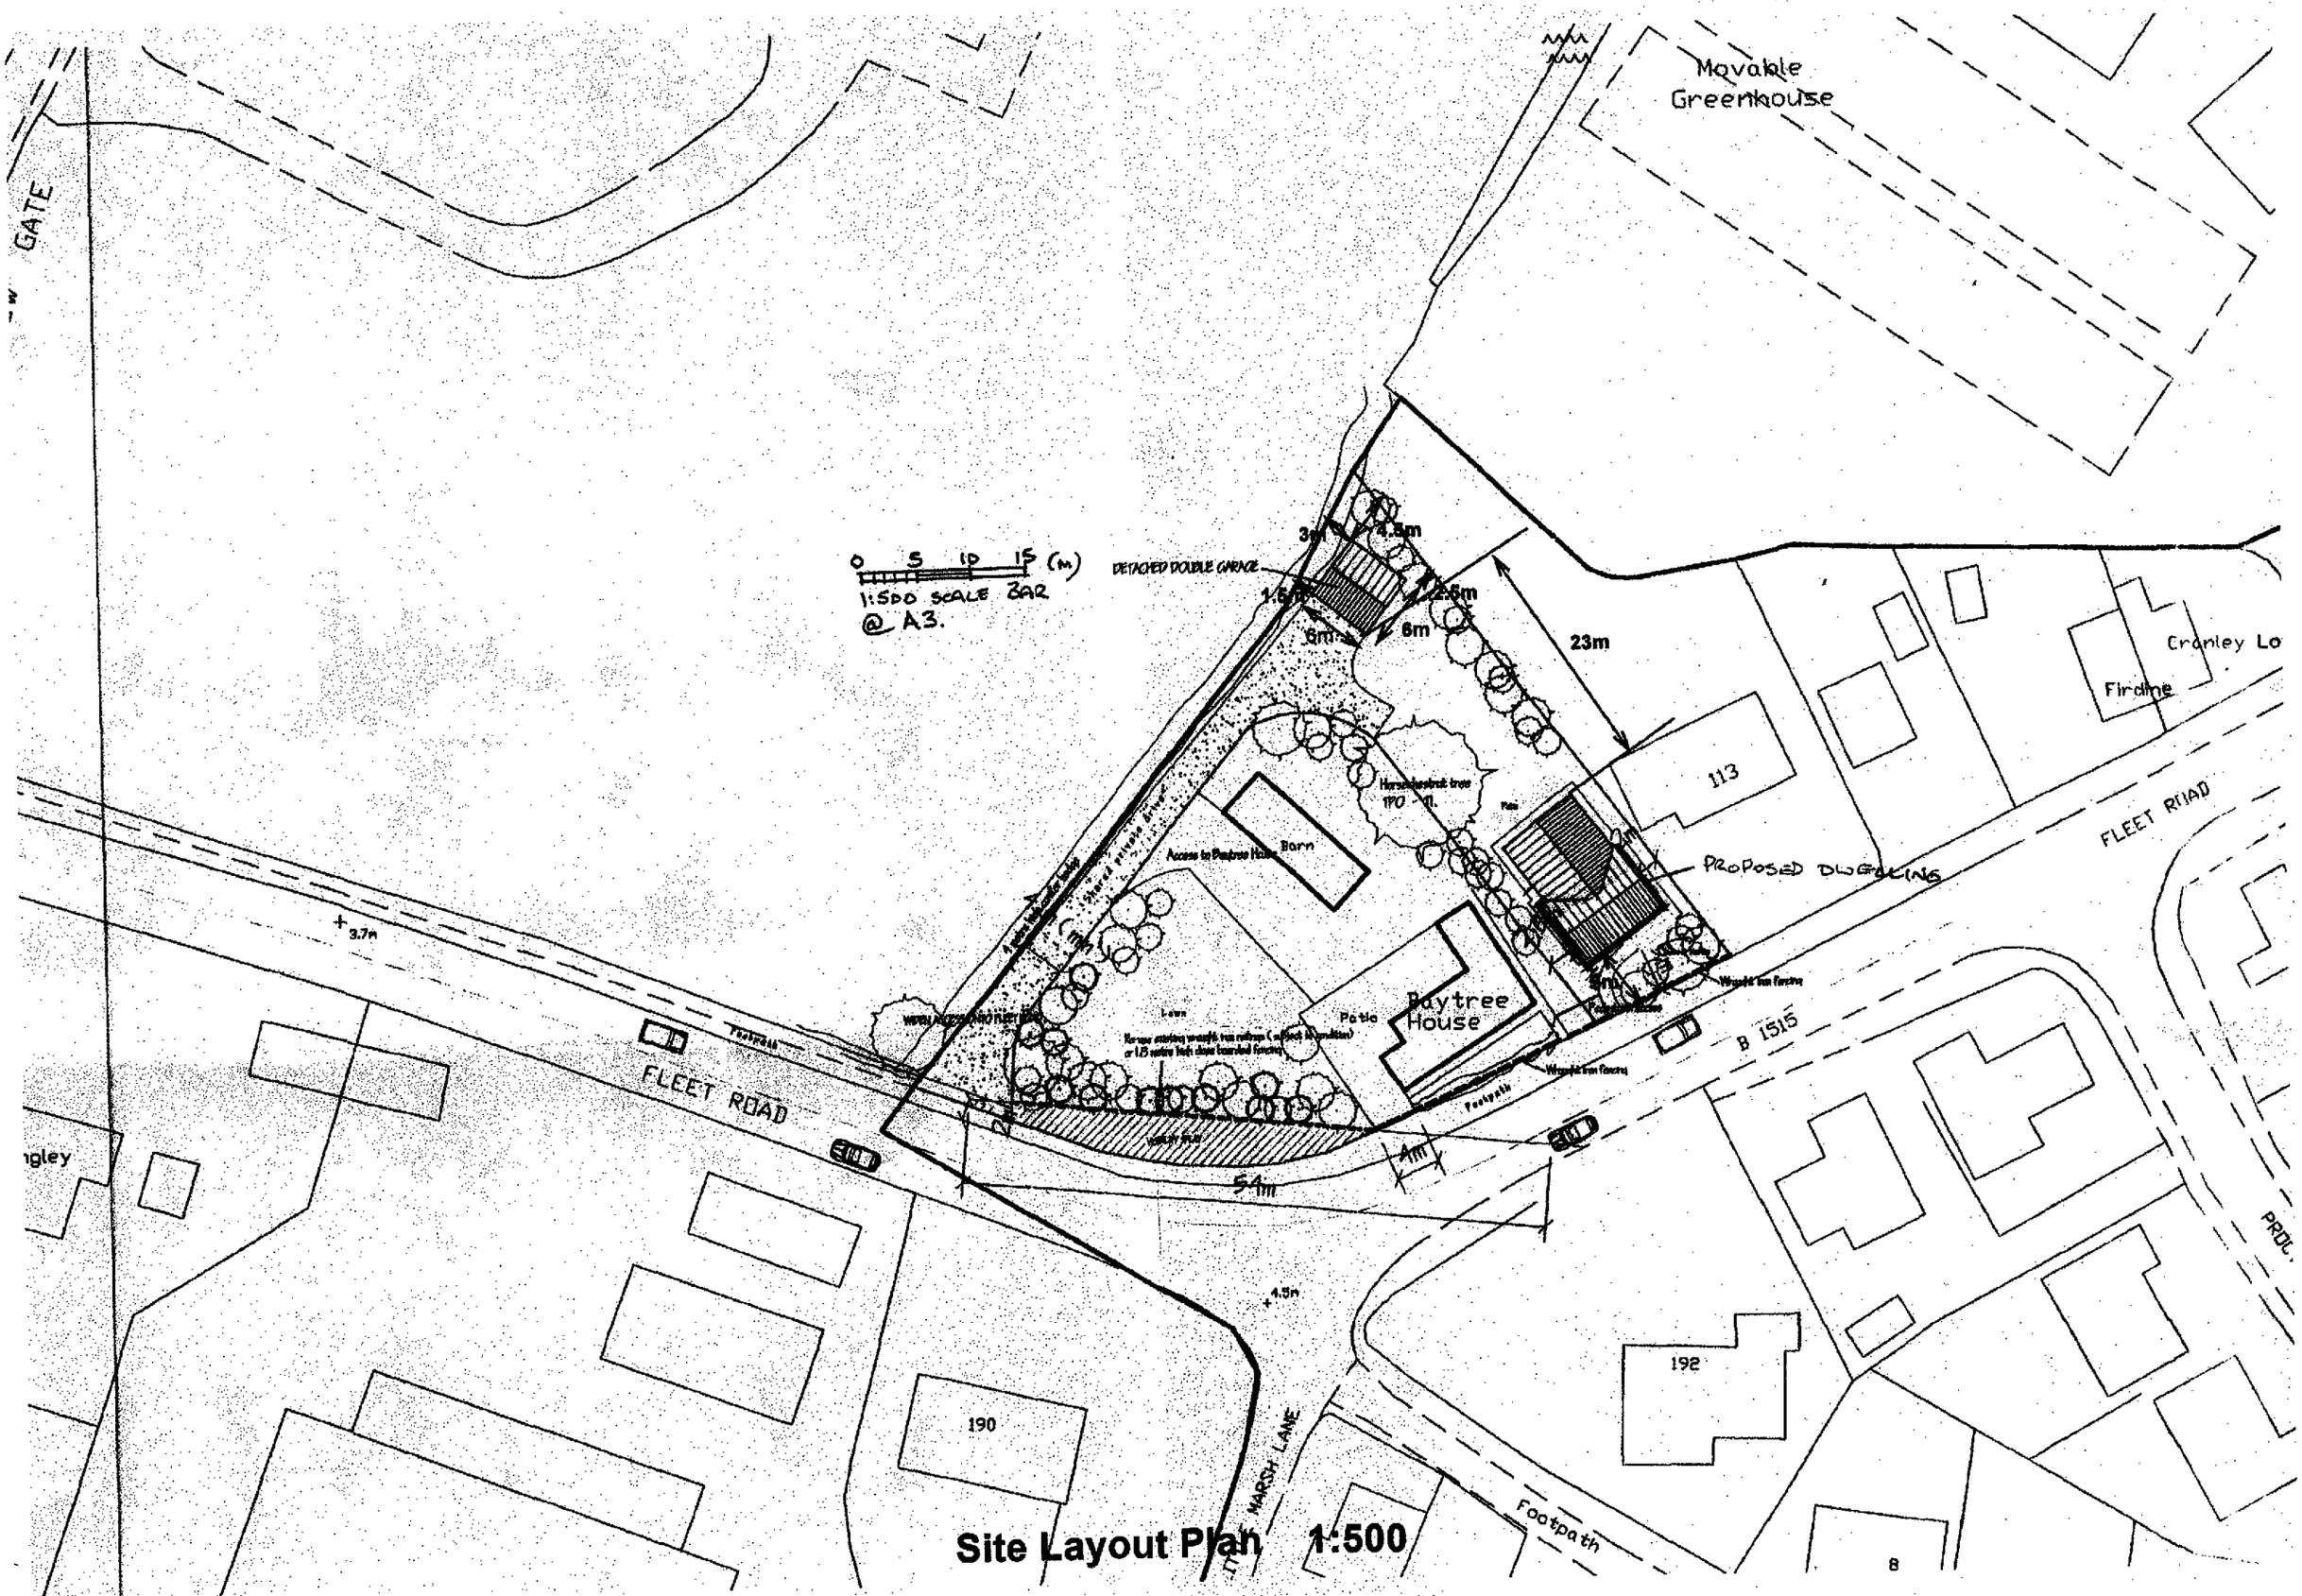


Site Layout Plan 1:500