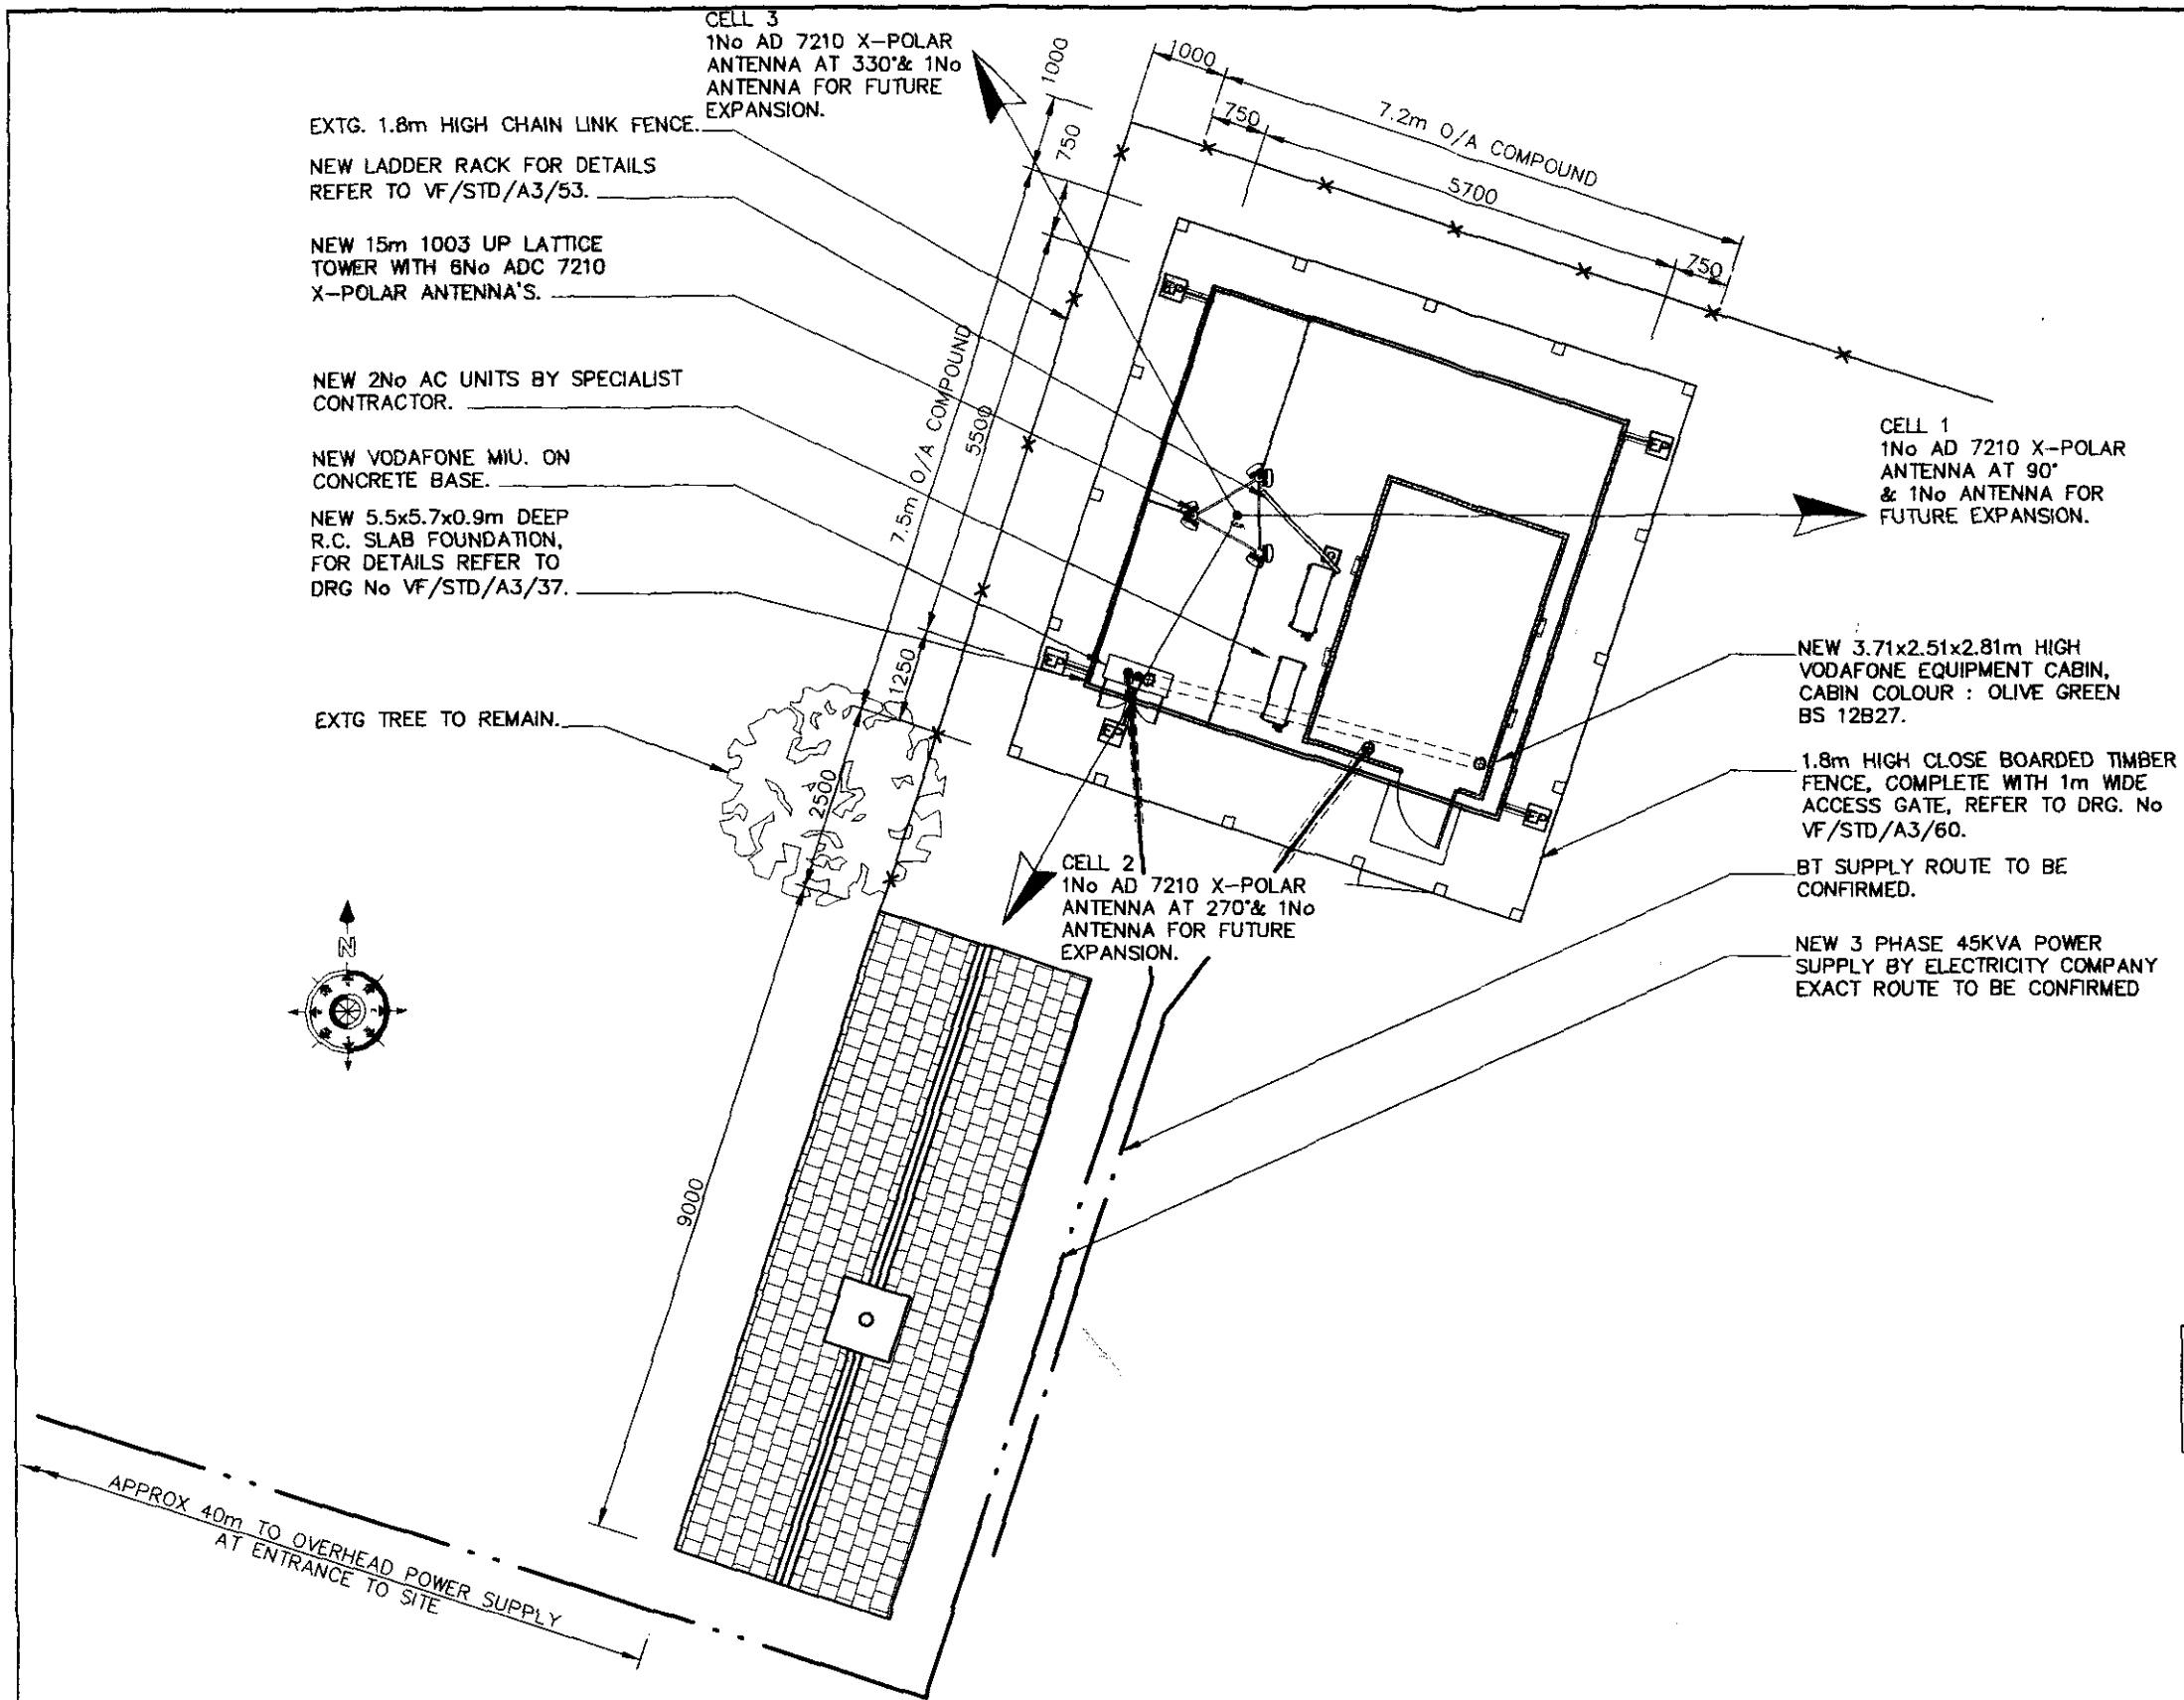

ALL DIMENSIONS TO BE CHECKED ON SITE AND NOT SCALED FROM THIS DRAWING

1. THIS DRAWING IS TO BE READ IN CONJUNCTION WITH THE FOLLOWING DRAWINGS;–

   4000/1110/A3/01 & 03.
   VF/STD/A3/37.
   VF/STD/A3/53.
   VF/STD/A3/60

2. LIGHTNING PROTECTION FIXTURES AND FITTINGS ASSOCIATED WITH ANTENNAS AND MAST BY RIGGERS. ALL EARTH TAPES AND EARTH RODS BY T.D.C.L. ELECTRICAL DEPARTMENT.
   "E.P." DENOTES EARTHING PIT. EARTH ROD WITHIN 300mm Sq. x APPROXIMATE 450mm DEEP EARTHING PIT, INCLUDING INSPECTION COVER. SET IN LEAN MIX CONCRETE SURROUND. PIT TO BE INSTALLED WITH LIGHTNING PROTECTION ROD AND ANCHOR POINT SYSTEM.
   T.D.C.L. ELECTRICIANS TO PROVIDE AND TEST FULL EARTHING / LIGHTING PROTECTION SYSTEM.
   ALL LIGHTNING PROTECTION TO BE IN ACCORDANCE WITH BS 6651.

3. ALL UNDERGROUND SERVICES / DRAINAGE RUNS TO BE LOCATED AND IDENTIFIED PRIOR TO COMMENCEMENT OF WORKS. FINDINGS TO BE REPORTED BACK TO T.D.C.L. DESIGN OFFICE.

4. ALL NEW DUCTS TO BE TERMINATED WITH DRAWCORDS AND MARKERS. (GENERALLY OUTSIDE COMPOUND).

5. SITE IDENTIFICATION M16 PIN TO BE FIXED TO R.C. BASE BY T.D.C.L. SEE R.B.S. MANUAL, DRAWING No. A3/DT/0000/01498.

6. R.F. WARNING SIGNS TO BE FIXED TO TOWER 1500mm ABOVE CONCRETE BASE, INTRUDER SIGN FIXED TO CABIN DOOR BY T.D.C.L.

7. NEW 3 PHASE, 45kVA ELECTRICITY POWER SUPPLY BY LOCAL ELECTRICITY COMPANY (ROUTE TO BE CONFIRMED).

8. PLANNING CONSULTATION NOTICE TO BE PROVIDED AND INSTALLED BY VODAFONE ON GATE TO SITE ENTRANCE APPROXIMATELY 1.5m ABOVE GROUND LEVEL.

DETERMINED
PLAN

NOTE:–
TDCL TO REMOVE LANDLORDS STOCKPILE OF ASBESTOS SHEETS TO APPROVED DISPOSAL SITE INACCORDANCE WITH CURRENT REGULATIONS.

DC
- 4 MAY 2000
Ref: 0553/00

REV.	DATE	REMARKS	BY	CHK.

CLIENT: vodafone

FILENAME: 31711A_02_TD3_1110.DWG
C.S.I. No.: 31711A

THIS DRAWING SHOULD BE READ IN CONJUNCTION WITH R.B.S. DESIGN MANUAL ISSUE 2, VODAFONE R.B.S. PROJECTS BUILDING REQUIREMENTS WORK AND ELECTRICAL SPECIFICATION.

SITE ADDRESS
EASTGATE ROAD
FLEET HARGATE
HOLBEACH
LINCOLNSHIRE, PE12

SITE NAME: OLD STATION YARD

DESIGN OFFICE
395 GEORGE ROAD, ERDINGTON,
BIRMINGHAM. B23 7RZ.
TEL. 0121 344-4888
FAX. 0121 344-4801
Tilbury Douglas CONSTRUCTION

COMPUTER AIDED DRAWING - AVOID MANUAL MODIFICATION

DRAWN	CHECKED	DATE	SCALE
PMW		14.4.00	1:100

DRAWING TITLE: SITE PLAN

DRAWING No.: 4000/1110/A3/02

REVISION:

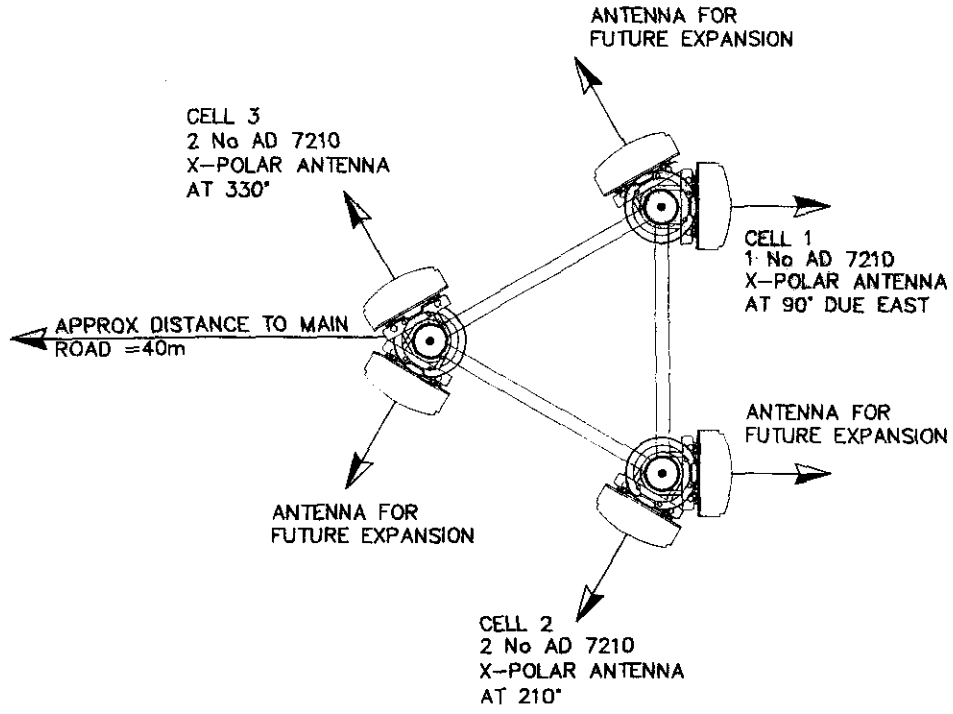

PLAN ON ANTENNAS

SCALE 1:20

ALL DIMENSIONS TO BE CHECKED ON SITE AND NOT SCALED FROM THIS DRAWING

THIS DRAWING IS TO BE READ IN CONJUNCTION WITH THE FOLLOWING DRAWINGS;-

4000/1110/A3/01 & 02.
VF/STD/A3/37.
VF/STD/A3/53.
VF/STD/A3/60

NOTE:-
TDCL TO REMOVE LANDLORDS STOCKPILE OF ASBESTOS SHEETS TO APPROVED DISPOSAL SITE IN ACCORDANCE WITH CURRENT REGULATIONS.

- 4 APR 2000
Ref: 0553/00

DETERMINED
PLAN

REV.	DATE	REMARKS	BY	CHK.

CLIENT: vodafone

FILENAME: 31711A_03_TD3_1110.DWG
C.S.I. No.: 31711A

THIS DRAWING SHOULD BE READ IN CONJUNCTION WITH R.B.S. DESIGN MANUAL ISSUE 2. VODAFONE P.B.S. PROJECTS BUILDING REQUIREMENTS WORK AND ELECTRICAL SPECIFICATION.

SITE ADDRESS
EASTGATE ROAD
FLEET HARGATE
HOLBEACH
LINCOLNSHIRE, PE12

SITE NAME: OLD STATION YARD

DESIGN OFFICE
395 GEORGE ROAD, ERDINGTON,
BIRMINGHAM. B23 7RZ.
TEL. 0121 344-4888
FAX. 0121 344-4801

Tilbury Douglas CONSTRUCTION

COMPUTER AIDED DRAWING - AVOID MANUAL MODIFICATION

DRAWN	CHECKED	DATE	SCALE
PMW		14.4.00	1:100

DRAWING TITLE: EAST ELEVATION

DRAWING No.: 4000/1110/A3/03

REVISION: