


SITE PLAN 1:500



STABLE & STORAGE BLOCK
In Position For 25 Years



BATHROOM & STORAGE
In Position For 5 Years

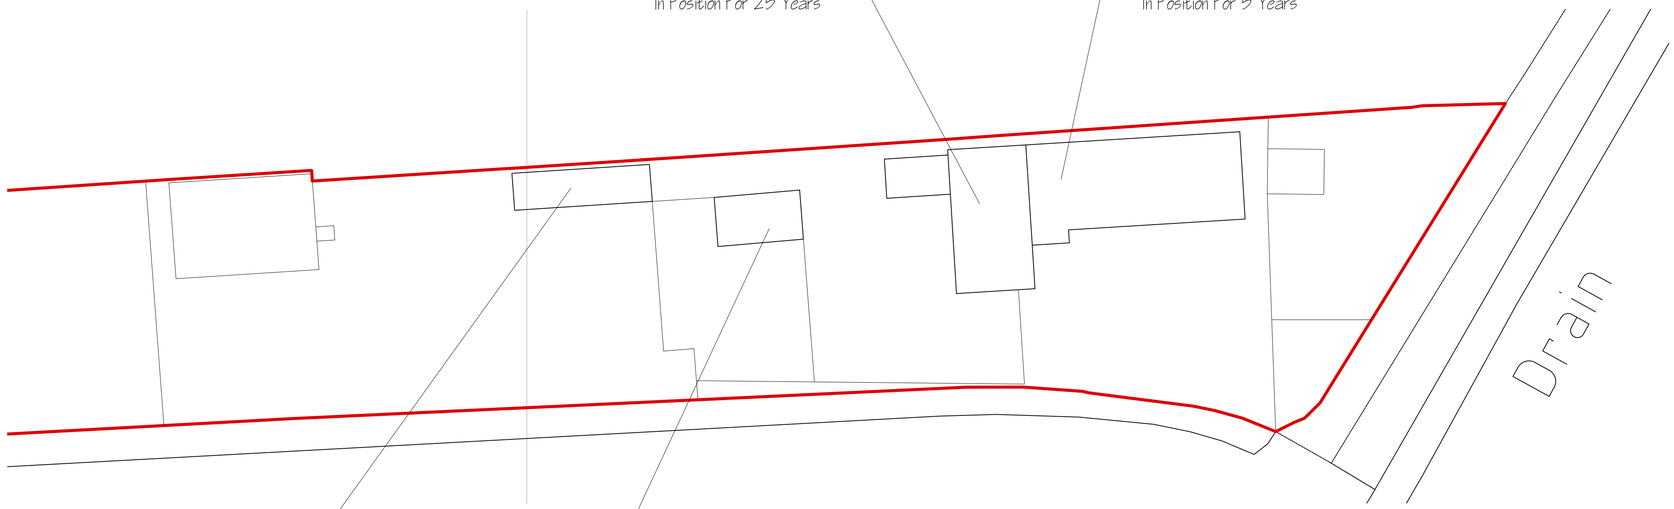


PART BLOCK PLAN 1:200



CHICKEN COOP
In Position For 4 Years



GARAGE FOR LAWNMOWER STORAGE
In Position For 10 Years

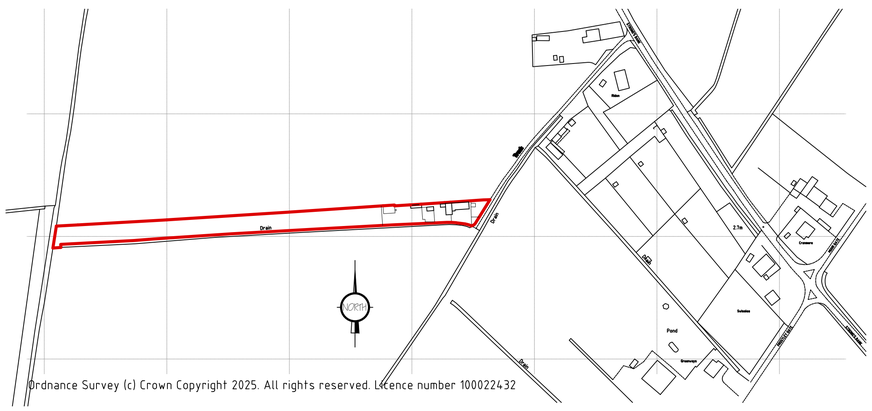
Drain
Path
Path
Path
Path
Pond
Pond
Pond