

BLOCK PLAN

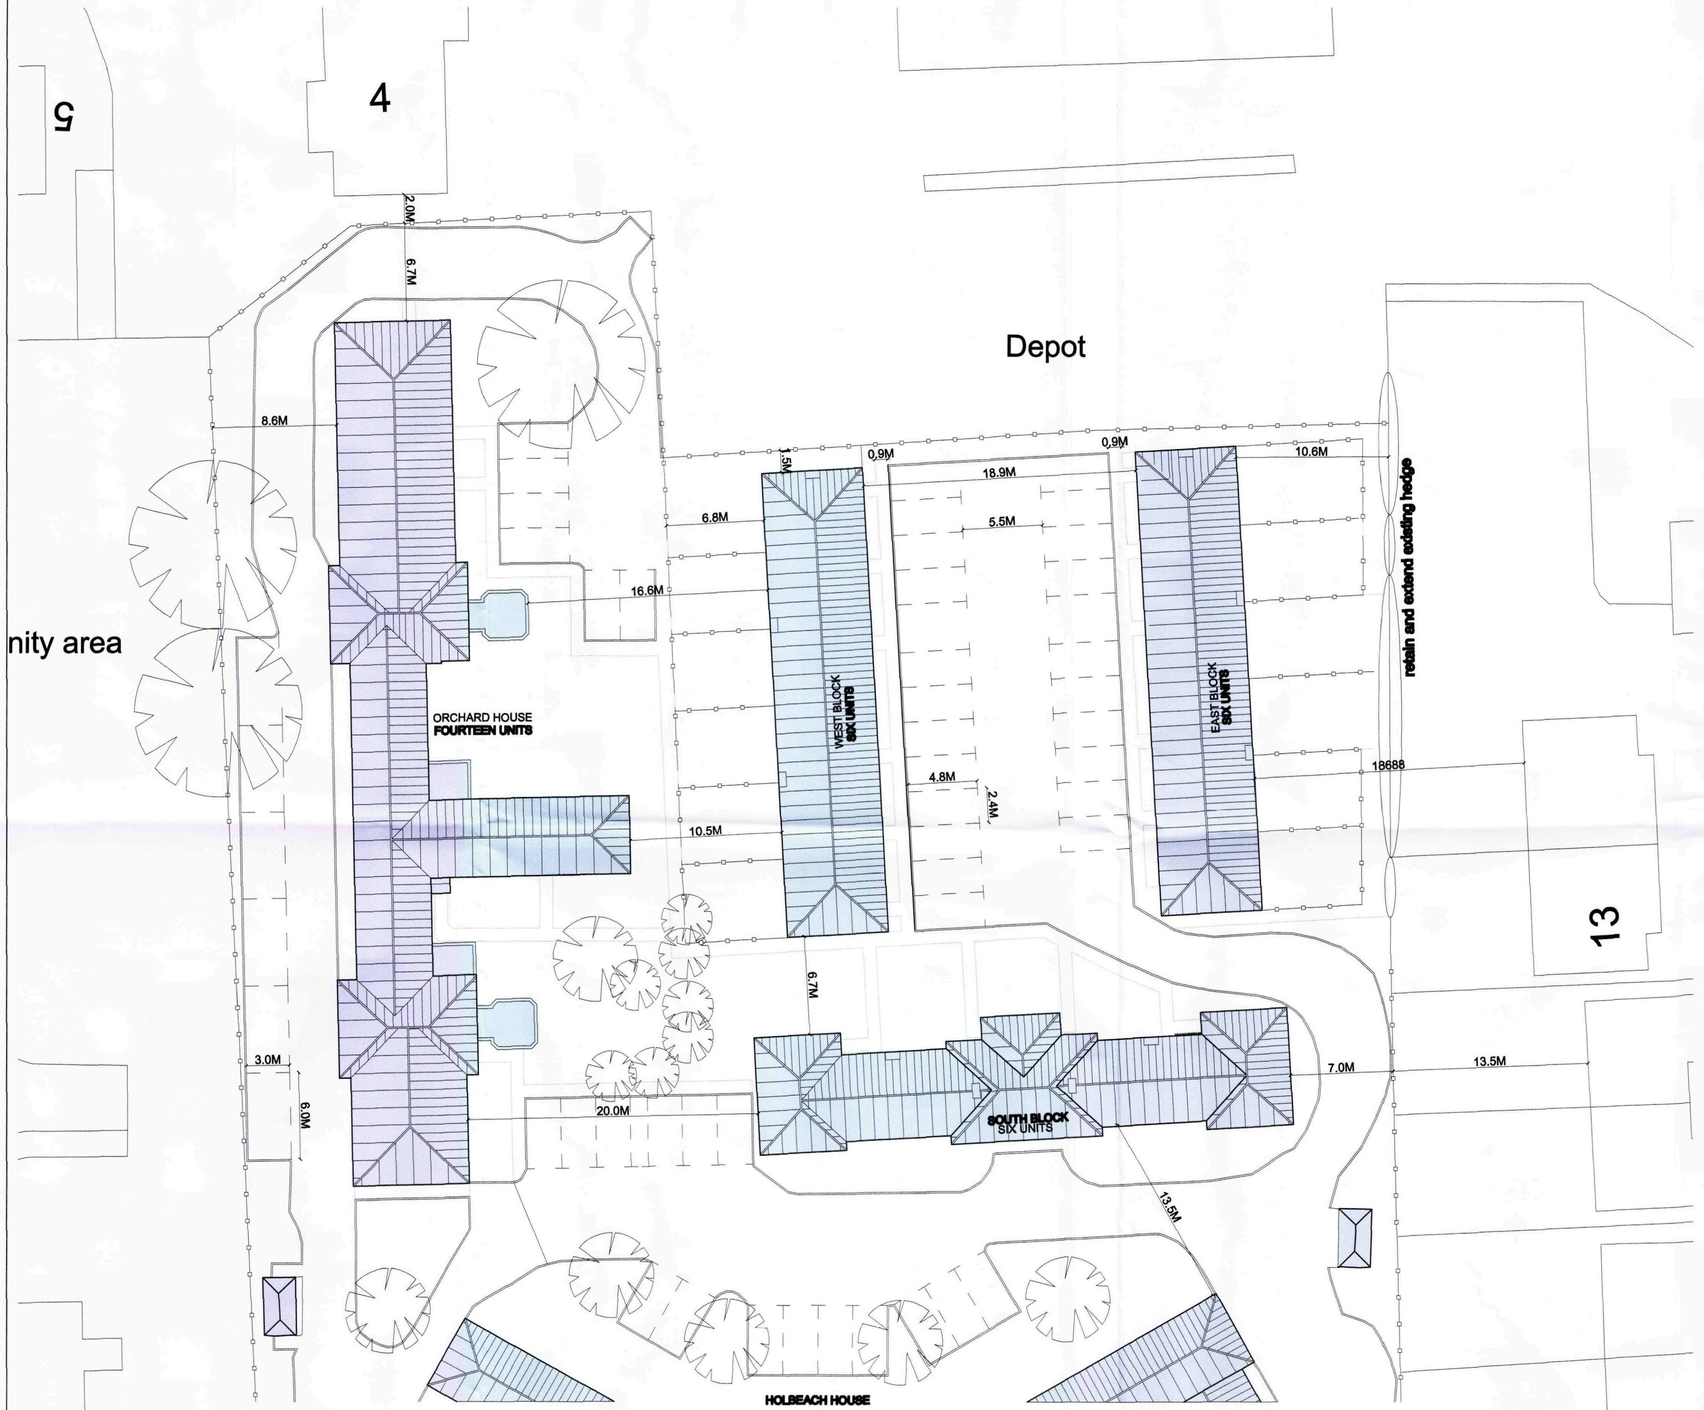

PROPOSED BLOCK PLAN
Scale 1:200

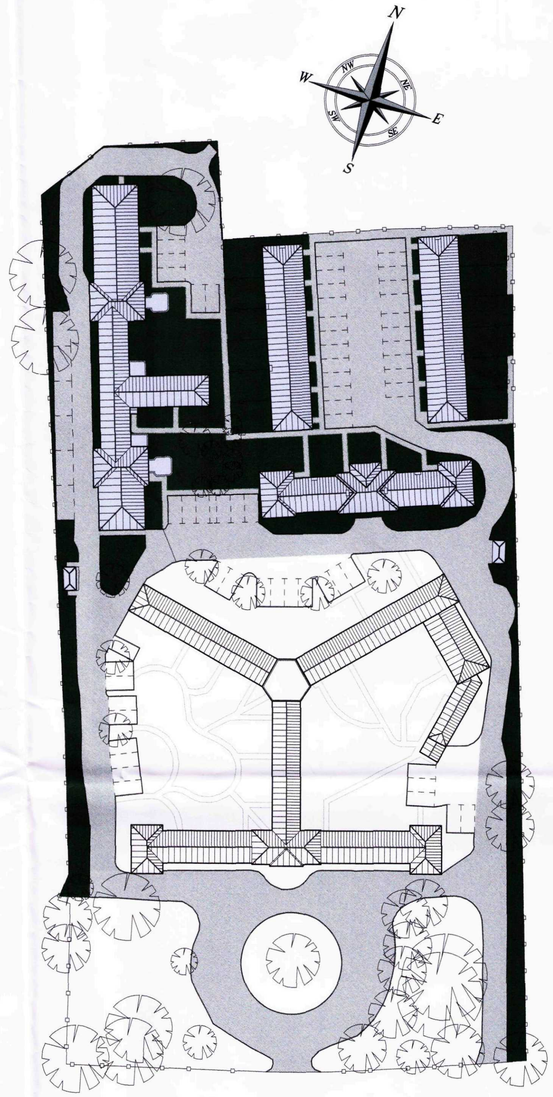

PROPOSED SCHEME
Showing application area Scale 1:500

AMENDED PLAN
Ref. A1.

SHDC
Planning & Development
14 SEP 2011
Ref: 0563-11

REV"A" Separation distance to the east from east block increased by 1M

NOTES :
DO NOT SCALE. ALL DIMENSIONS MUST BE CHECKED ON SITE.

THIS DRAWING IS COPYRIGHT AND CONTAINS CONFIDENTIAL INFORMATION. IT MAY NOT BE REPRODUCED IN WHOLE OR IN PART OR USED FOR ANY PURPOSE OTHER THAN THAT WHICH IT IS SUPPLIED WITHOUT THE PRIOR WRITTEN CONSENT OF PLAN IT DESIGN LLP.

Client : INVICTA DEVELOPMENTS LTD

Job Title :
DEVELOPMENT OF REDUNDANT HEALTH FACILITY

Drawing Title :
PROPOSED BLOCK PLAN

Site Address :
ORCHARD HOUSE
FLEET ROAD
HOLBEACH

Scale :	Date :	Drawn By :
1 : 200/500	26/04/2011	SRW

Drawing No. :	Revision :
IDHH/BP/11/001	A

PLAN IT DESIGN LLP
Unit 27, Rossland Business Park, Long Bennington, Newark, Nottinghamshire NG23 5FF
TEL//FAX: 01949 844 457
www.plan-it-design.co.uk