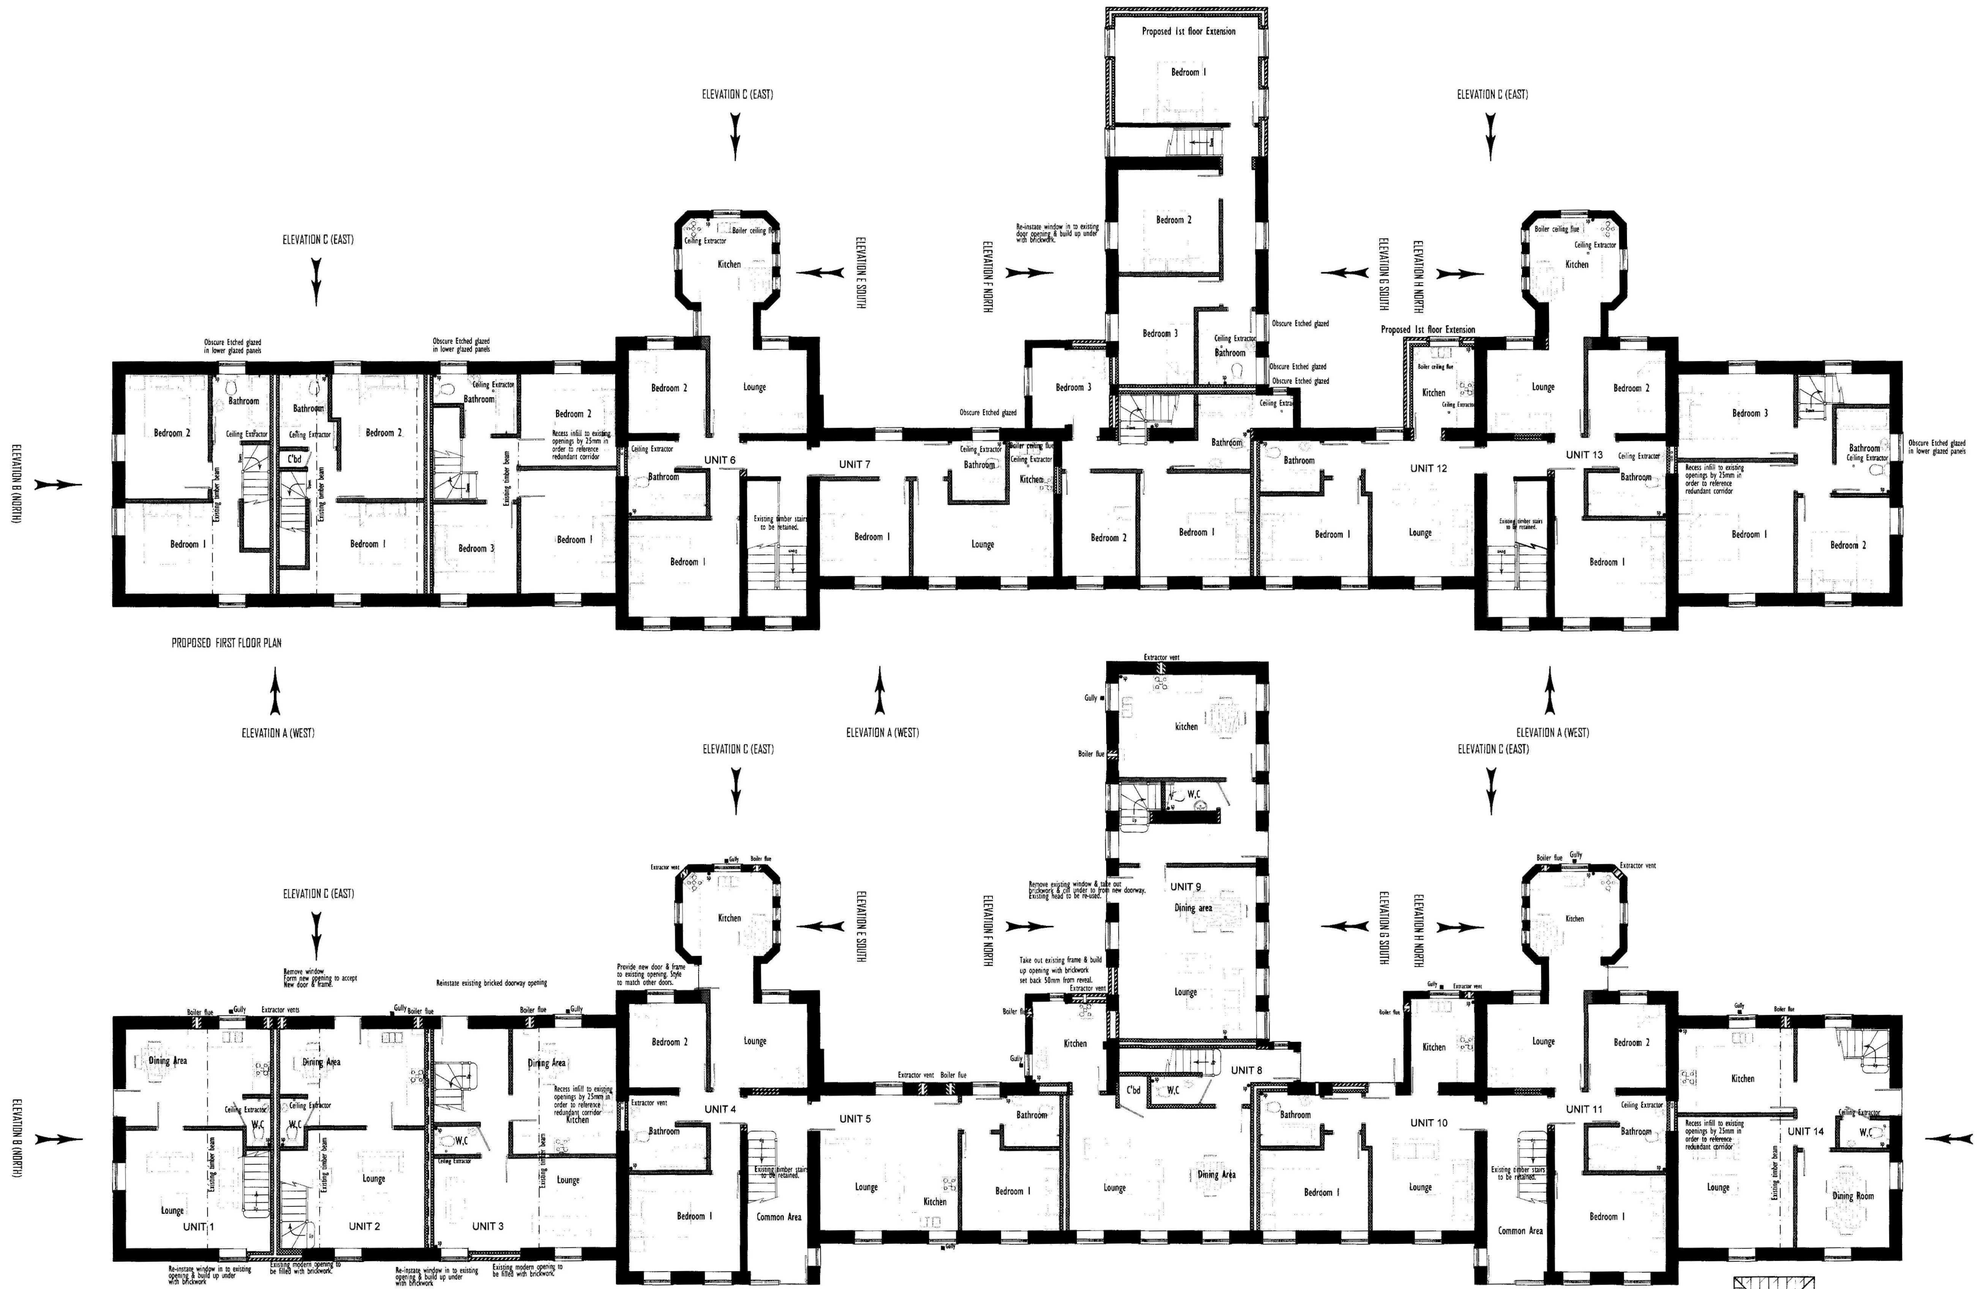


UNIT	Type	Bedrooms	SQ mtrs
1	Terrace	2	70.2
2	Terrace	2	70.2
3	Terrace	3	88.2
4	Apartment	2	48.7
5	Apartment	1	36
6	Apartment	2	48.7
7	Apartment	1	36
8	Terrace	2	75
9	Terrace	3	110.4
10	Apartment	1	39
11	Apartment	2	48.7
12	Apartment	1	39
13	Apartment	2	48.7
14	Terrace	3	102

Received
Planning & Development
20 JUN 2011
Ref: 0563-11

NOTES :
DO NOT SCALE. ALL DIMENSIONS MUST BE CHECKED ON SITE.

THIS DRAWING IS COPYRIGHT AND CONTAINS CONFIDENTIAL INFORMATION. IT MAY NOT BE REPRODUCED OR DUPLICATED TO A THIRD PARTY OR USED FOR ANY PURPOSE OTHER THAN THAT WHICH IT IS SUPPLIED WITHOUT THE PRIOR WRITTEN CONSENT OF PLAN-IT DESIGN LLP.

Client :
INVICTA DEVELOPMENTS LTD

Job Title :
DEVELOPMENT OF REDUNDANT HEALTH FACILITY

Drawing Title :
PROPOSED PLANS

Site Address :
ORCHARD HOUSE
FLEET ROAD
HOLBEACH

Scale : 1 : 100
Date : 26/04/2011
Drawn By : SRW

Drawing No. : IDHH/OR/11/003
Revision :

PLAN IT DESIGN LLP
UNIT 27, ROSELAND BUSINESS PARK, LONG BENNINGTON, NEWARK, NOTTINGHAMSHIRE NG23 5FF
TEL / FAX:- 01949 844 537
www.plan-itdesign.co.uk