

BLOCK PLAN

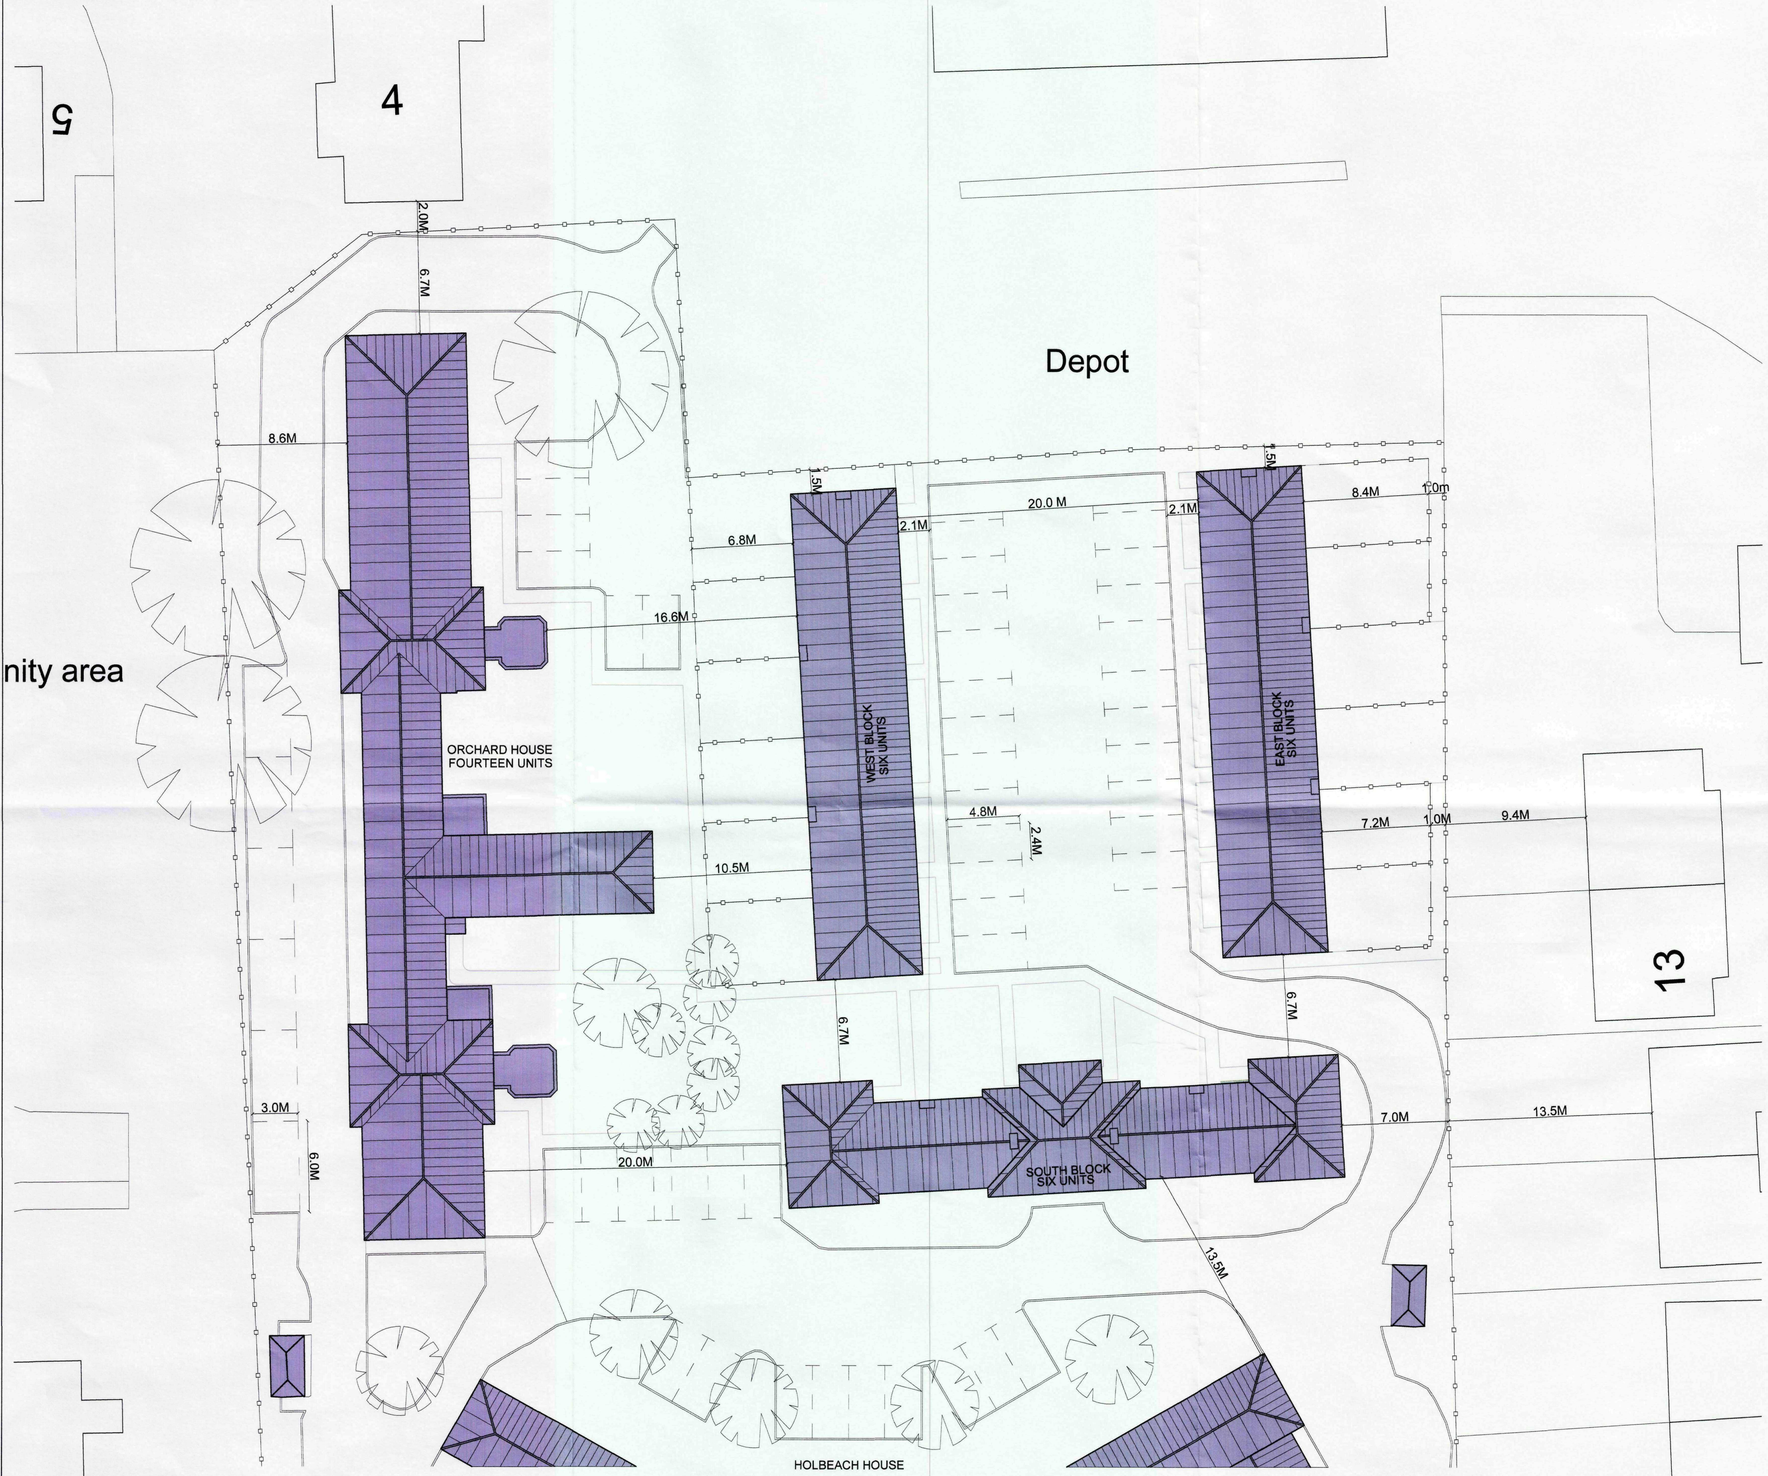

PROPOSED BLOCK PLAN
Scale 1:200

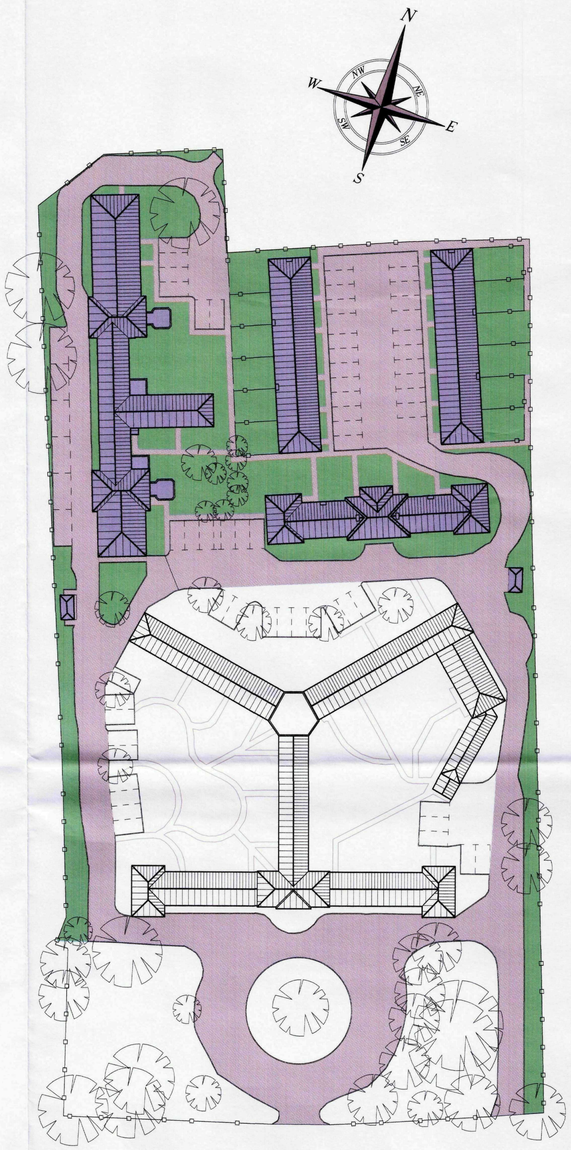

PROPOSED SCHEME
Showing application area Scale 1:500

SHDC
Planning & Development
20 JUL 2011
Ref: 0563-11

NOTES :
DO NOT SCALE. ALL DIMENSIONS MUST BE CHECKED ON SITE.

THIS DRAWING IS COPYRIGHT AND CONTAINS CONFIDENTIAL INFORMATION. IT MAY NOT BE REPRODUCED OR DISCLOSED TO A THIRD PARTY OR USED FOR ANY PURPOSE OTHER THAN THAT WHICH IT IS SUPPLIED WITHOUT THE PRIOR WRITTEN CONSENT OF PLAN-IT DESIGN LLP.

Client : INVICTA DEVELOPMENTS LTD

Job Title :
DEVELOPMENT OF REDUNDANT HEALTH FACILITY

Drawing Title :
PROPOSED BLOCK PLAN

Site Address :
ORCHARD HOUSE
FLEET ROAD
HOLBEACH

Scale	Date	Drawn By
1 : 200/500	26/04/2011	SRW

Drawing No. : IDHH/BP/11/001

Revision :

PLAN IT
DESIGN LLP
UNIT 27, ROSELAND BUSINESS PARK, LONG BENNINGTON, NEWARK
NOTTINGHAMSHIRE
NG23 5FF
TEL./FAX:- 01949 844 637
www.plan-itdesign.co.uk