




PROPSED ELEVATION A (EAST)

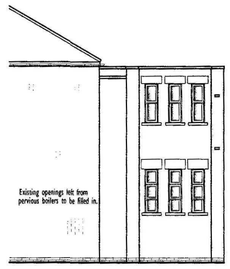

PROPOSED ELEVATION E (SOUTH)

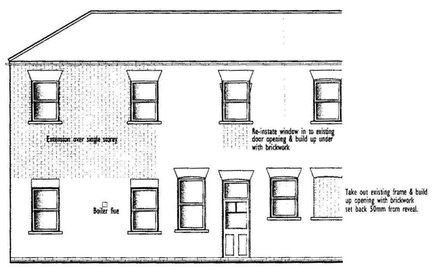

PROPOSED ELEVATION F (NORTH)

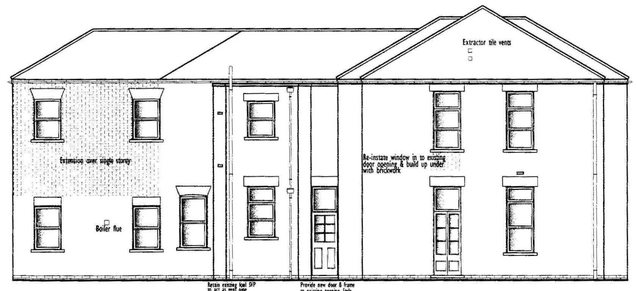

PROPOSED ELEVATION B (NORTH)

GENERAL NOTES

All period Cast Iron vents to be retained, made good & repainted gloss black.
Vents to be blocked off from inner leaf.

All proposed wall mounted extractor vents in brickwork to be conservation range cast iron.
Products by the "cast iron air brick company".
All proposed extractor vents protruding through roof to be lowlevel tile vents.


All existing unused soil stacks & brackets to be removed from the external.
Two existing stacks to be retained to act as vent pipes.

All existing gutters hopperheads & downpipes to be retained & replaced where necessary.

All new brickwork to be formed using bricks agreed by local authority using panel boards showing brick type, brick bonds, mortar mixes & pointing styles.
Details to approved as condition.


Some Kitchen units to be designed around existing low level windows.

All window and door details to be approved by condition.

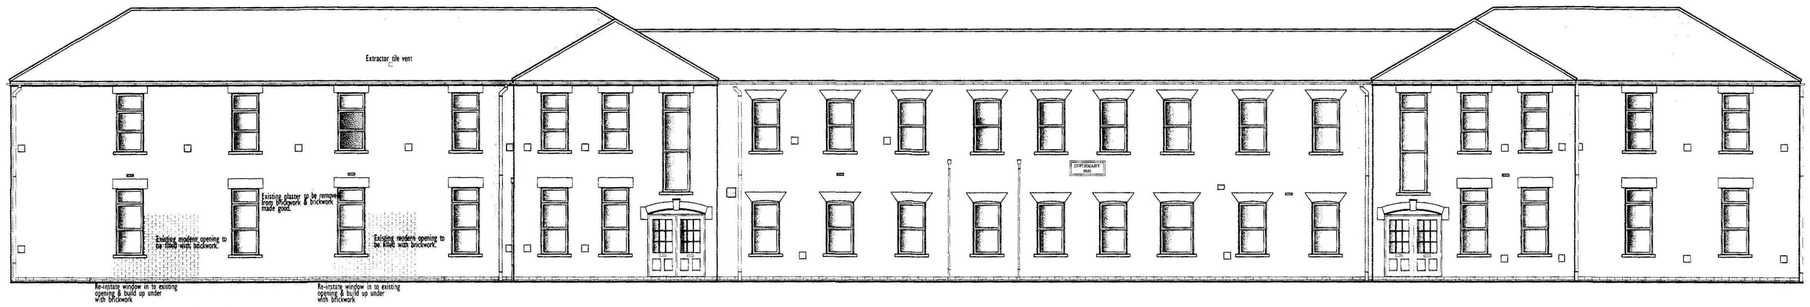


PROPOSED ELEVATION A (WEST)


SHDC
Planning & Development
20 JUL 2011
Ref: 0563-11

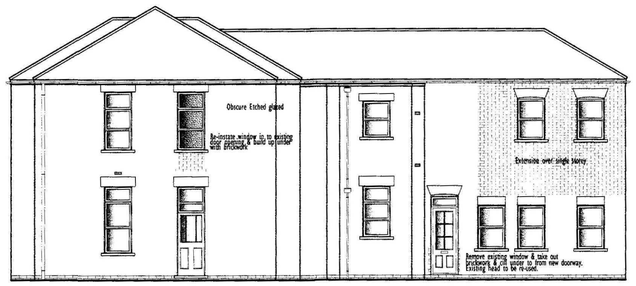

PROPOSED ELEVATION D (SOUTH)

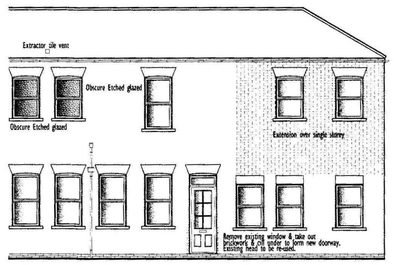

PROPOSED ELEVATION G (SOUTH)

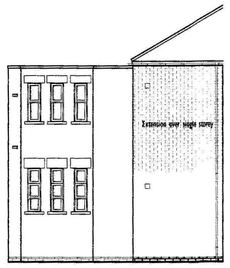

PROPOSED ELEVATION H (NORTH)

NOTES:
DO NOT SCALE. ALL DIMENSIONS MUST BE CHECKED ON SITE.

THIS DRAWING IS COPYRIGHT AND CONTAINS CONFIDENTIAL INFORMATION. IT MAY NOT BE REPRODUCED OR DUPLICATED TO A THIRD PARTY OR USED FOR ANY PURPOSE OTHER THAN THAT WHICH IT IS SUPPLIED WITHOUT THE PRIOR WRITTEN CONSENT OF PLAN IT DESIGN SERVICES.

Client :
INVICTA DEVELOPMENTS LTD

Job Title :
DEVELOPMENT OF REDUNDANT HEALTH FACILITY

Drawing Title :
PROPOSED ELEVATIONS

Site Address :
ORCHARD HOUSE
FLEET ROAD
HOLBEACH

Scale :	Date :	Drawn By :
1 : 100	26/04/2011	SRW

Drawing No. : IDHH/OR/11/004
Revision :

PLAN IT
DESIGN LLP
UNIT 27, ROSELAND BUSINESS PARK, LONG BENNINGTON, NEWARK NOTTINGHAMSHIRE
NG23 5FF
TEL./FAX: 01949 844 637
www.plan-itdesign.co.uk