



EXISTING ELEVATION A (EAST)

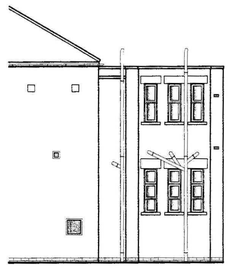


EXISTING ELEVATION E (SOUTH)




EXISTING ELEVATION F (NORTH)

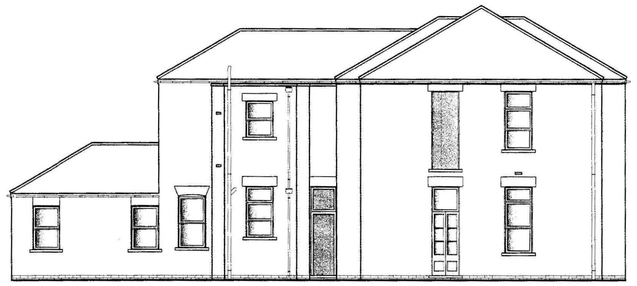

EXISTING ELEVATION B (NORTH)

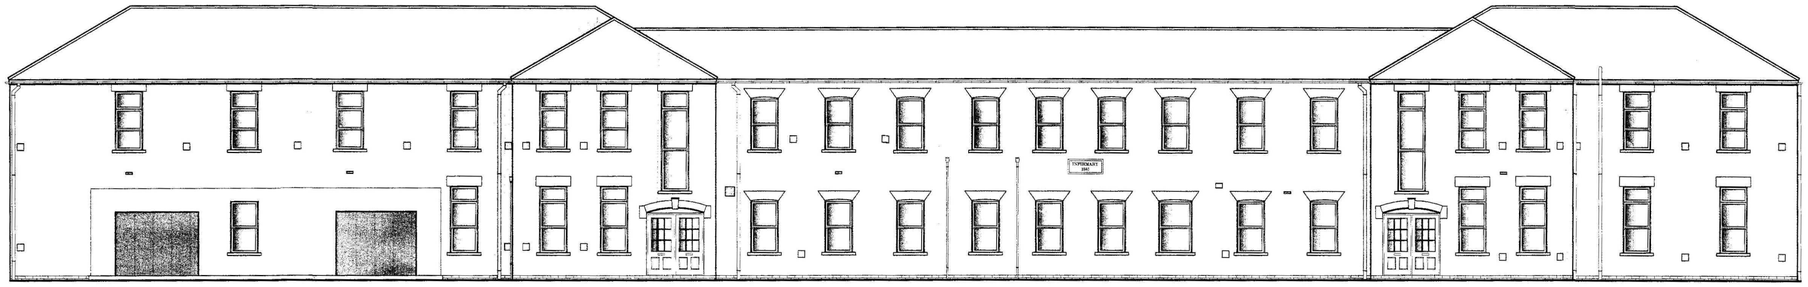


EXISTING ELEVATION A (WEST)

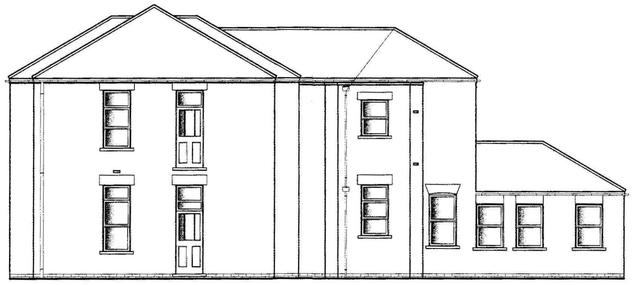

EXISTING ELEVATION D (SOUTH)



EXISTING ELEVATION G (SOUTH)

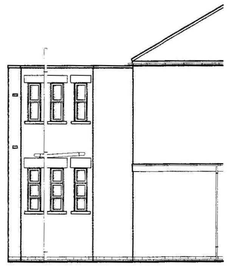

EXISTING ELEVATION H (NORTH)

SHDC
Planning & Development
20 JUL 2011
Ref: 0563-11

NOTES:
DO NOT SCALE. ALL DIMENSIONS MUST BE CHECKED ON SITE.

THIS DRAWING IS COPYRIGHT AND CONTAINS CONFIDENTIAL INFORMATION. IT MAY NOT BE REPRODUCED OR COMMUNICATED TO A THIRD PARTY OR USED FOR ANY PURPOSE OTHER THAN THAT WHICH IT IS SUPPLIED WITHOUT THE PRIOR WRITTEN CONSENT OF PLAN-IT CONTRACTING SERVICES.

Client:
INVICTA DEVELOPMENTS LTD

Job Title:
DEVELOPMENT OF REDUNDANT HEALTH FACILITY

Drawing Title:
EXISTING ELEVATIONS

Site Address:
ORCHARD HOUSE
FLEET ROAD
HOLBEACH

Scale	Date	Drawn By
1 : 100	26/04/2011	SRW

Drawing No.: 1DHH/OR/11/001
Revision:

PLAN IT
DESIGN LLP
UNIT 27, ROSELAND BUSINESS PARK, LONG BENNINGTON, NEWARK NOTTINGHAMSHIRE
NG23 5FF
TEL./FAX: 01949 844 637
www.plan-itdesign.co.uk