


Location Plan

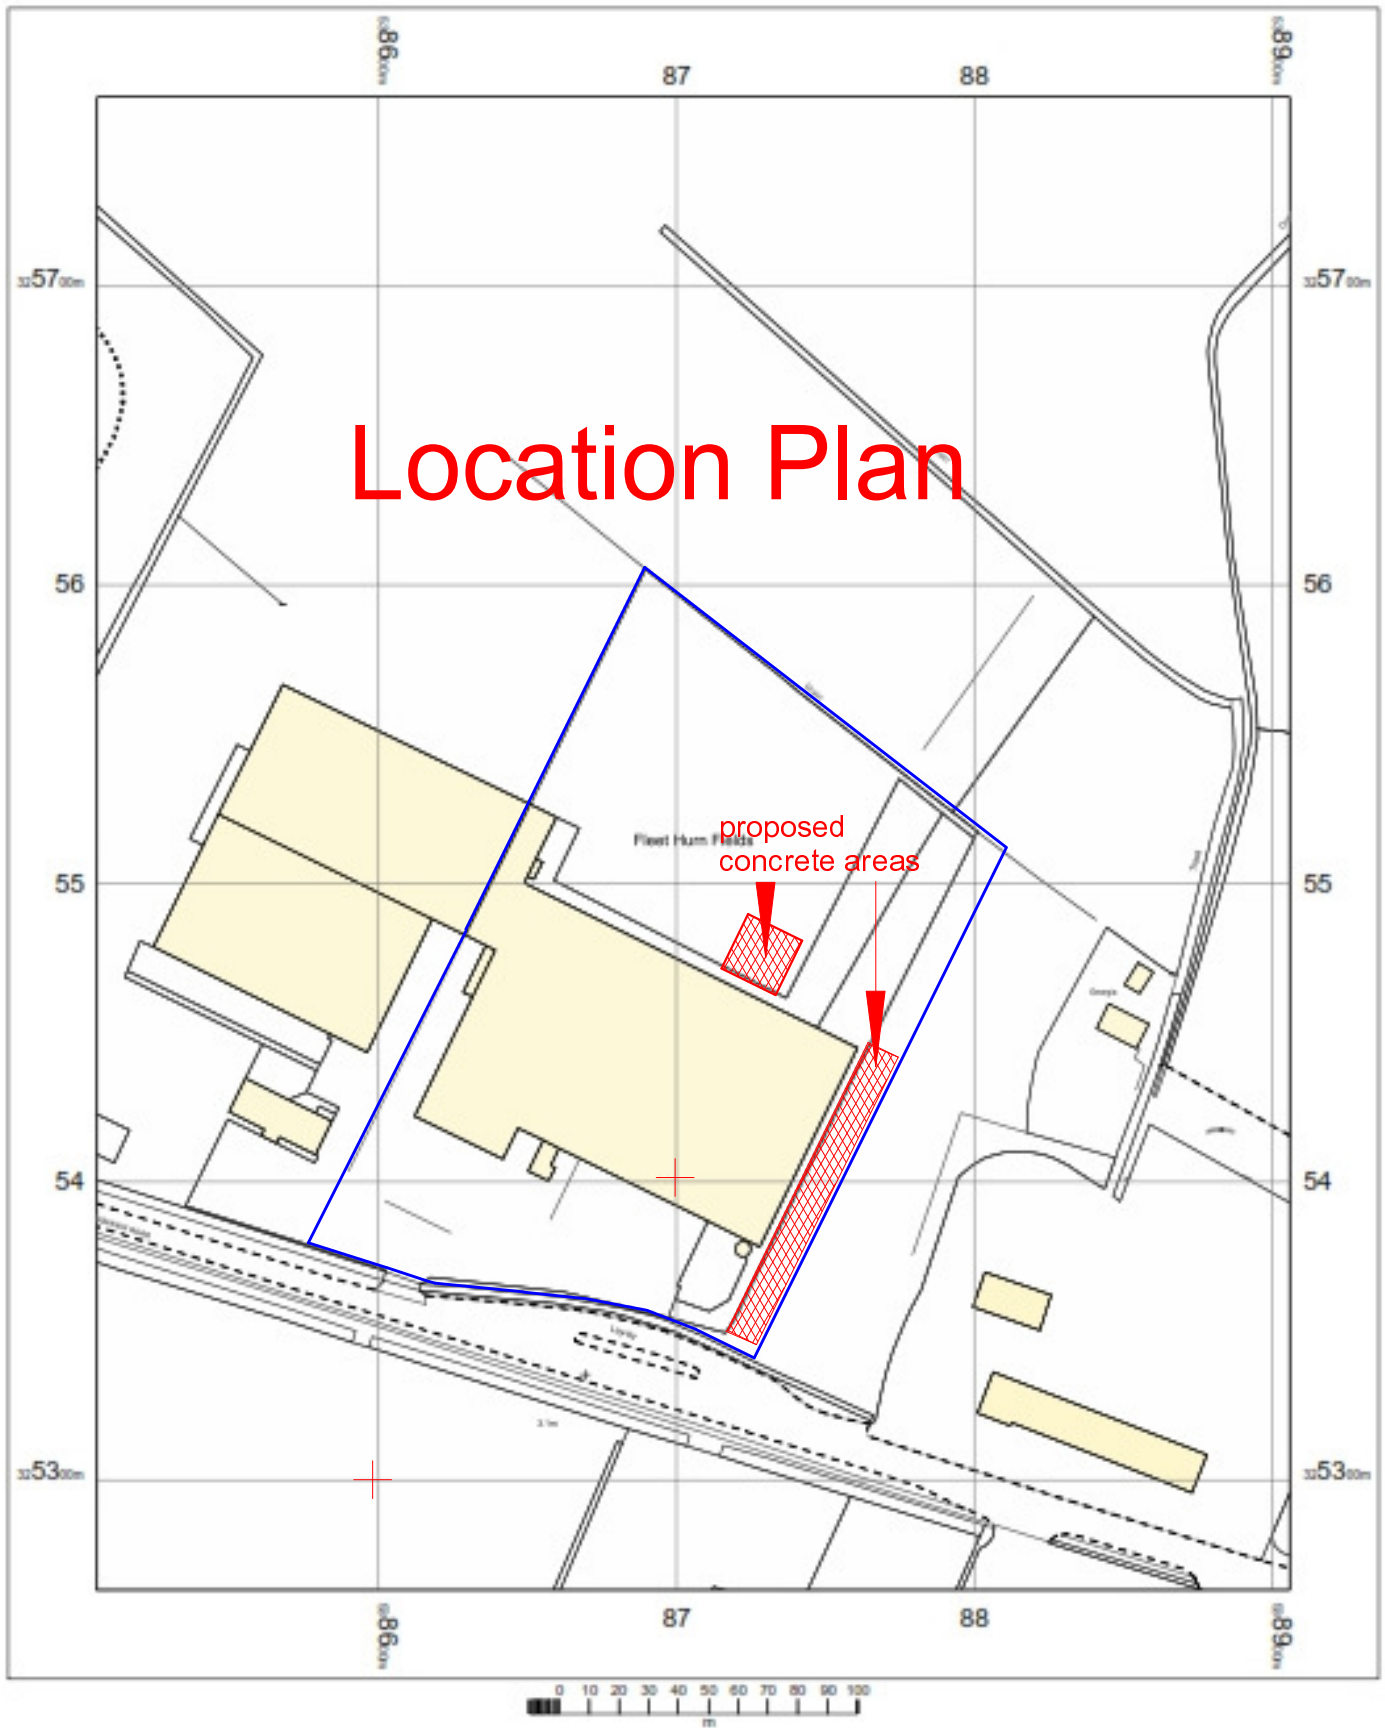

Drawing No. HB1

OS MasterMap 1250/2500/10000 scale
28 April 2016, ID: BW1-00524154
maps.blackwell.co.uk

1:2500 scale print at A4, Centre: 538706 E, 325513 N

© Crown Copyright Ordnance Survey. Licence no.
100041040



LANHAM ASSOCIATES LIMITED
ARCHITECTURAL SERVICES & PROJECT MANAGEMENT
THE HALL, THORNTON HALLS,
EAST YORKSHIRE, HEBBY
Tel: 01964 - 621822 Email: info@la-ec.co.uk