


Holbeach - Existing Site & Tree Survey Plan

scale 1:500 when plotted at A1 sheet size.
use scale below when plotted to any other sheet size.

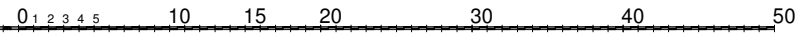

Tree Schedule

Tree number	Dist from Dyke m	Trunk Circ cm	Trunk Dia cm	Tree Spread m (radial)	Tree Ht m	Tree type
1	1	58	18.5	2.2	5	Honey Locust
2	3.1	36	11.5	1.2	5	Sweet Cherry
3	6.3	55	17.5	1.3	5	Sweet Cherry
4	9.3	46	14.6	1.4	4.8	Sweet Cherry
5	10.3	26	8.3	1.5	3	Damson
6	12.9	36	11.5	1.8	4.6	Sweet Cherry
7	15	38	12.1	1.4	4.7	Sweet Cherry
8	16.5	37	11.8	1.6	4.6	Sweet Cherry
9	20.7	39	12.4	2.1	5	Crataegus Laevigata
10	22.6	35	11.1	2.1	5	Crataegus Laevigata
11	24	9	2.9	0.8	4.6	Rowan
12	26.8	9	2.9	1.2	2.3	American Mountain Ash
13	29	9	2.9	1.0	3.5	Strophanthus
14	30.5	8	2.5	0.6	2.4	American Mountain Ash
15	32	46	14.6	3.2	5	Plum (diseased - iron deficiency)
16	33.3	12	3.8	1.0	3.8	Sorbus Apricot
17	36	14	4.5	0.8	4	Sorbus Apricot
18	38.6	9	2.9	0.8	3.6	Sorbus Apricot
19	41.5	13.5	4.3	1.4	4	Sorbus Apricot
20	43.6	23	7.3	1.3	5	Sorbus Apricot
21	57	70	22.3	5.0	6.3	Willow
22	63.8	8	2.5	1.1	5	Honey Locust
23	63.9	8	2.5	1.3	4.2	Fig
24	65	9	2.9	1.8	4	Hawthorn
25	67.1	8	2.5	1.6	3.3	Hawthorn
26	70.8	49	15.6	2.3	5.2	Maple
27	73	8	2.5	1.8	3.6	Hawthorn
28	74.9	44	14.0	1.8	4.1	Sweet Cherry
29	77.8	38	12.1	2.2	4.8	Sweet Cherry
30	79.6	45	14.3	2.4	6.2	Sycamore
31	81.1	38	12.1	1.3	6	Maple
32	82.1	36	11.5	1.5	6.3	Maple
33	89.1	52	16.6	1.4	6.4	Willow
34	90.5	68	21.6	2.3	8	Maple
35	93.7	74	23.6	2.4	7.8	Maple
36	98.1	8	2.5	1.8	4	Willow
37	102.6	15	4.8	2.1	4.3	Ebbings Silverberry
38	105.2	15	4.8	1.3	3.3	Sweet Cherry
39	105.6	14	4.5	2.0	4	Hawthorn
40	110.5	36	11.5	2.0	4.5	Ebbings Silverberry
41	113.5	13	4.1	1.2	4	Sweet Cherry
42	113.9	12	3.8	1.2	3.6	Hawthorn
43	117.5	46	14.6	2.3	4	Sweet Cherry
44	120.5	18	5.7	1.6	4.1	Sweet Cherry
45	123.5	12	3.8	1.1	2	Hawthorn
46	124.5	14	4.5	1.4	3.5	Sweet Cherry
47	129	45	14.3	2.0	5	Sweet Cherry
48	132.6	41	13.1	2.0	4.5	Sweet Cherry
49	133.5	36	11.5	2.0	4	Autumn Olive
50	137.4	42	13.4	3.0	5	Liberty Apple
51	142.2	14	4.5	1.2	3.6	Hawthorn
52	142.8	13	4.1	1.3	4	Sweet Cherry
53	150.5	36	11.5	1.3	4	Ebbings Silverberry
54	151.5	82	26.1	1.8	6.5	Sycamore

denotes trees to be removed
only during the period between the
1st September to the 28 February
in the following year.
To be read in conjunction
with the attached tree schedule

NOTES

COPYRIGHT RESERVED.

This drawing is the property of Lanham Associates Ltd and must not be copied or reproduced in part or whole without their written permission, nor may the design, or any information shown thereon, be disclosed to any third party.

GENERAL NOTES.

All dimensions are to be checked on site prior to the commence-ment of any works, and any error or omission immediately reported to Lanham Associates Ltd. All services shown are approximate only and the contractor is to establish their true position prior to the commencement of any works on site

DO NOT SCALE FROM THIS DRAWING. IF IN DOUBT ASK.

Key

+ 3.20 existing levels

--- existing drainage

ref. No. description

Revisions

Client: Holbeach Holdings LLP

Location: Washway Road, Holbeach,
Lincolnshire. PE12 8LT

Title: Existing Site & Tree Survey Plan

Drawn: IL Drawing No: Revision:

Date: 07/06/2023 HB2

LANHAM ASSOCIATES LIMITED
ARCHITECTURAL SERVICES & PROJECT MANAGEMENT
THE HALL, THORNGUMBALD,
EAST YORKSHIRE. HU12 9LY
mobile: 07971 677 060 email: il@la-ltd.co.uk