




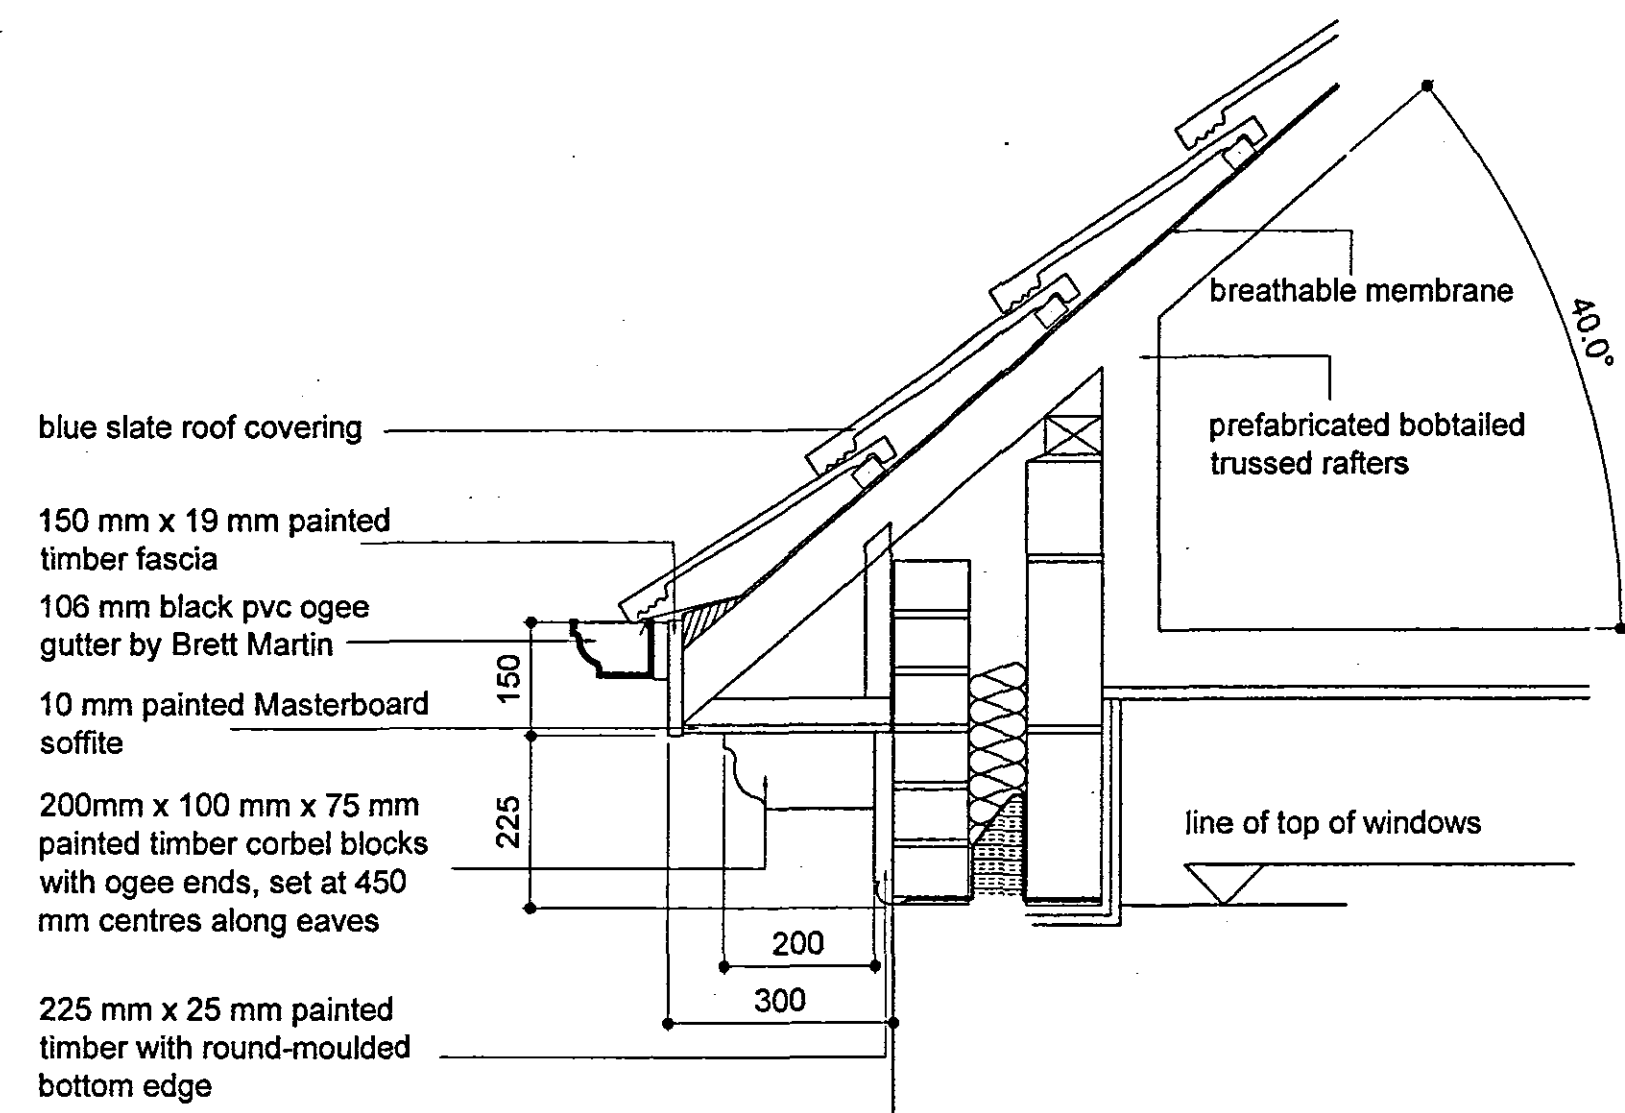

EAVES SECTION

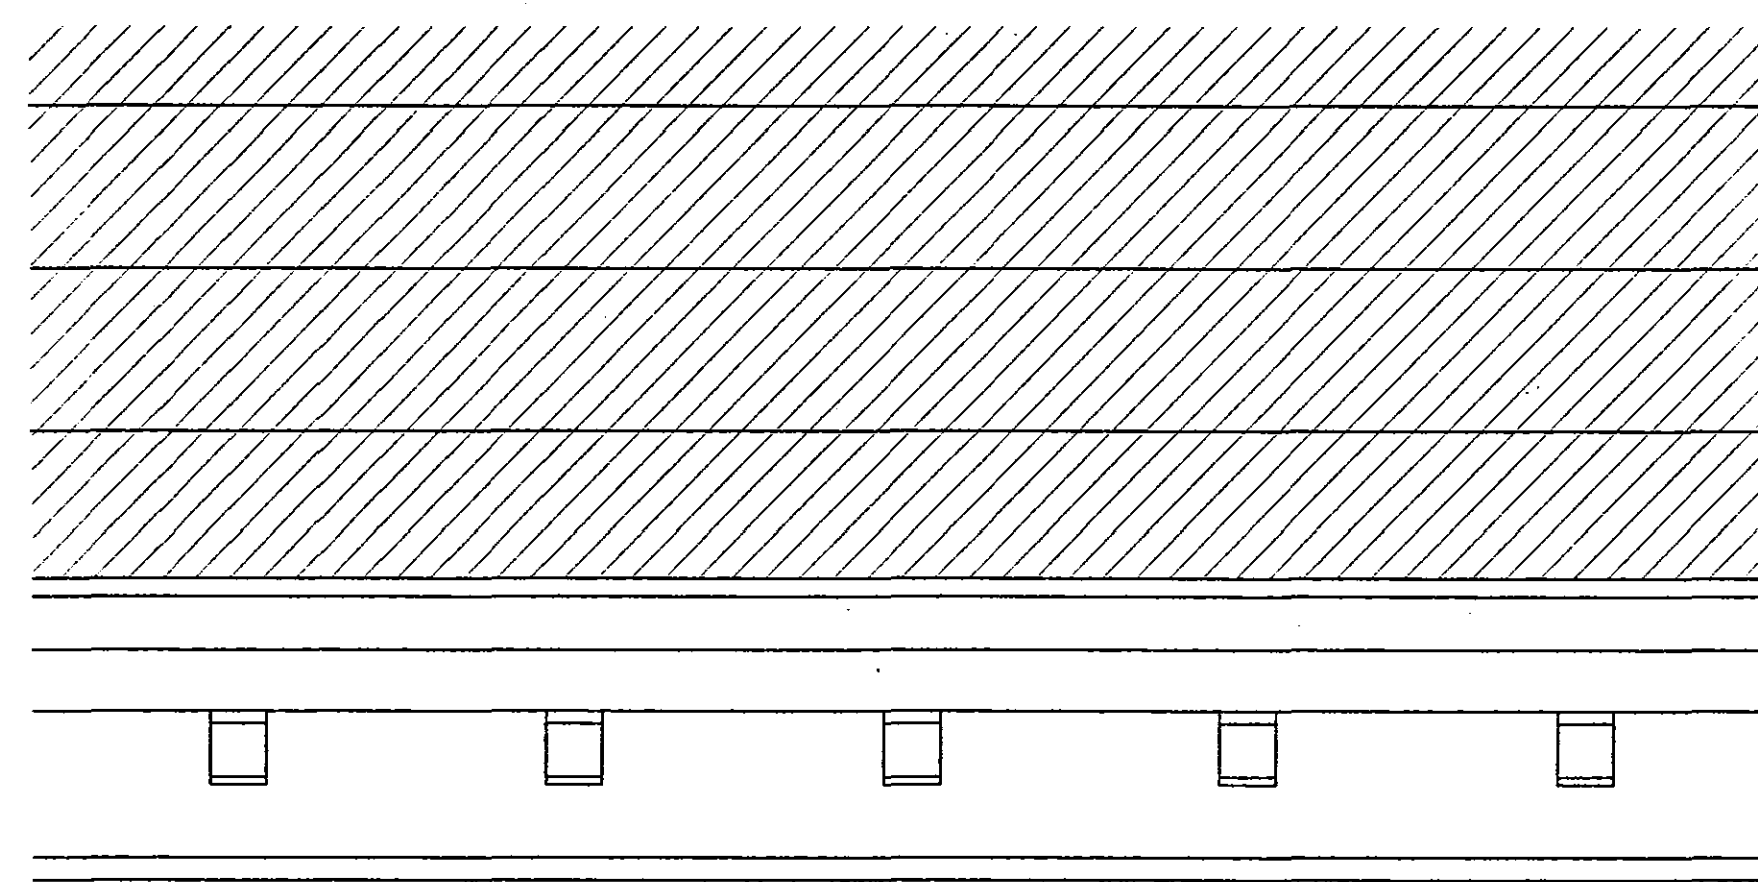


PART EAVES ELEVATION

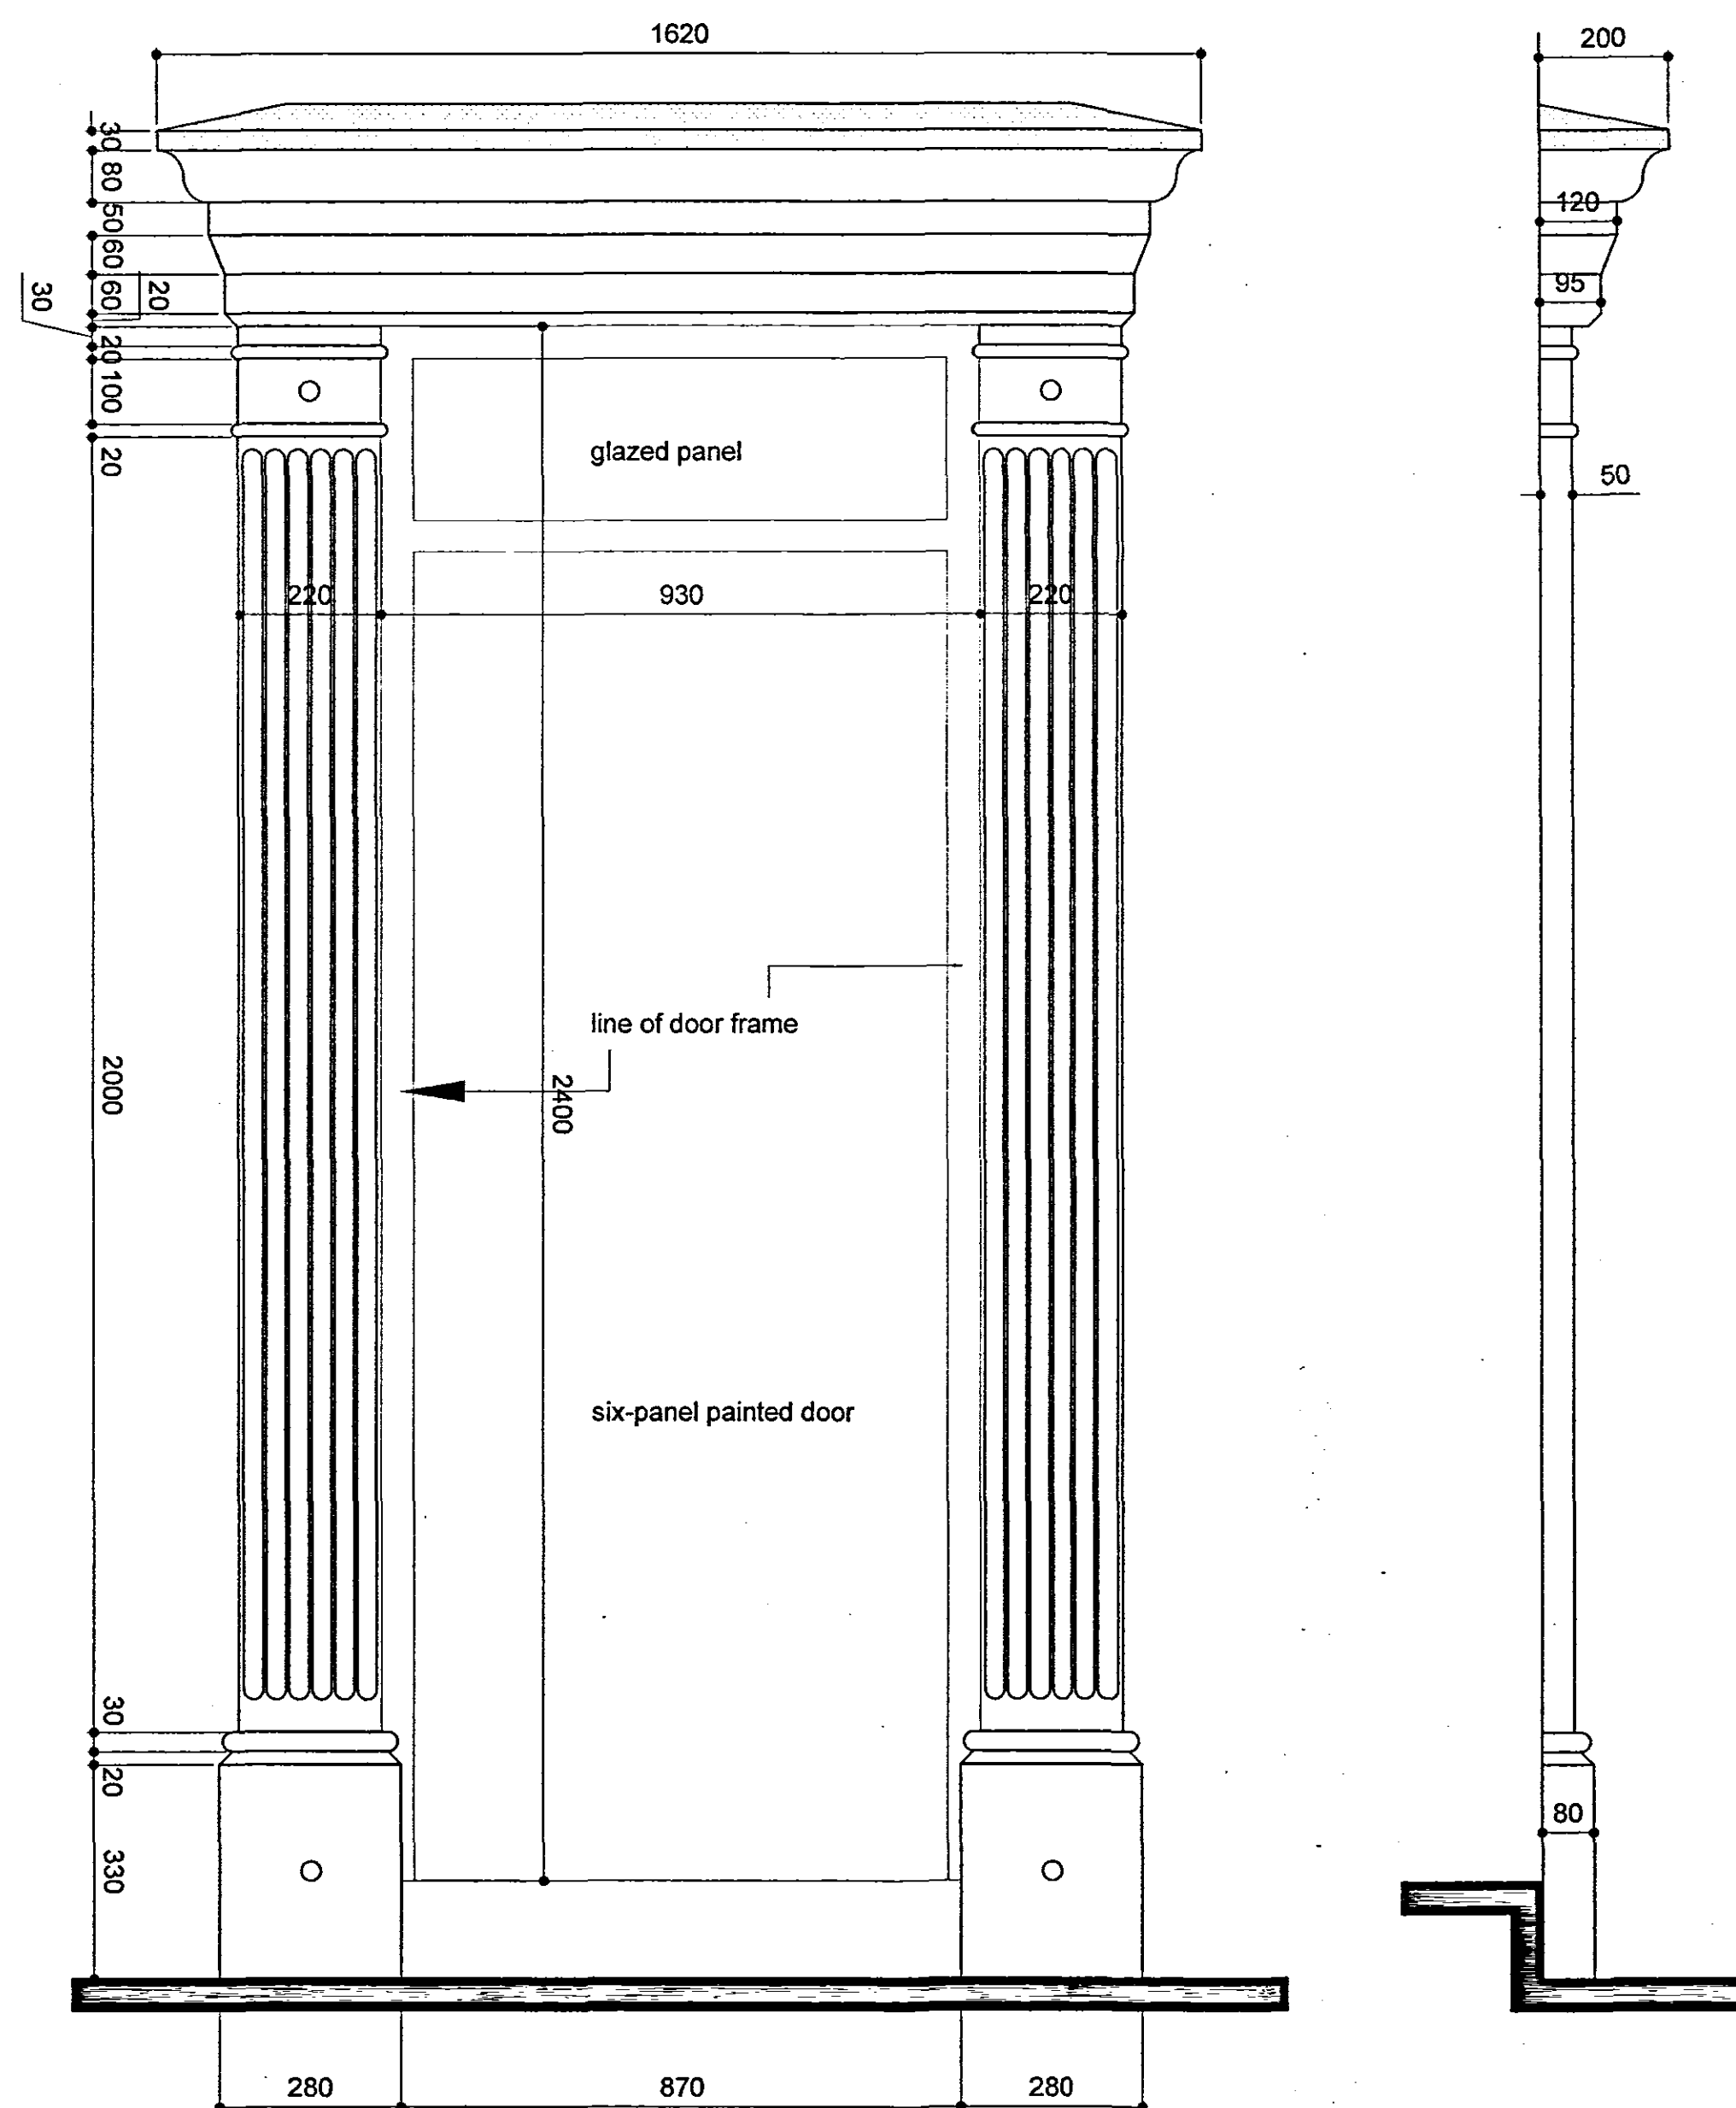


FRONT ELEV OF FRONT DOOR SURROUND

SIDE ELEV OF FRONT DOOR SURROUND

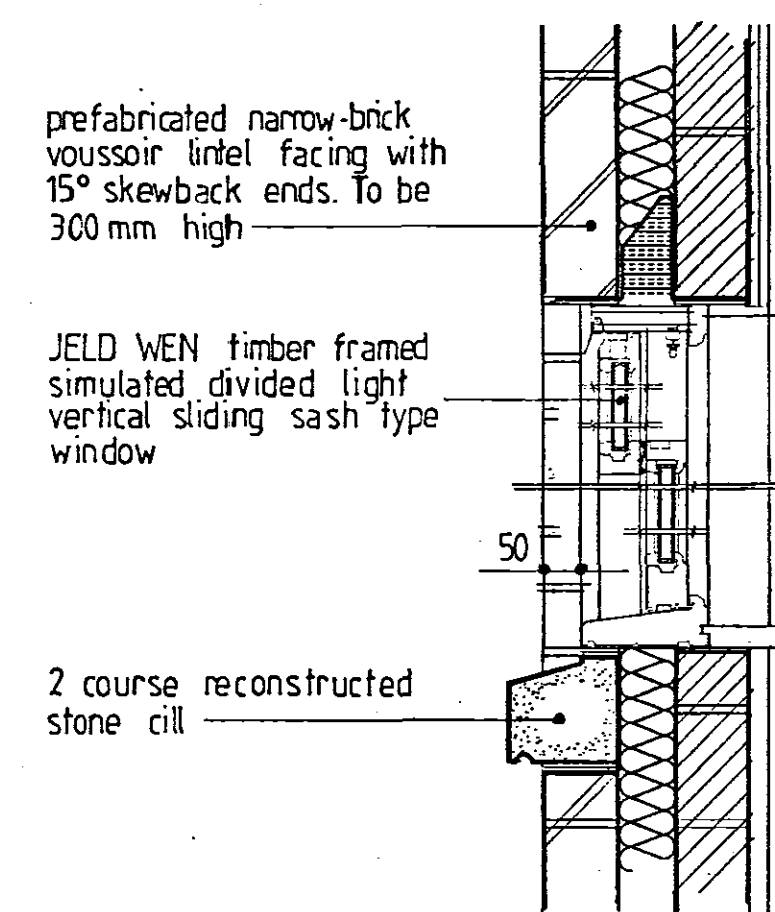

VERTICAL SECTION THROUGH FRONT SASH TYPE WINDOWS

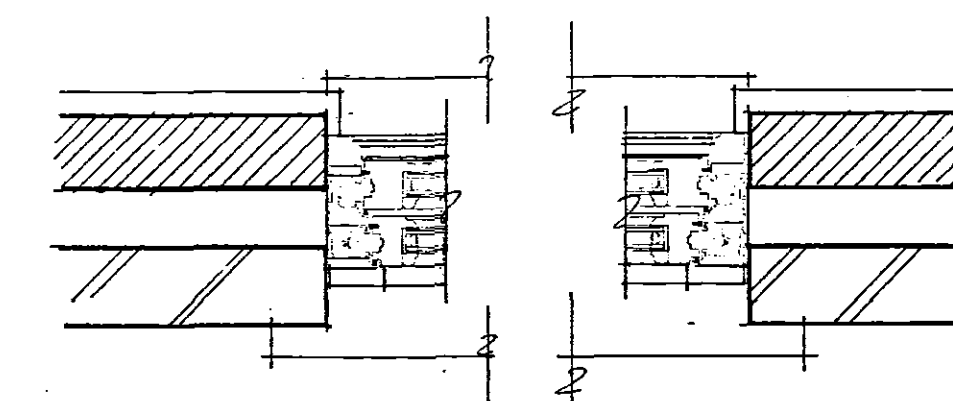

HORIZONTAL SECTION THROUGH FRONT SASH TYPE WINDOWS

SHDC
PLANNING & DEVELOPMENT
27 APR 2006
Ref. 058006

**DETERMINED
PLAN**

TAC Trevor A Clay RIBA Ltd
Chartered Architects
14 Old Fendike Road
Weston Hills
SPALDING
Lincolnshire PE12 6DD

Tel: 01406 380027 Mob: 07778 597975 Email: trevorclay@tscali.co.uk

project:
PROPOSED RESIDENTIAL DEVELOPMENT AT
OLD MAIN ROAD, FLEET HARGATE FOR
NESTWOOD HOMES

drawing:
PROPOSED REPLACEMENT HOUSE ON PLOT 1

GENERAL DETAILS

date: 25 April. 06 proj. no: 05/160/PA
scale: 1:10 drg. no: 018 rev: