


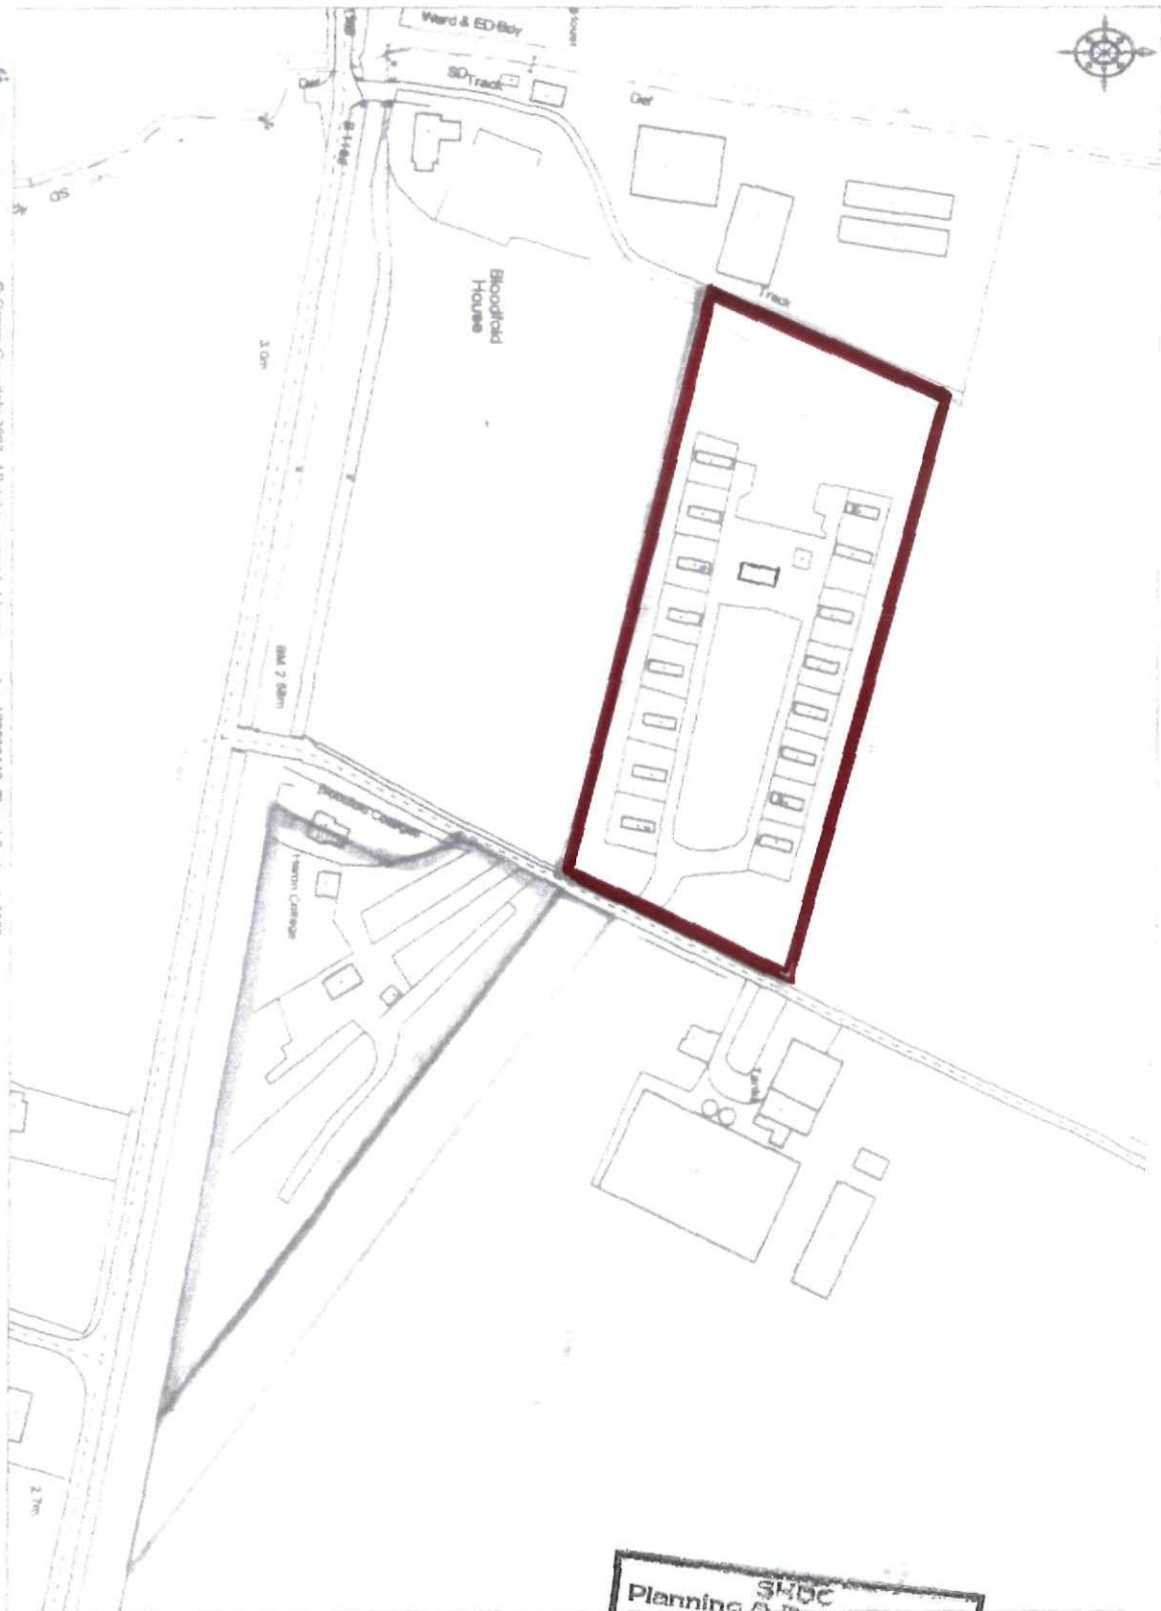

© Crown Copyright 2007. All rights reserved. Licence number 100020449. Pictorial Scale: 1:2500



SHDC
Planning & Development
22 JUL 2010
Ref: 0582-10