
Do not scale directly from this drawing. All discrepancies are to be brought to the attention of the Practice.


The copyright to this drawing is owned by Trevor A Clay RIBA Ltd.

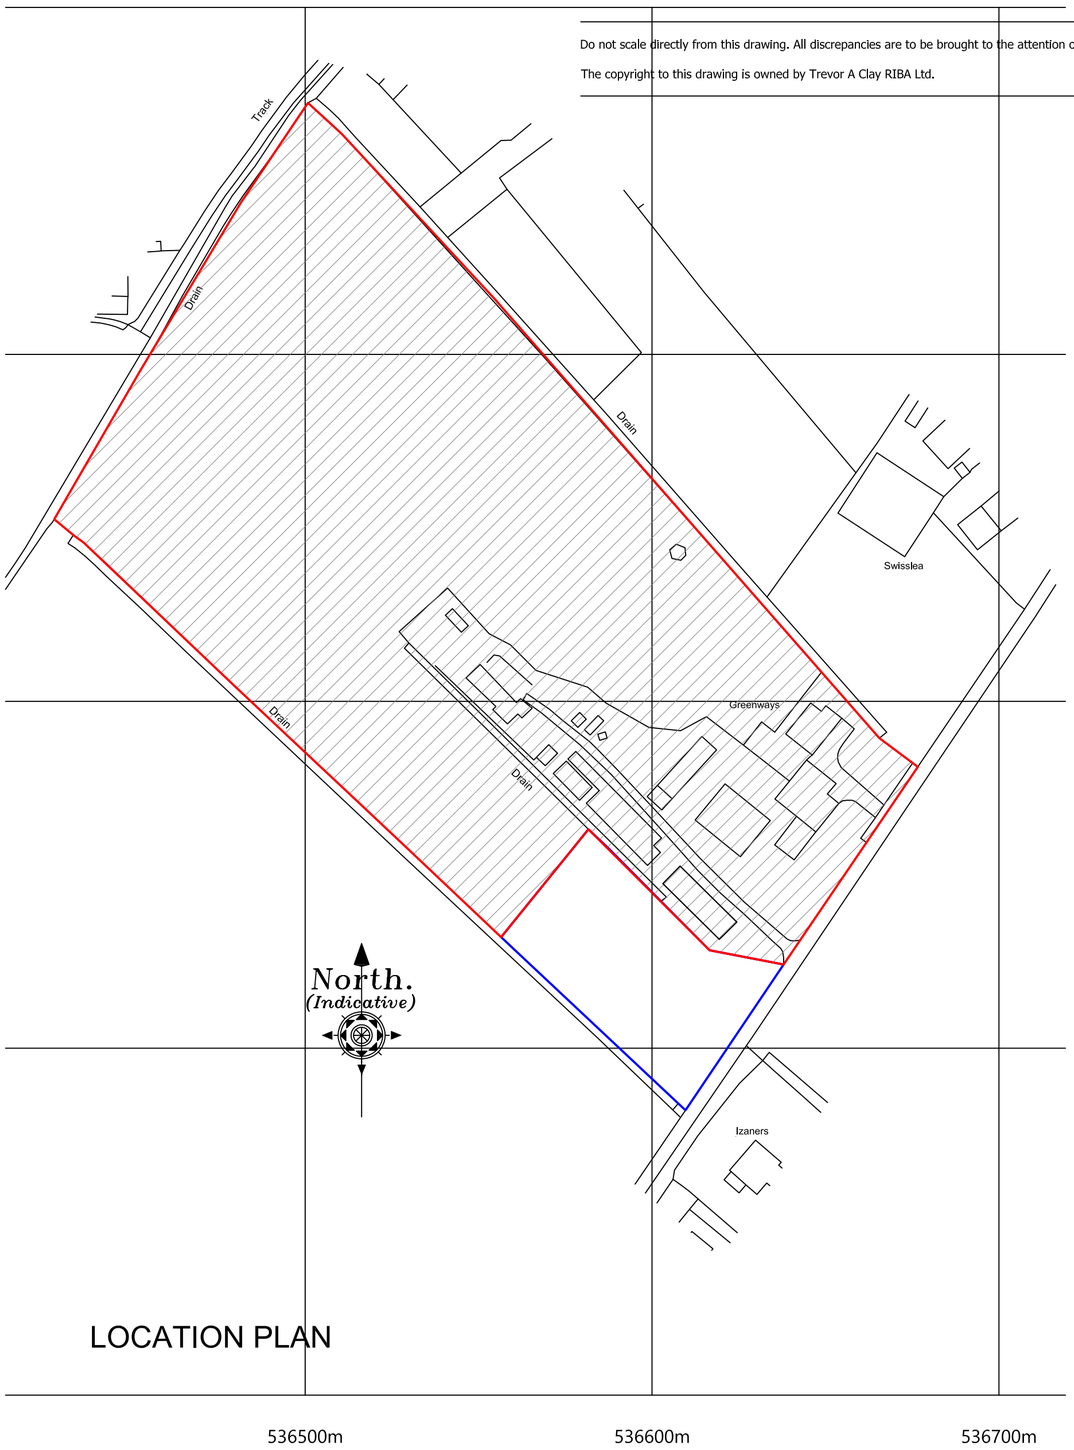

LOCATION PLAN

536500m 536600m 536700m

©Crown Copyright and database rights 2017 OS 100019980

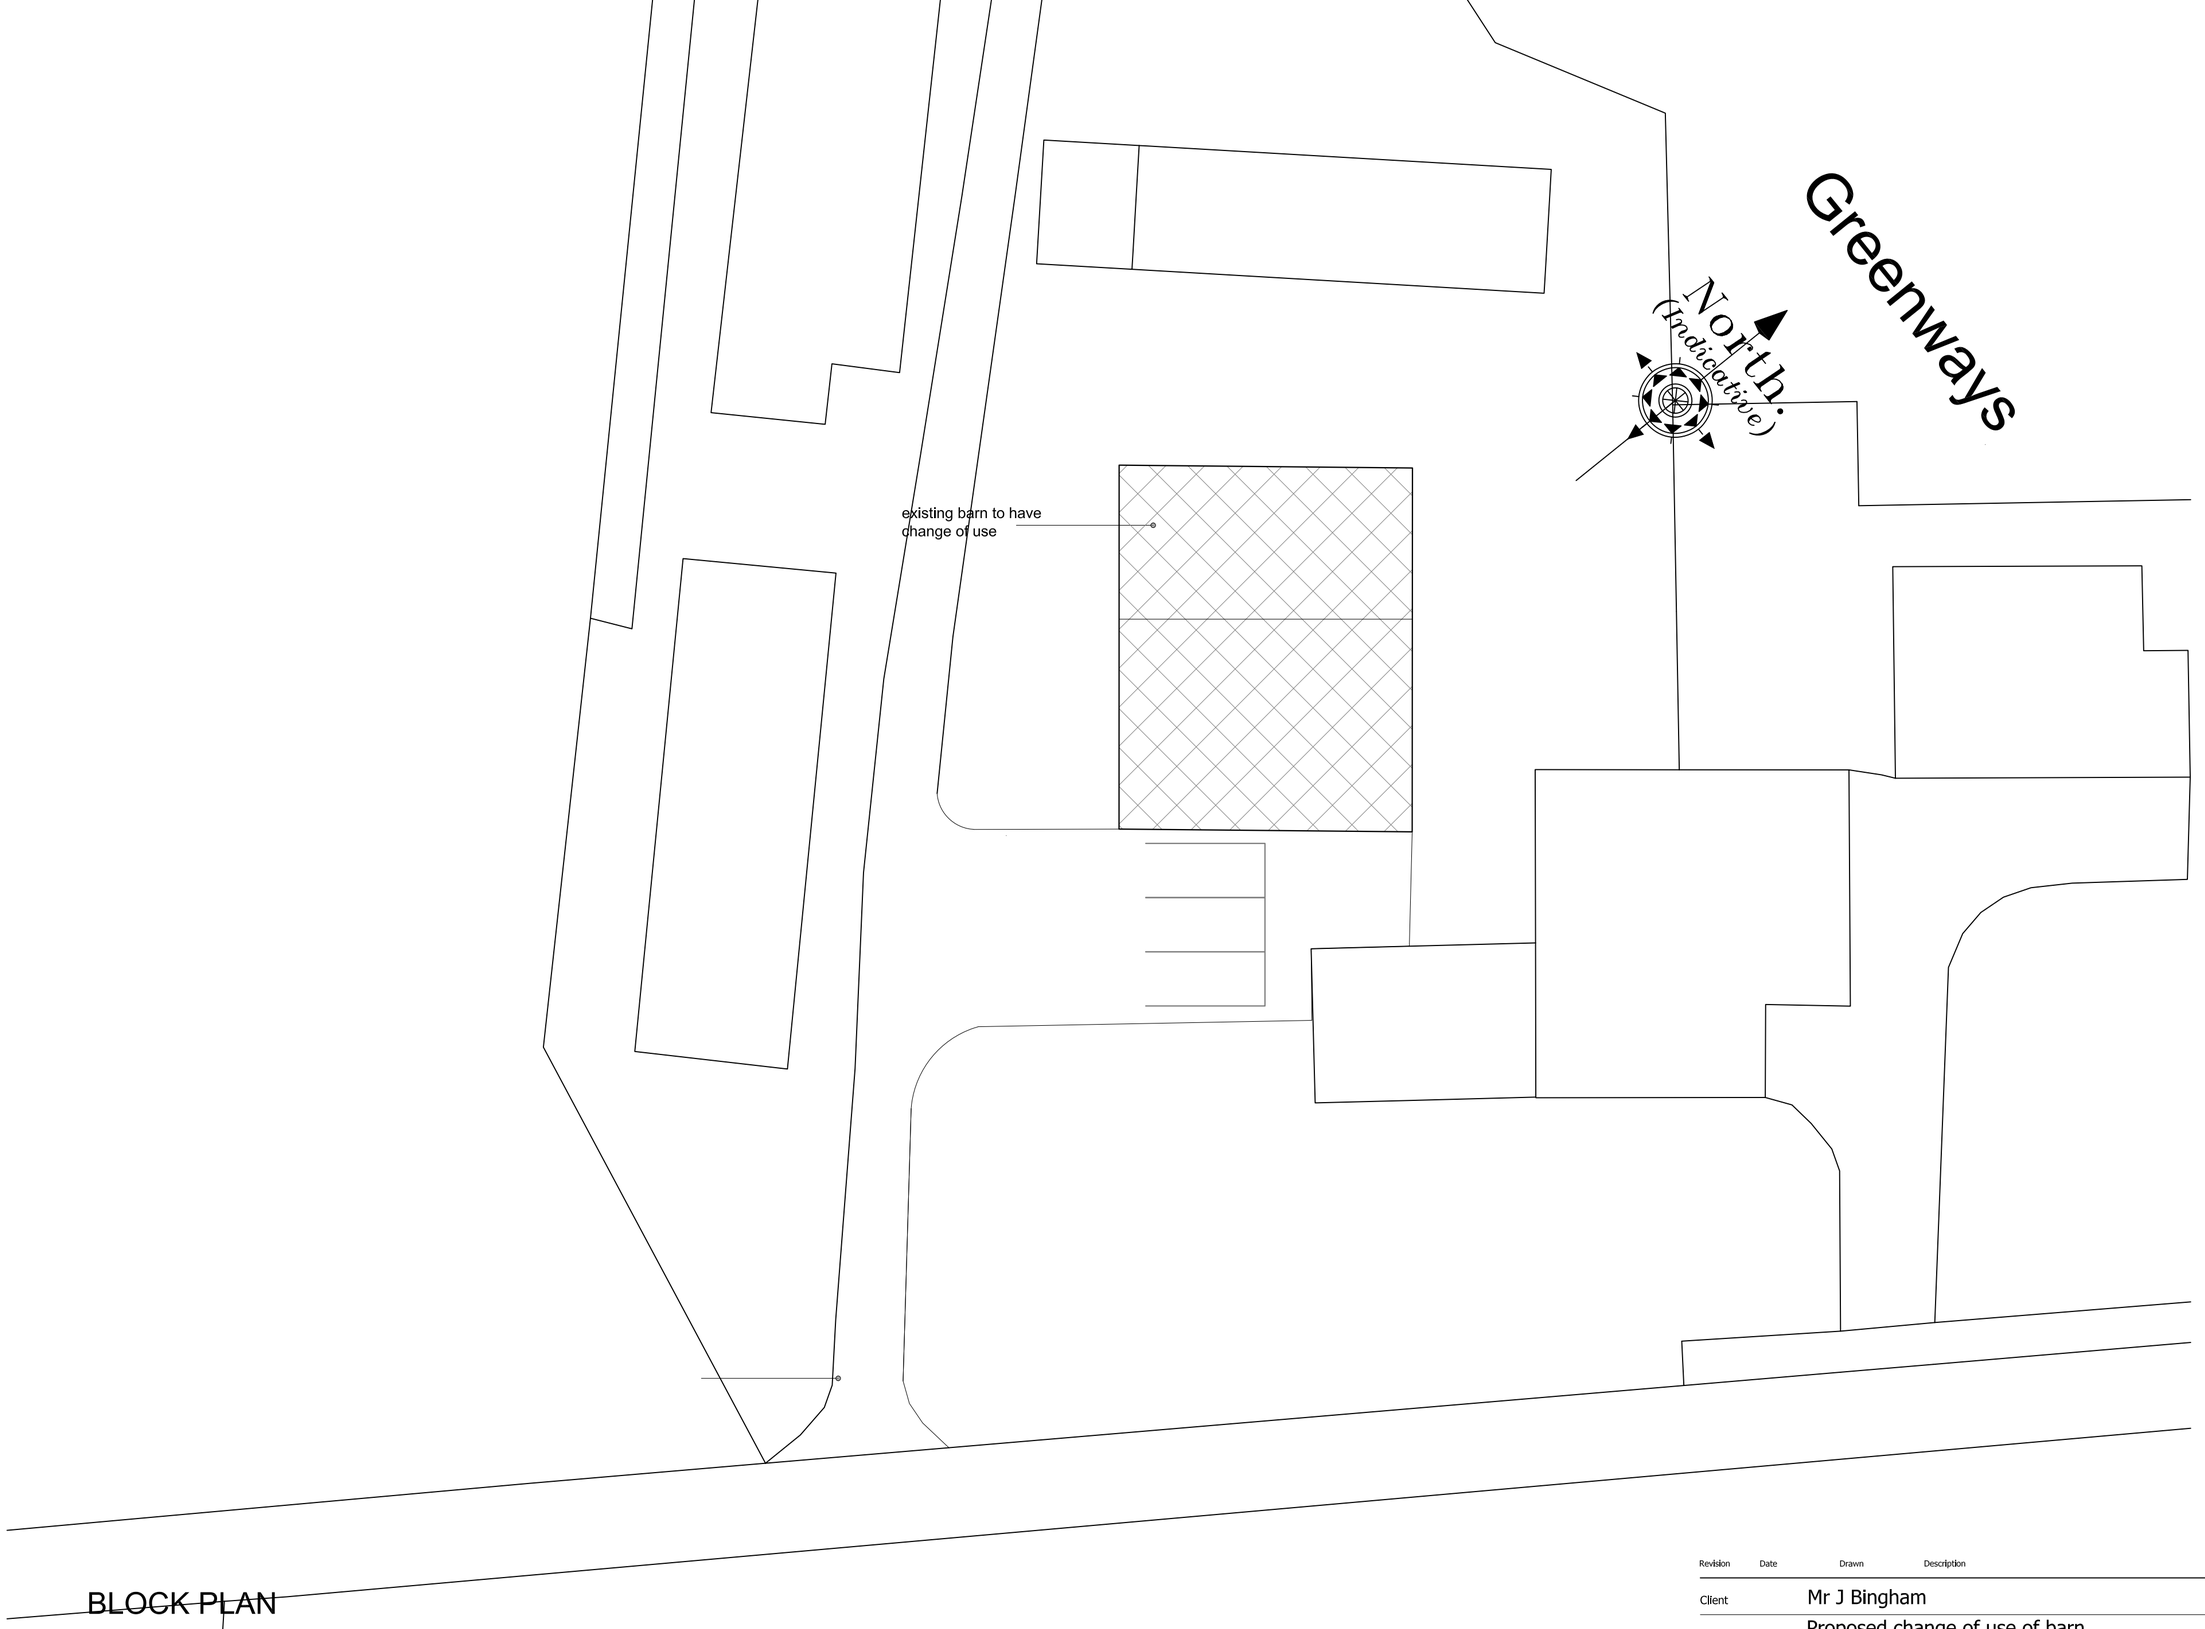

BLOCK PLAN

Revision	Date	Drawn	Description

Client Mr J Bingham

Project Proposed change of use of barn, Frostley Gate, Holbeach Fen

Drawing Planning (Block and Location Plan)

Scale 1:200, 1:1250 @ A1 Drawn AWM Checked TAC Date 12/06/2019

Drawing No. 19/543/PA/001

Trevor A Clay RIBA Ltd, 14 Old Fendike Road, Weston Hills, Spalding, Lincs. PE126DD
01406 380027 07778 597975 trevor@tacarchitects.co.uk www.tacarchitects.co.uk