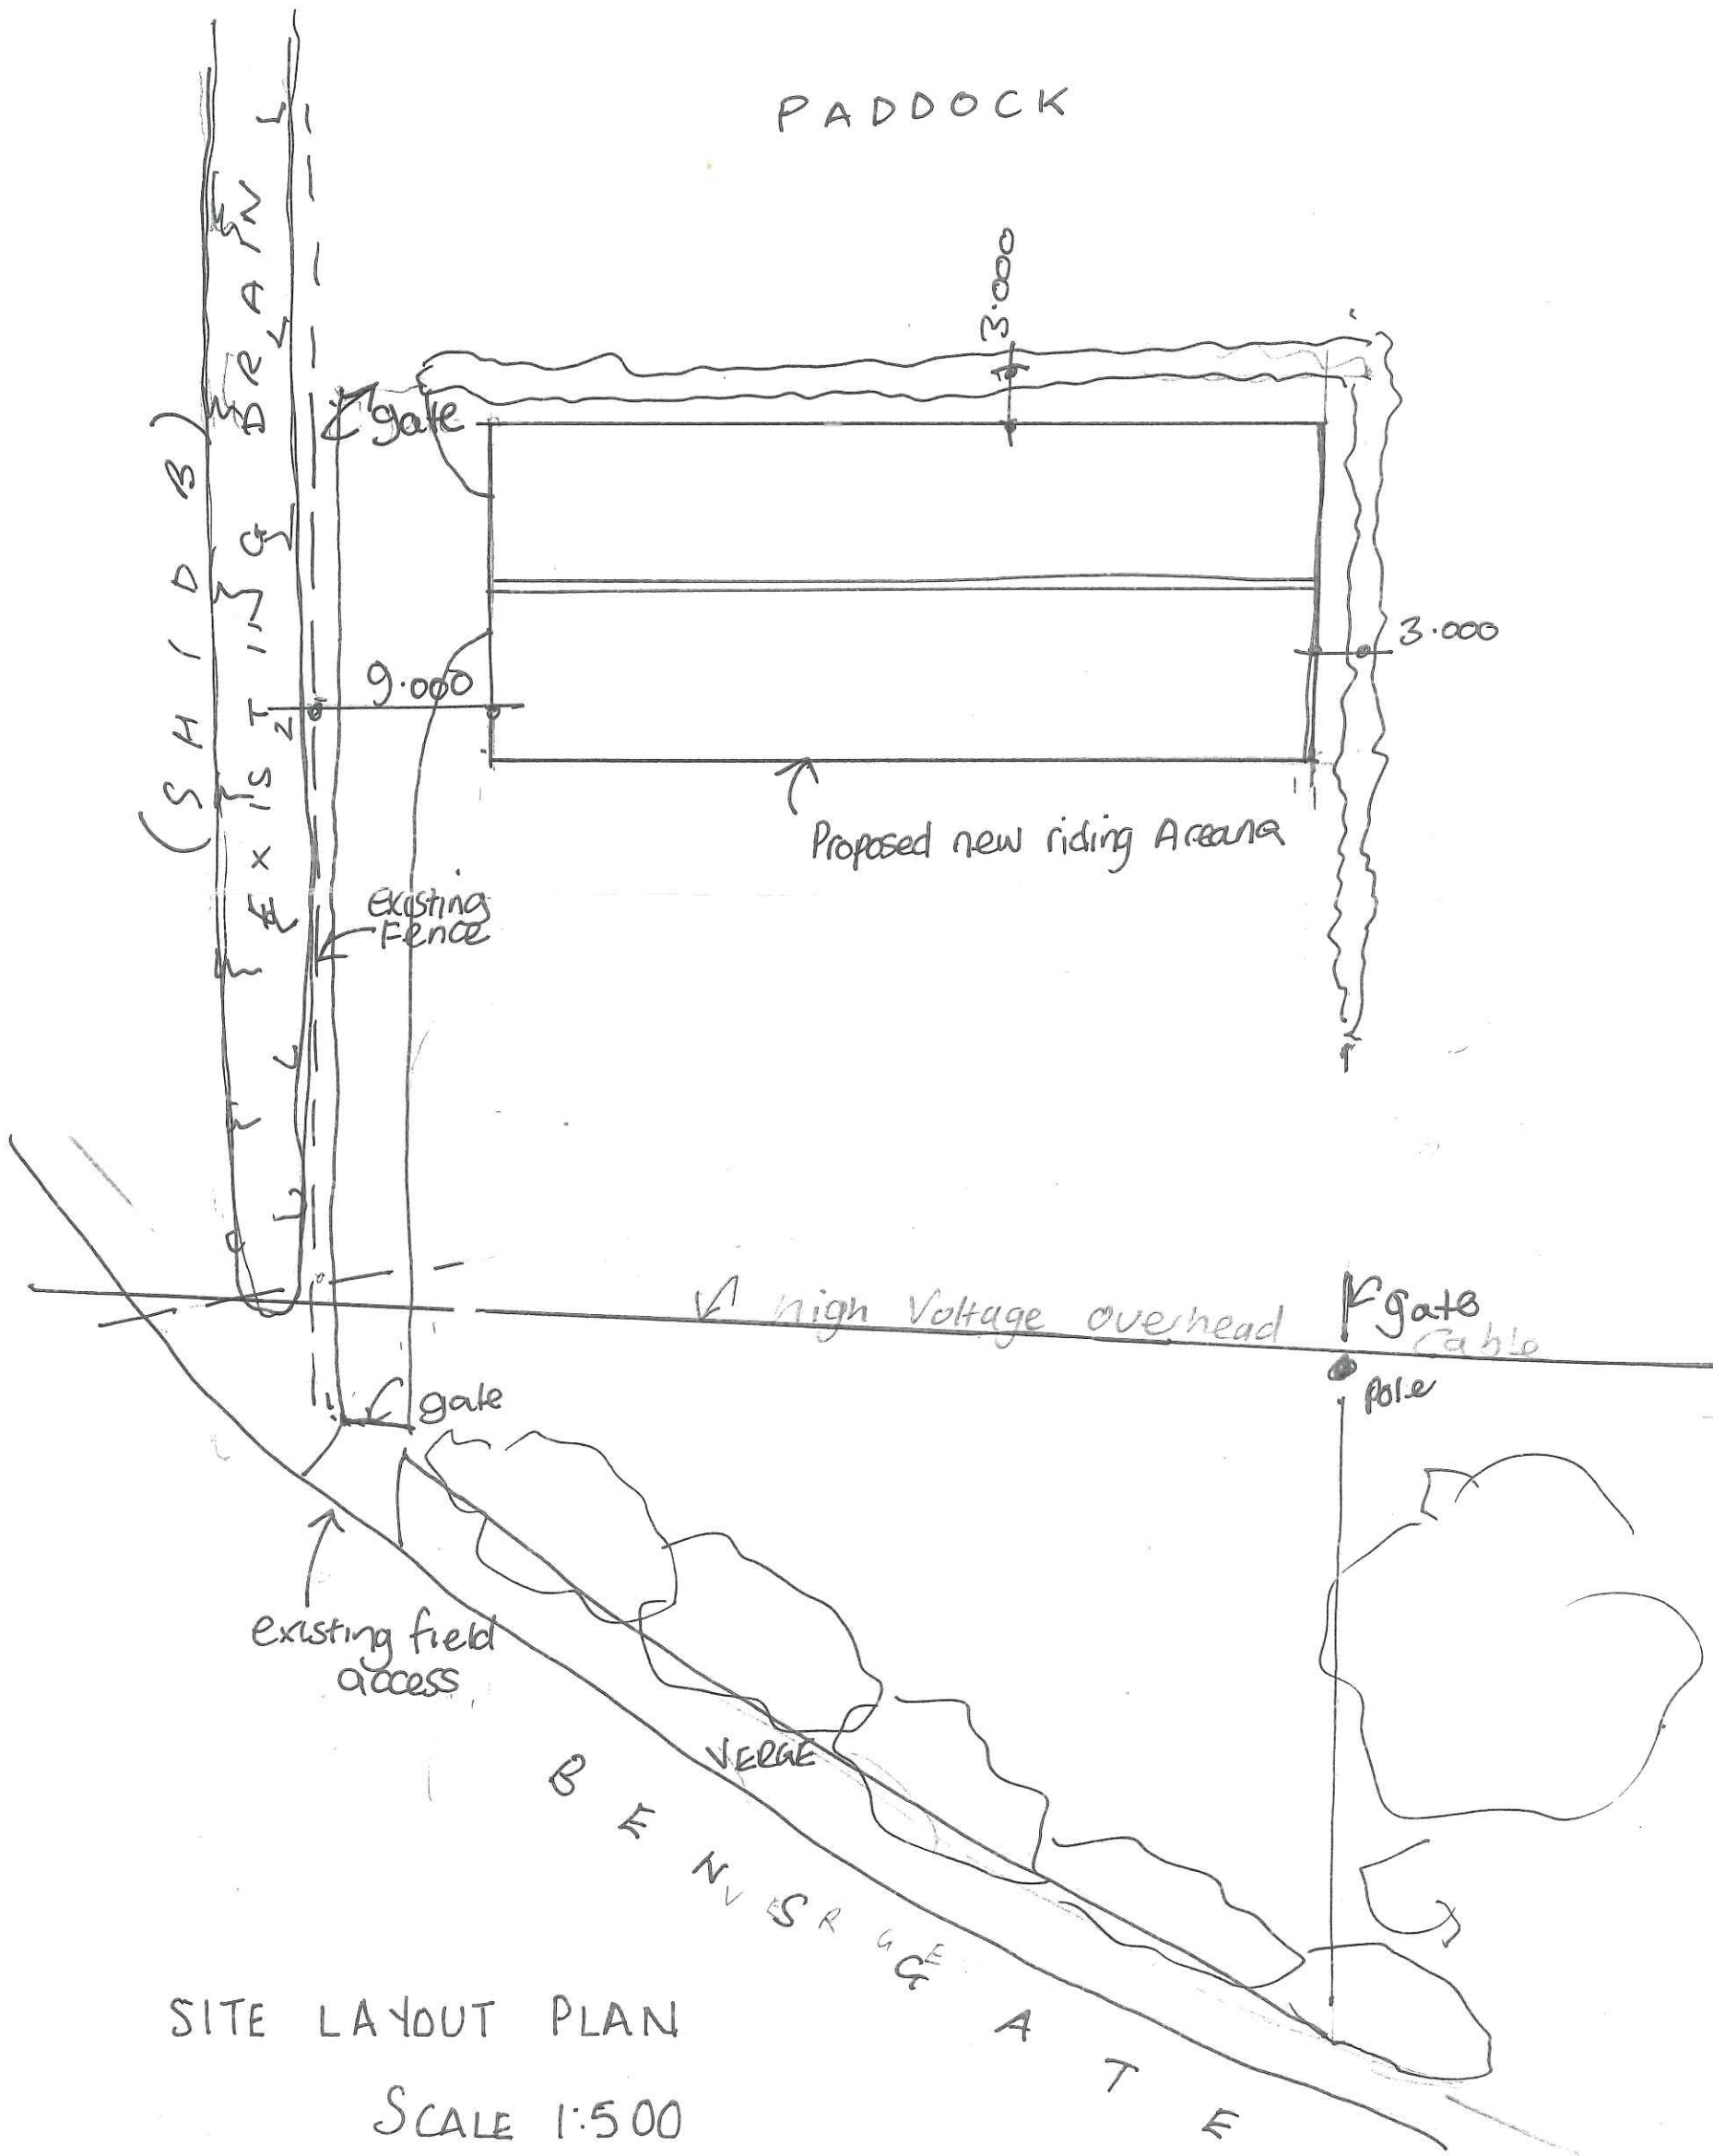


SITE LAYOUT PLAN

SCALE 1:500