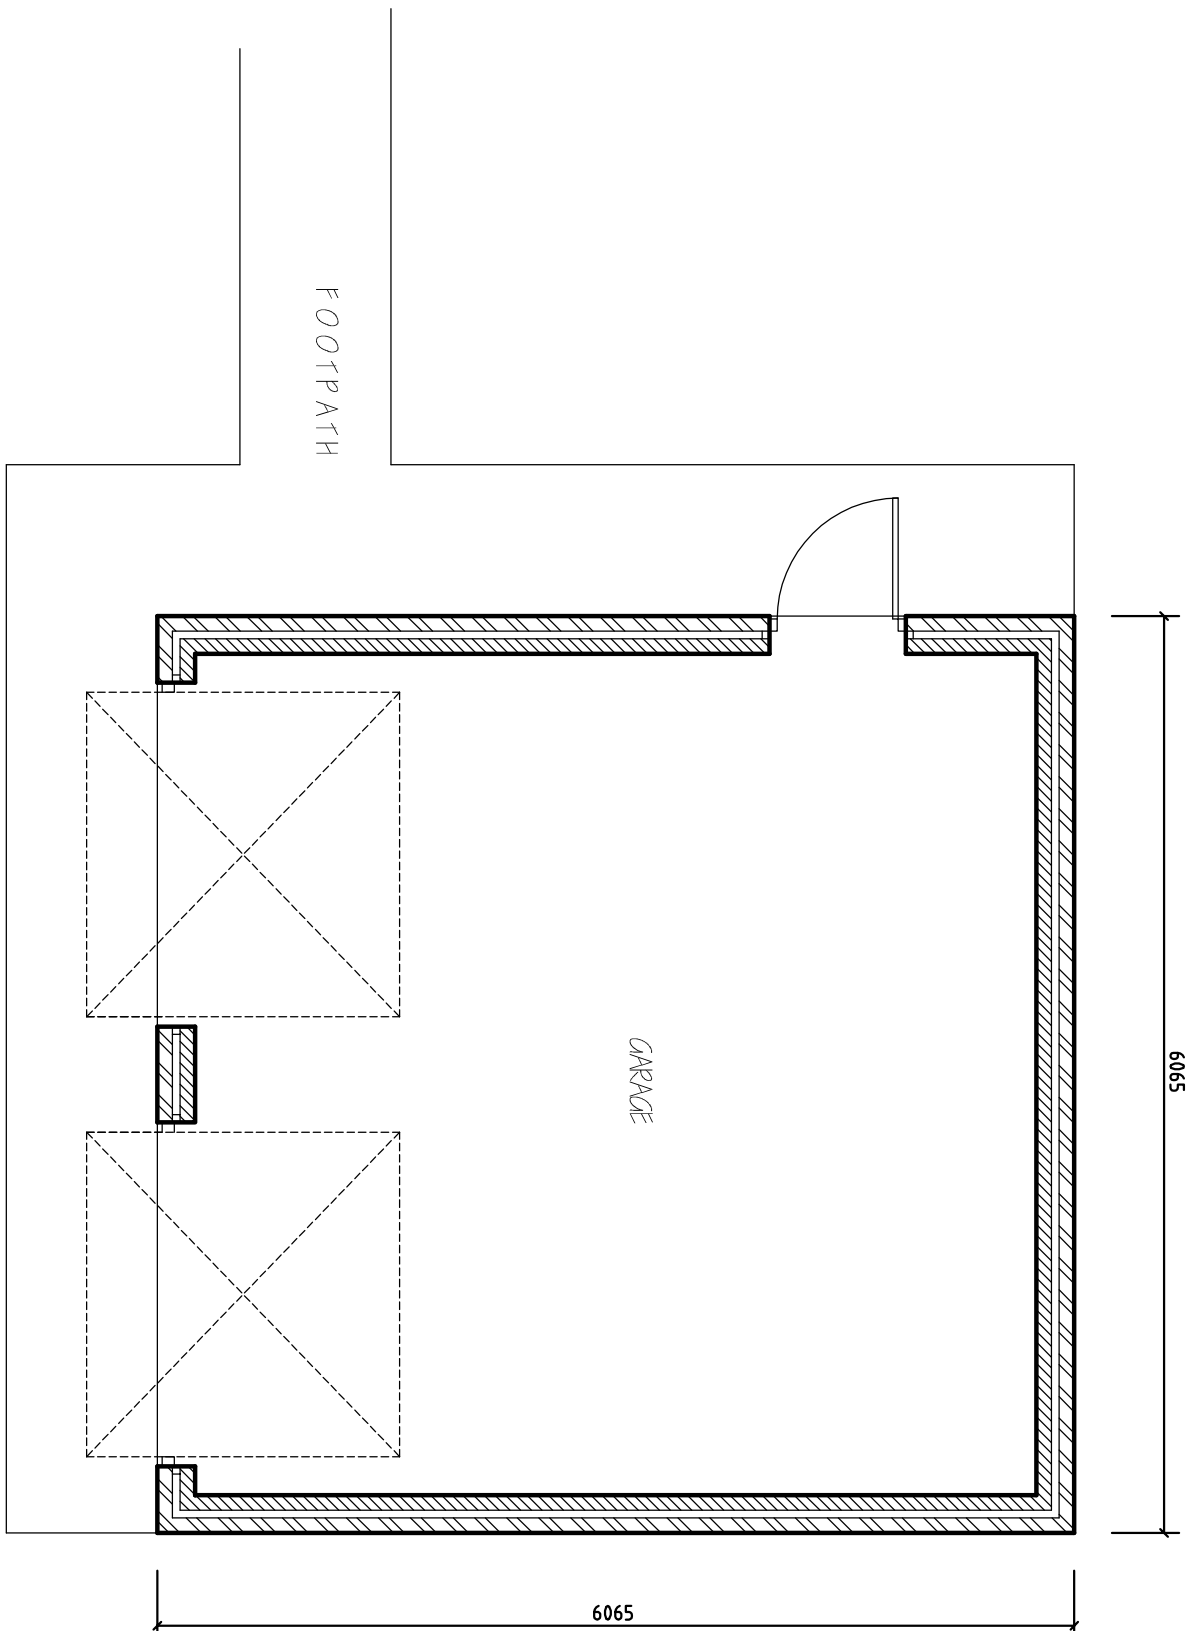
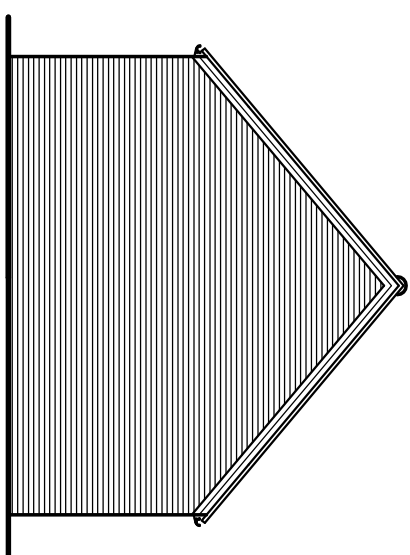
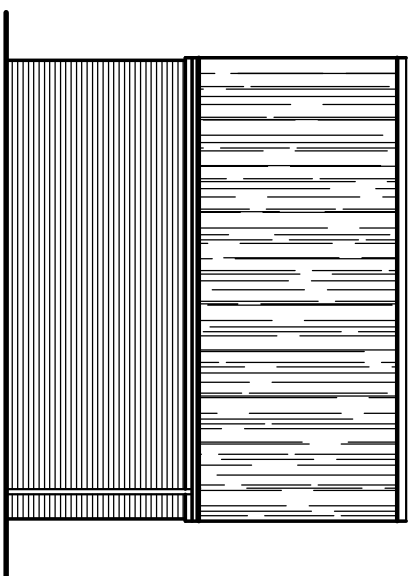
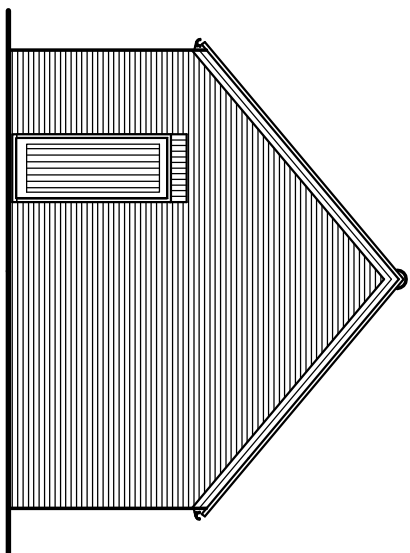
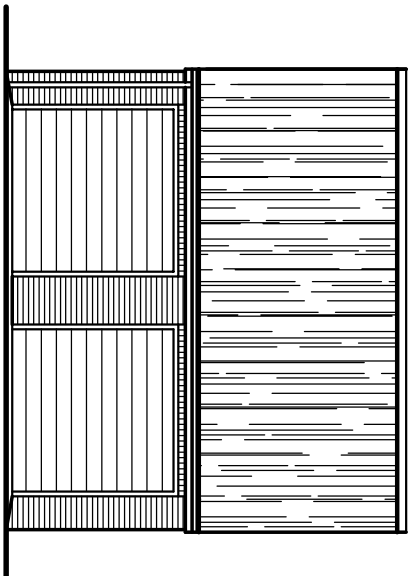


[illegible]

G. R. MERCHANT
LENG AMICE FWO
ARCHITECTURAL, STRUCTURAL
AND LAND DRAINAGE
CONSULTANTS

**Unit 4, Wrights Mews
12A Park Road, Holbeach,
Spalding, Lincs. PE12 7EE
Tel 01406 490800
Fax 01406 425744
E-Mail: G. R. Merchant @ Merchant. F9
Co. UK**

PROPOSED DOUBLE GARAGE
FLEET ROAD
FLEET HARGATE
SPALDING, Lincs

SOVEREIGN HOMES (UK) LTD

DOUBLE GARAGE,
FLOOR PLAN & ELEVATIONS

Drinking Mo.	03,
Drinking Mo.	2200-10,
Drinking Mo.	DECEMBER 2010
Drinking Mo.	54 H.

1/50, 1/100

[illegible]