


A - MIXED HEDGE

- (a) Hawthorn (*Crataegus Monoquina*)
- (b) Beech (*Fagus Sylvatica*)
- (c) Blackthorn (*Prunus Spinosa*)
- (d) Buckthorn (*Rhamnus Cathartica*)

B - SILVER BIRCH - Feathered
C - HAWTHORN - Feathered
D - WHITEBEAM - Feathered
E - Lincolnshire post & rail fencing
F - 1.8 metre high close boarded fence, reducing to 1 metre



All planting to be in accordance with 35.4428:1989 and amendment No. 1 (1991). All trees to be planted with minimum 0.6m plastic mulch mat and to be staked, tied and tubed.

1/3 to 1/2 bag of peat free tree and shrub planting compost to be incorporated into backfill for each tree hole,

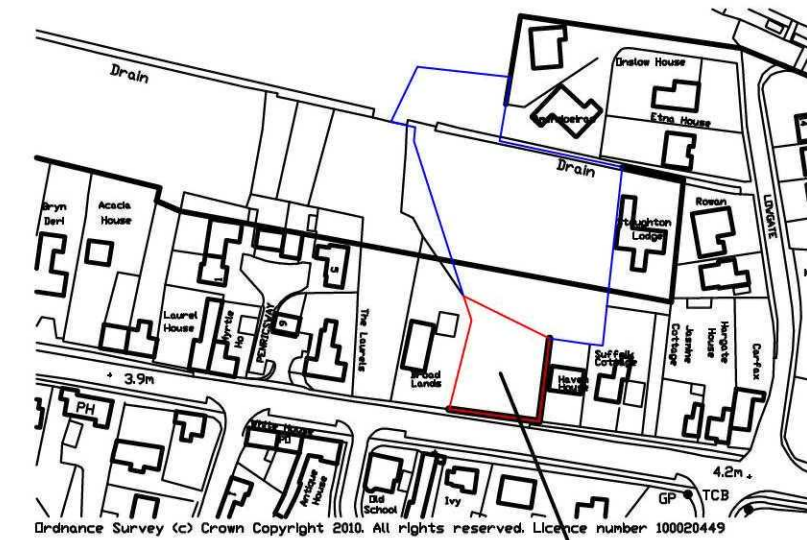

SITE

LOCATION PLAN,
1/2500.

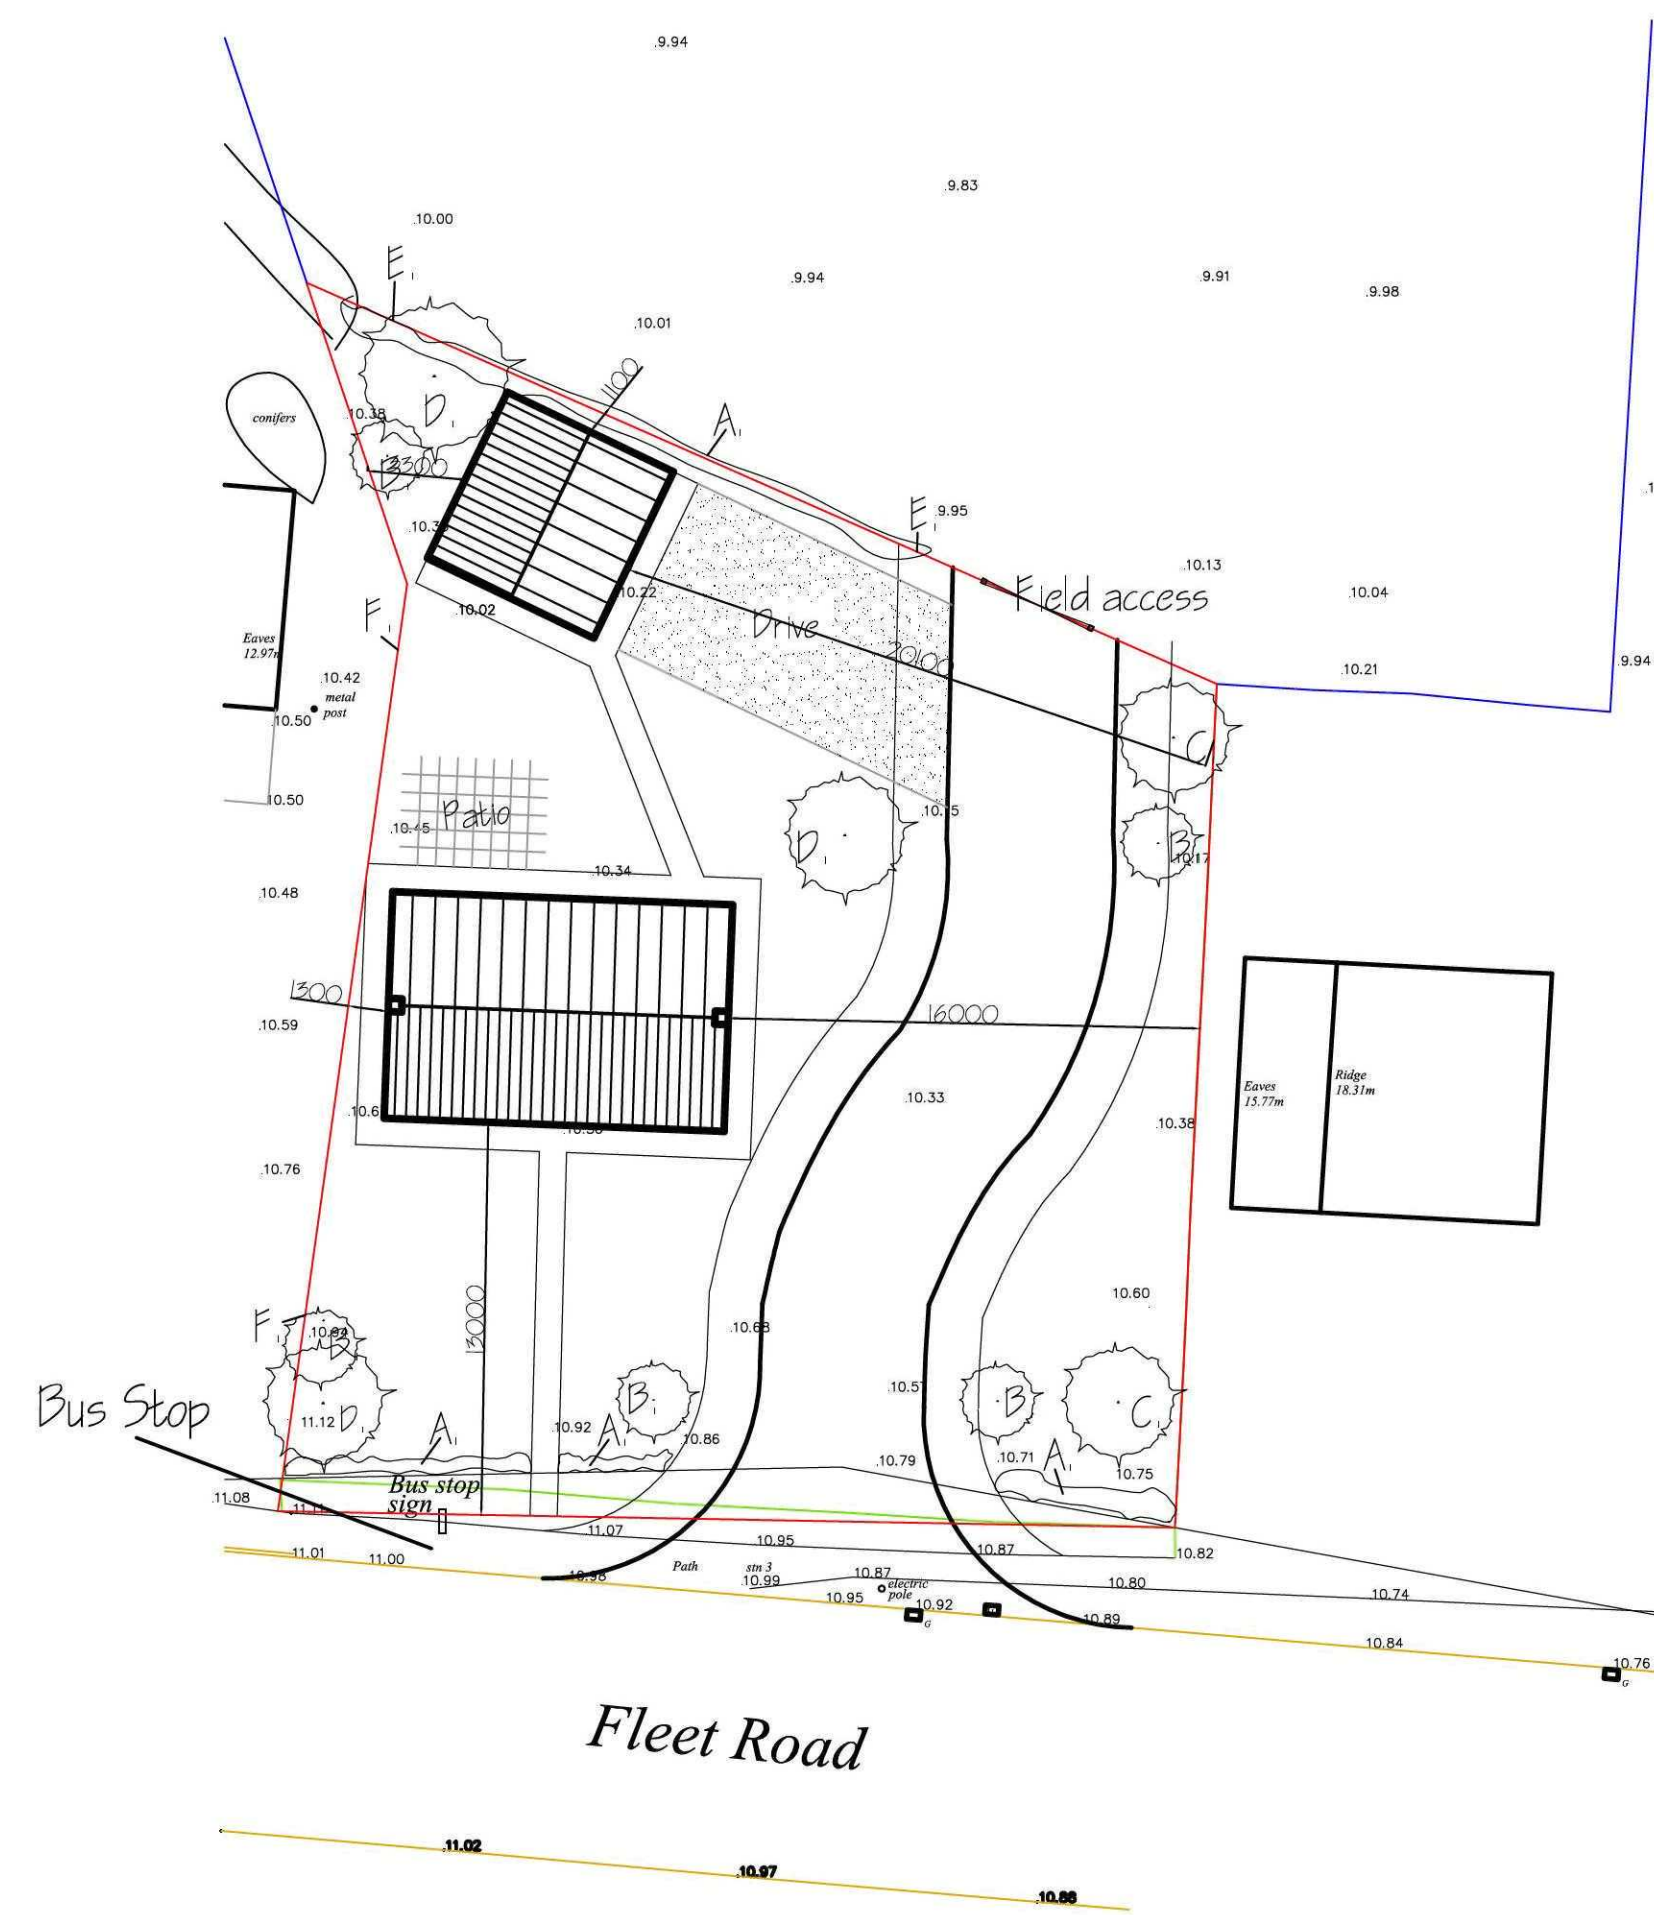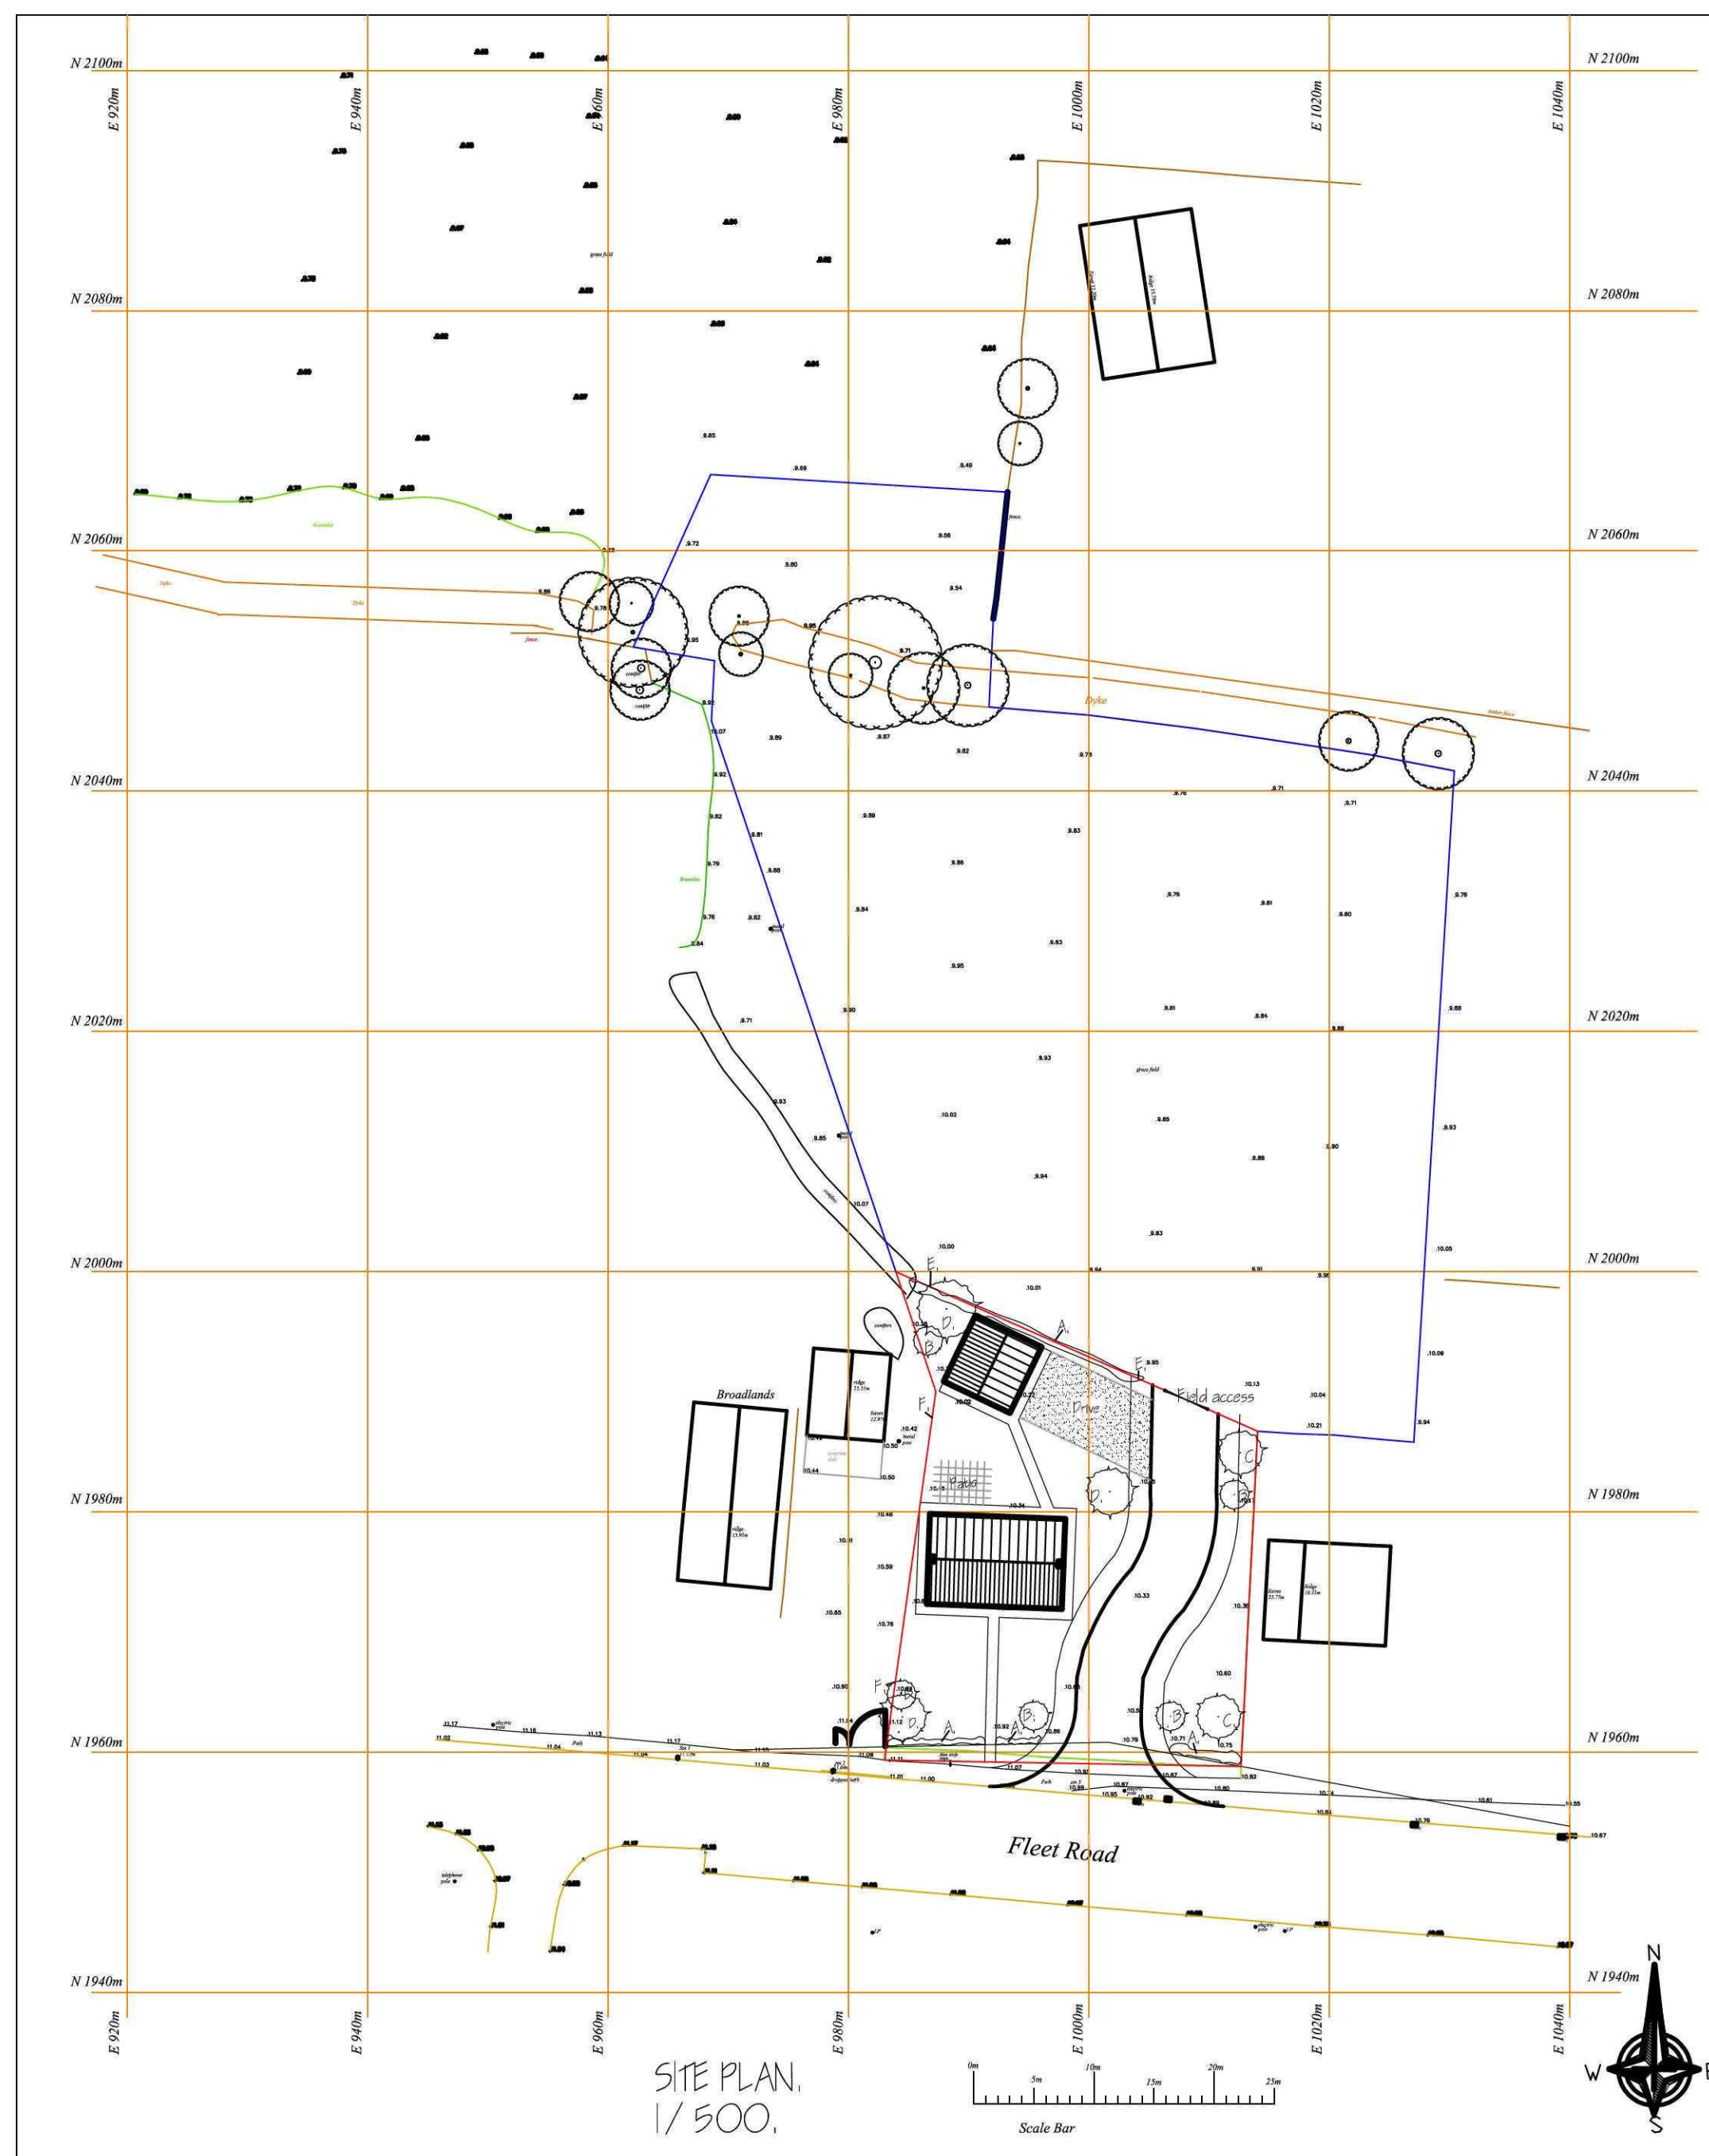

BLOCK PLAN.
1/250.

A	PLANNING OFFICERS AMENDMENTS - LANDSCAPING	OCT '11
ref	revision	date

G. R. MERCHANT LTD.

I.ENG AMICE FIWO

**ARCHITECTURAL, STRUCTURAL
AND LAND DRAINAGE
CONSULTANTS**

4 Wrights Mews
12A Park Road + Holbeach,
Spalding, Lincs. PE12 7EE
Tel: 01406 490800
Fax: 01406 425744
E-Mail: gr.merchant@btconnect.com

The logo consists of the letters 'G', 'R', and 'M' stacked vertically. The 'G' and 'M' are large and stylized, with the 'R' being smaller and positioned between them. The letters are white with a black outline.

Project

4 BEDROOM HOUSE & DOUBLE GARAGE,
FLEET ROAD,
FLEET HARGATE
SPALDING, LINC'S.

Client	
--------	--

Drawing

LOCATION & SITE LAYOUT PLANS

Job Ref.	Drawing No.
2200-10.	10A.

Date	Drawn
APRIL 2011.	GRM.

Scales
AS INDICATED

[illegible]