





Marley Lincoln
Pantile - Rustic
Red




STREET SCENE

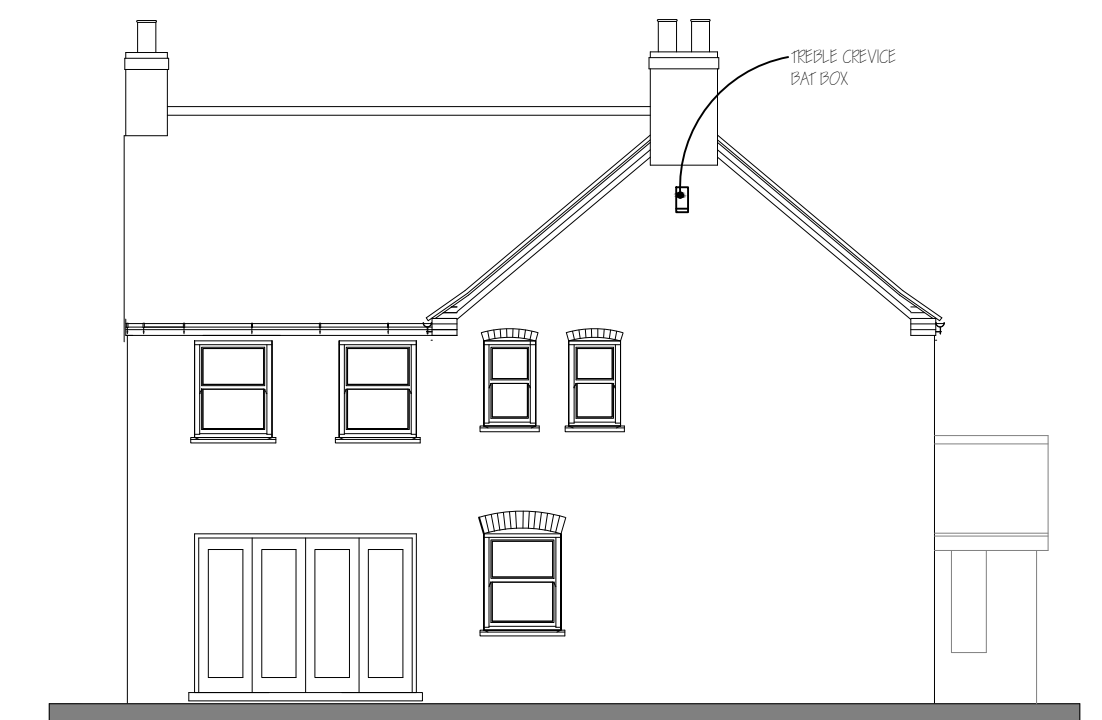

EAST ELEVATION

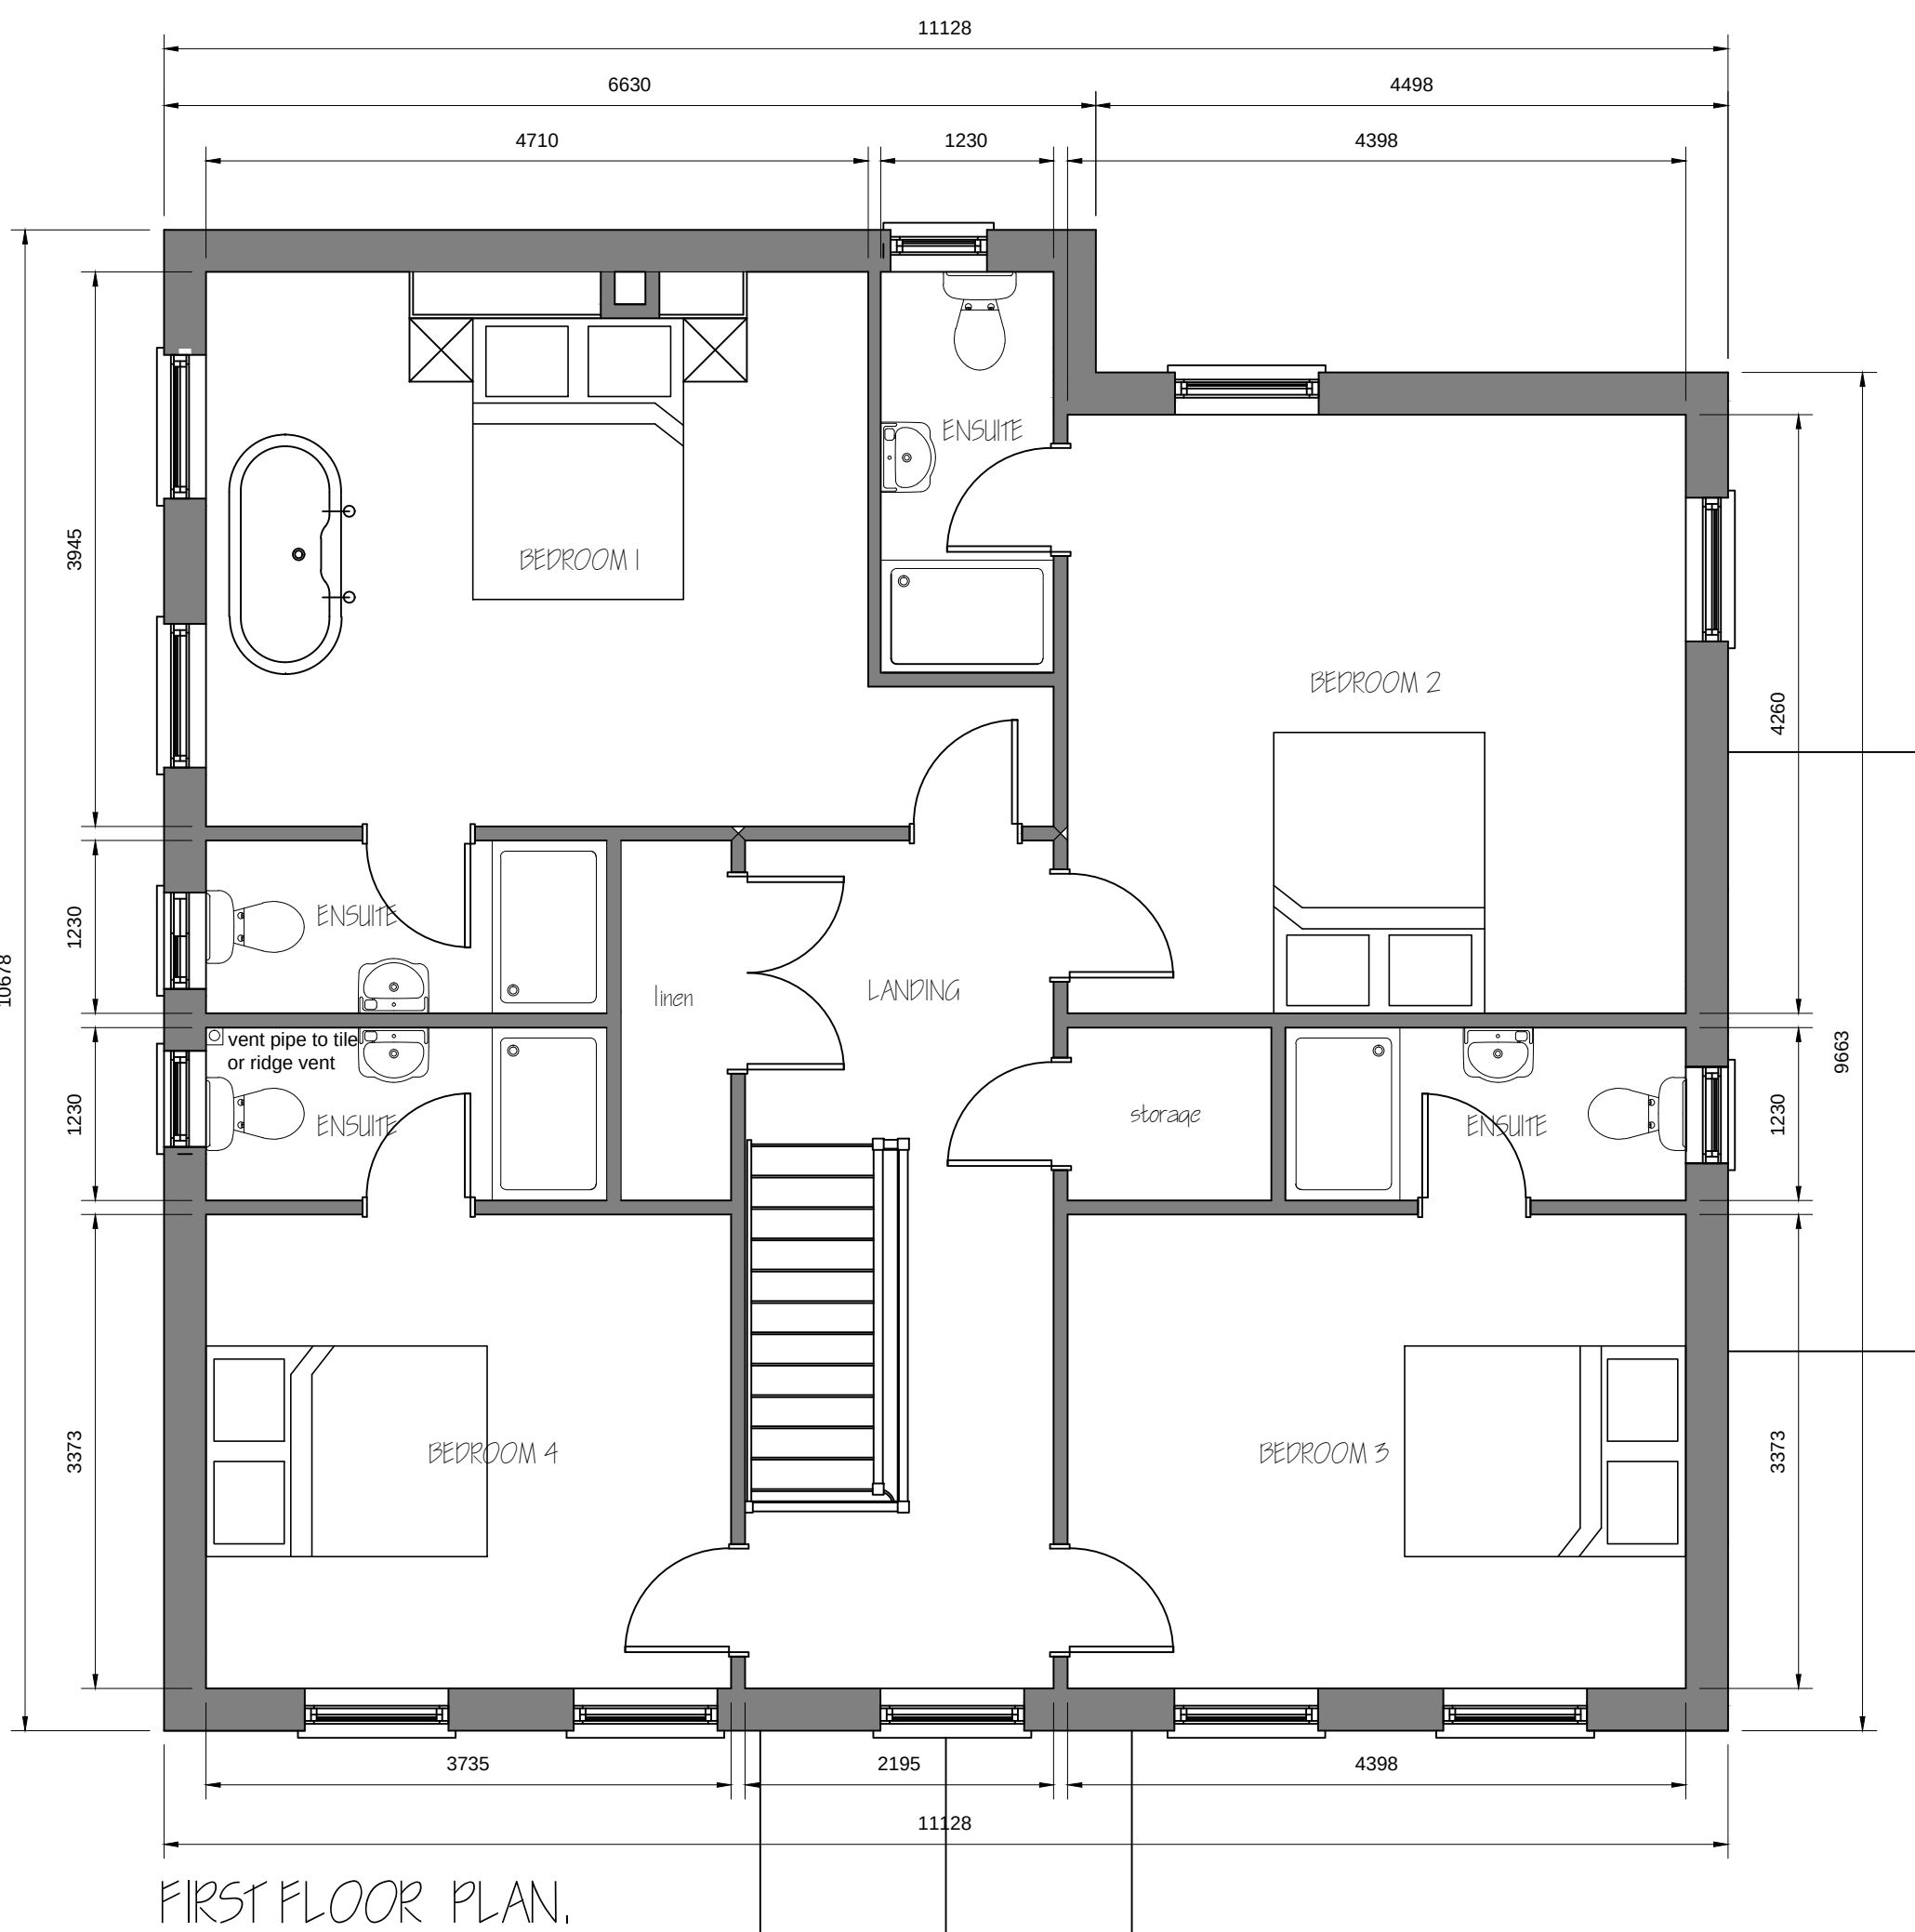

FIRST FLOOR PLAN.

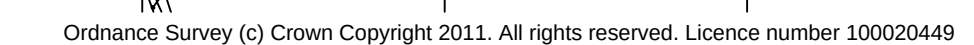

LOCATION PLAN 1:2500

