


TYPICAL END


TYPICAL SIDE



location plan
scale 1:2500

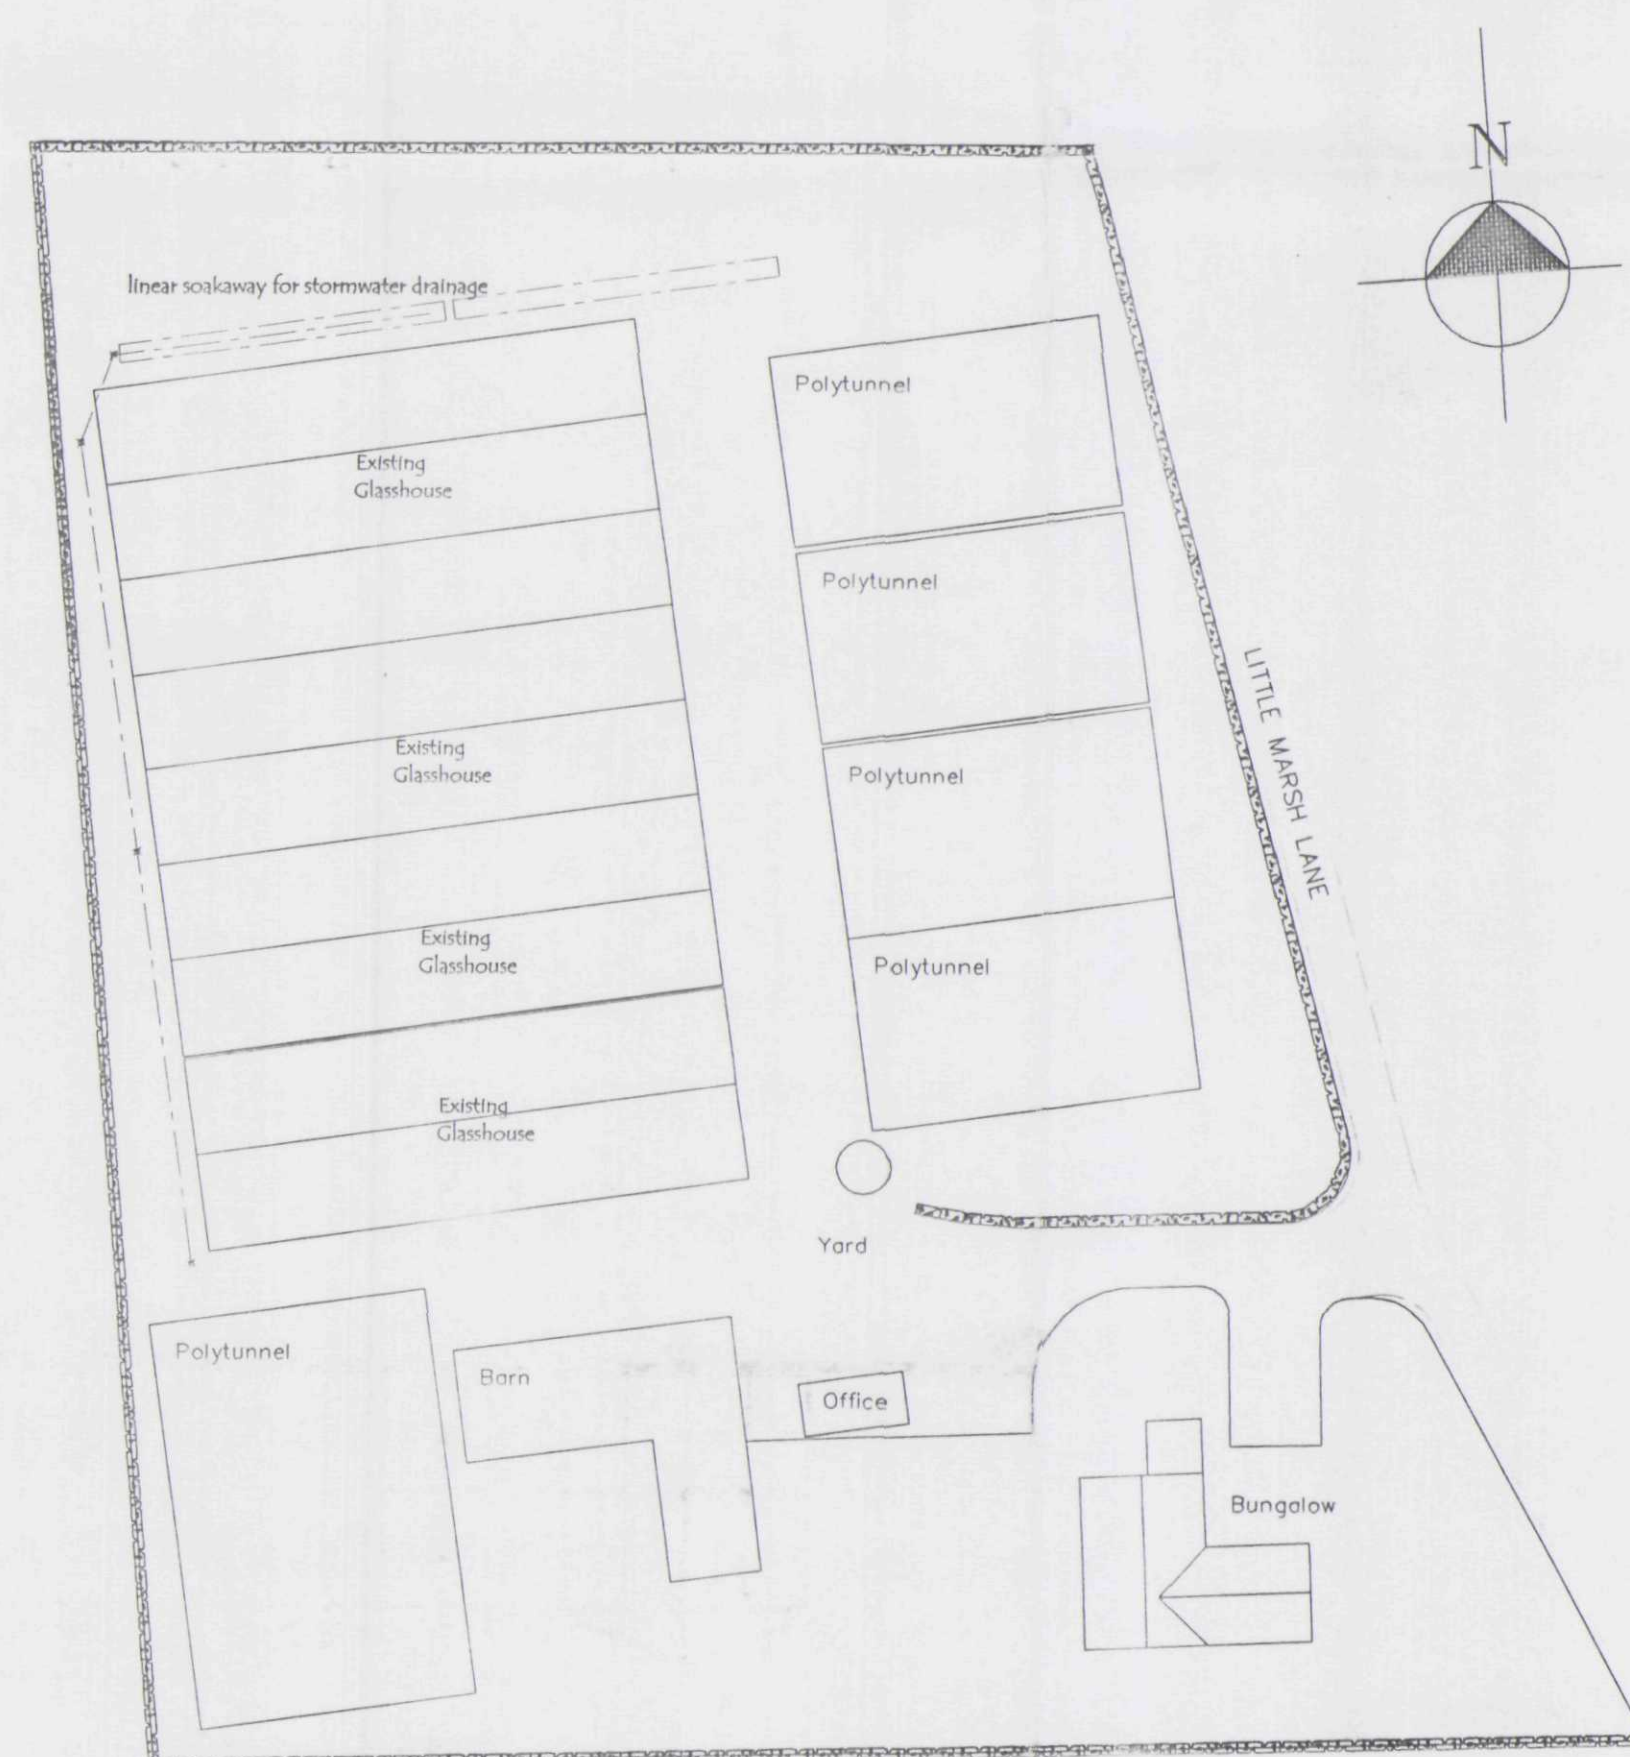

BLOCK PLAN 1/500
Existing

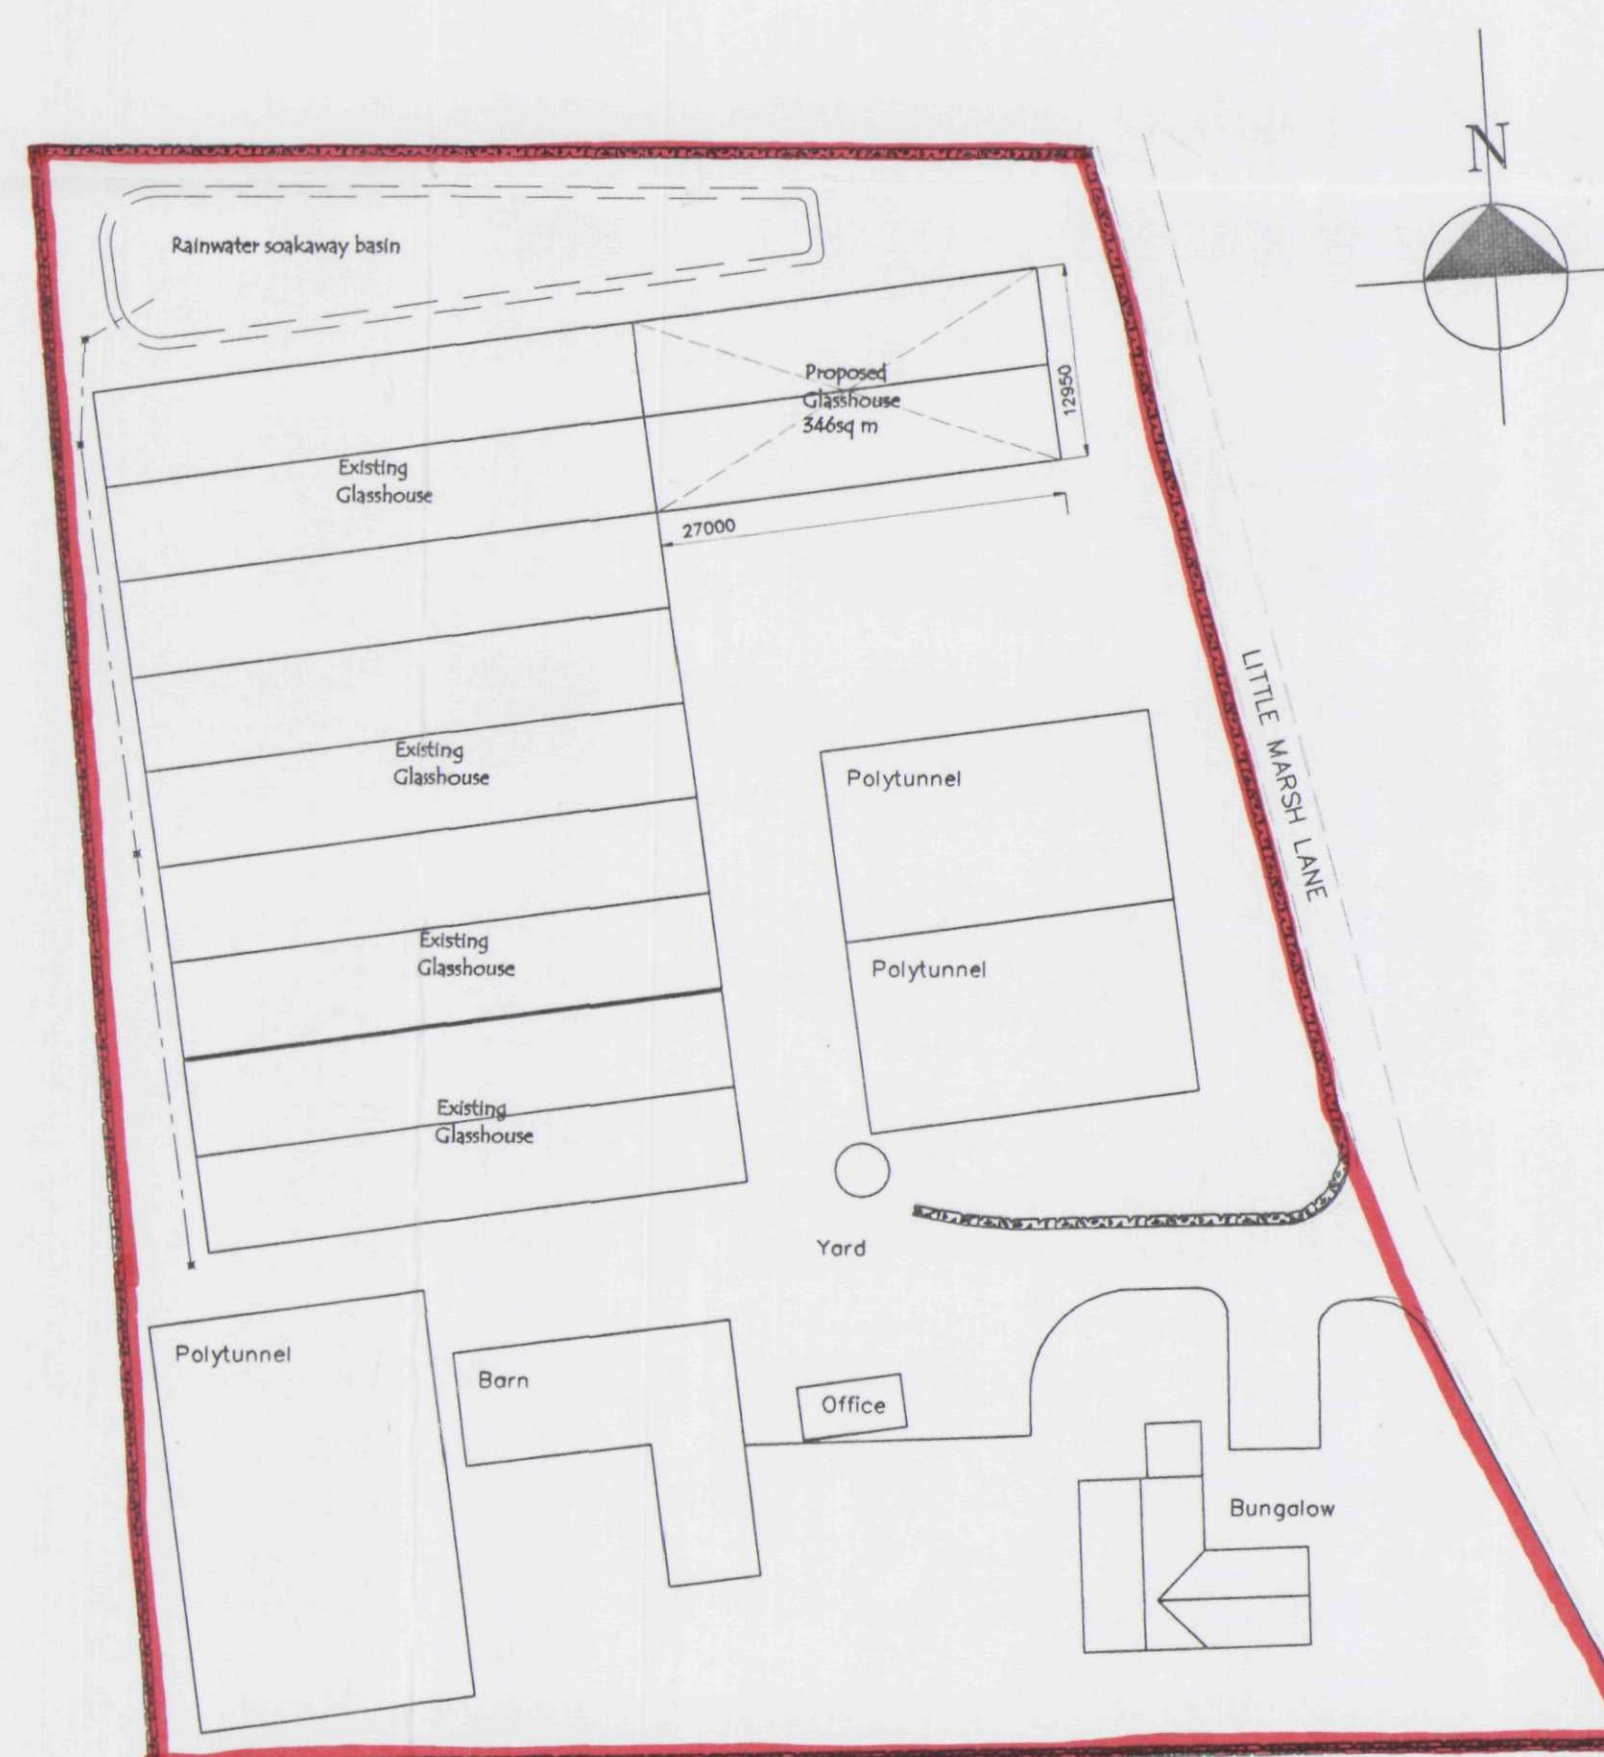

BLOCK PLAN 1/500
Proposed

L. A. Building Design

Architectural and Surveying Practice
55 Hannam Boulevard
Spalding
Lincolnshire PE11 1LB
Telephone/Fax: Spalding (01775) 711437

Peter S Lithgow MAOB MBAT

Member of the Chartered Institute of Building and
Member of the British Institute of Architectural Technologists

Project
Proposed Replacement Glasshouses
Harrington Hall Nursery
Little Marsh Lane
Fleet
Spalding
Lincolnshire

Client
Mr A Shire

Drawing
Elevations
Block Plan
and Location Plan

Date
APRIL 2004
Scale(s)
1/100, 1/500, 1/2500

Drawn by
Peter S Lithgow

Job no
Drawing no

SHDC
Planning & Development
07 MAY 2004
Ref: 0592104

20/04

07