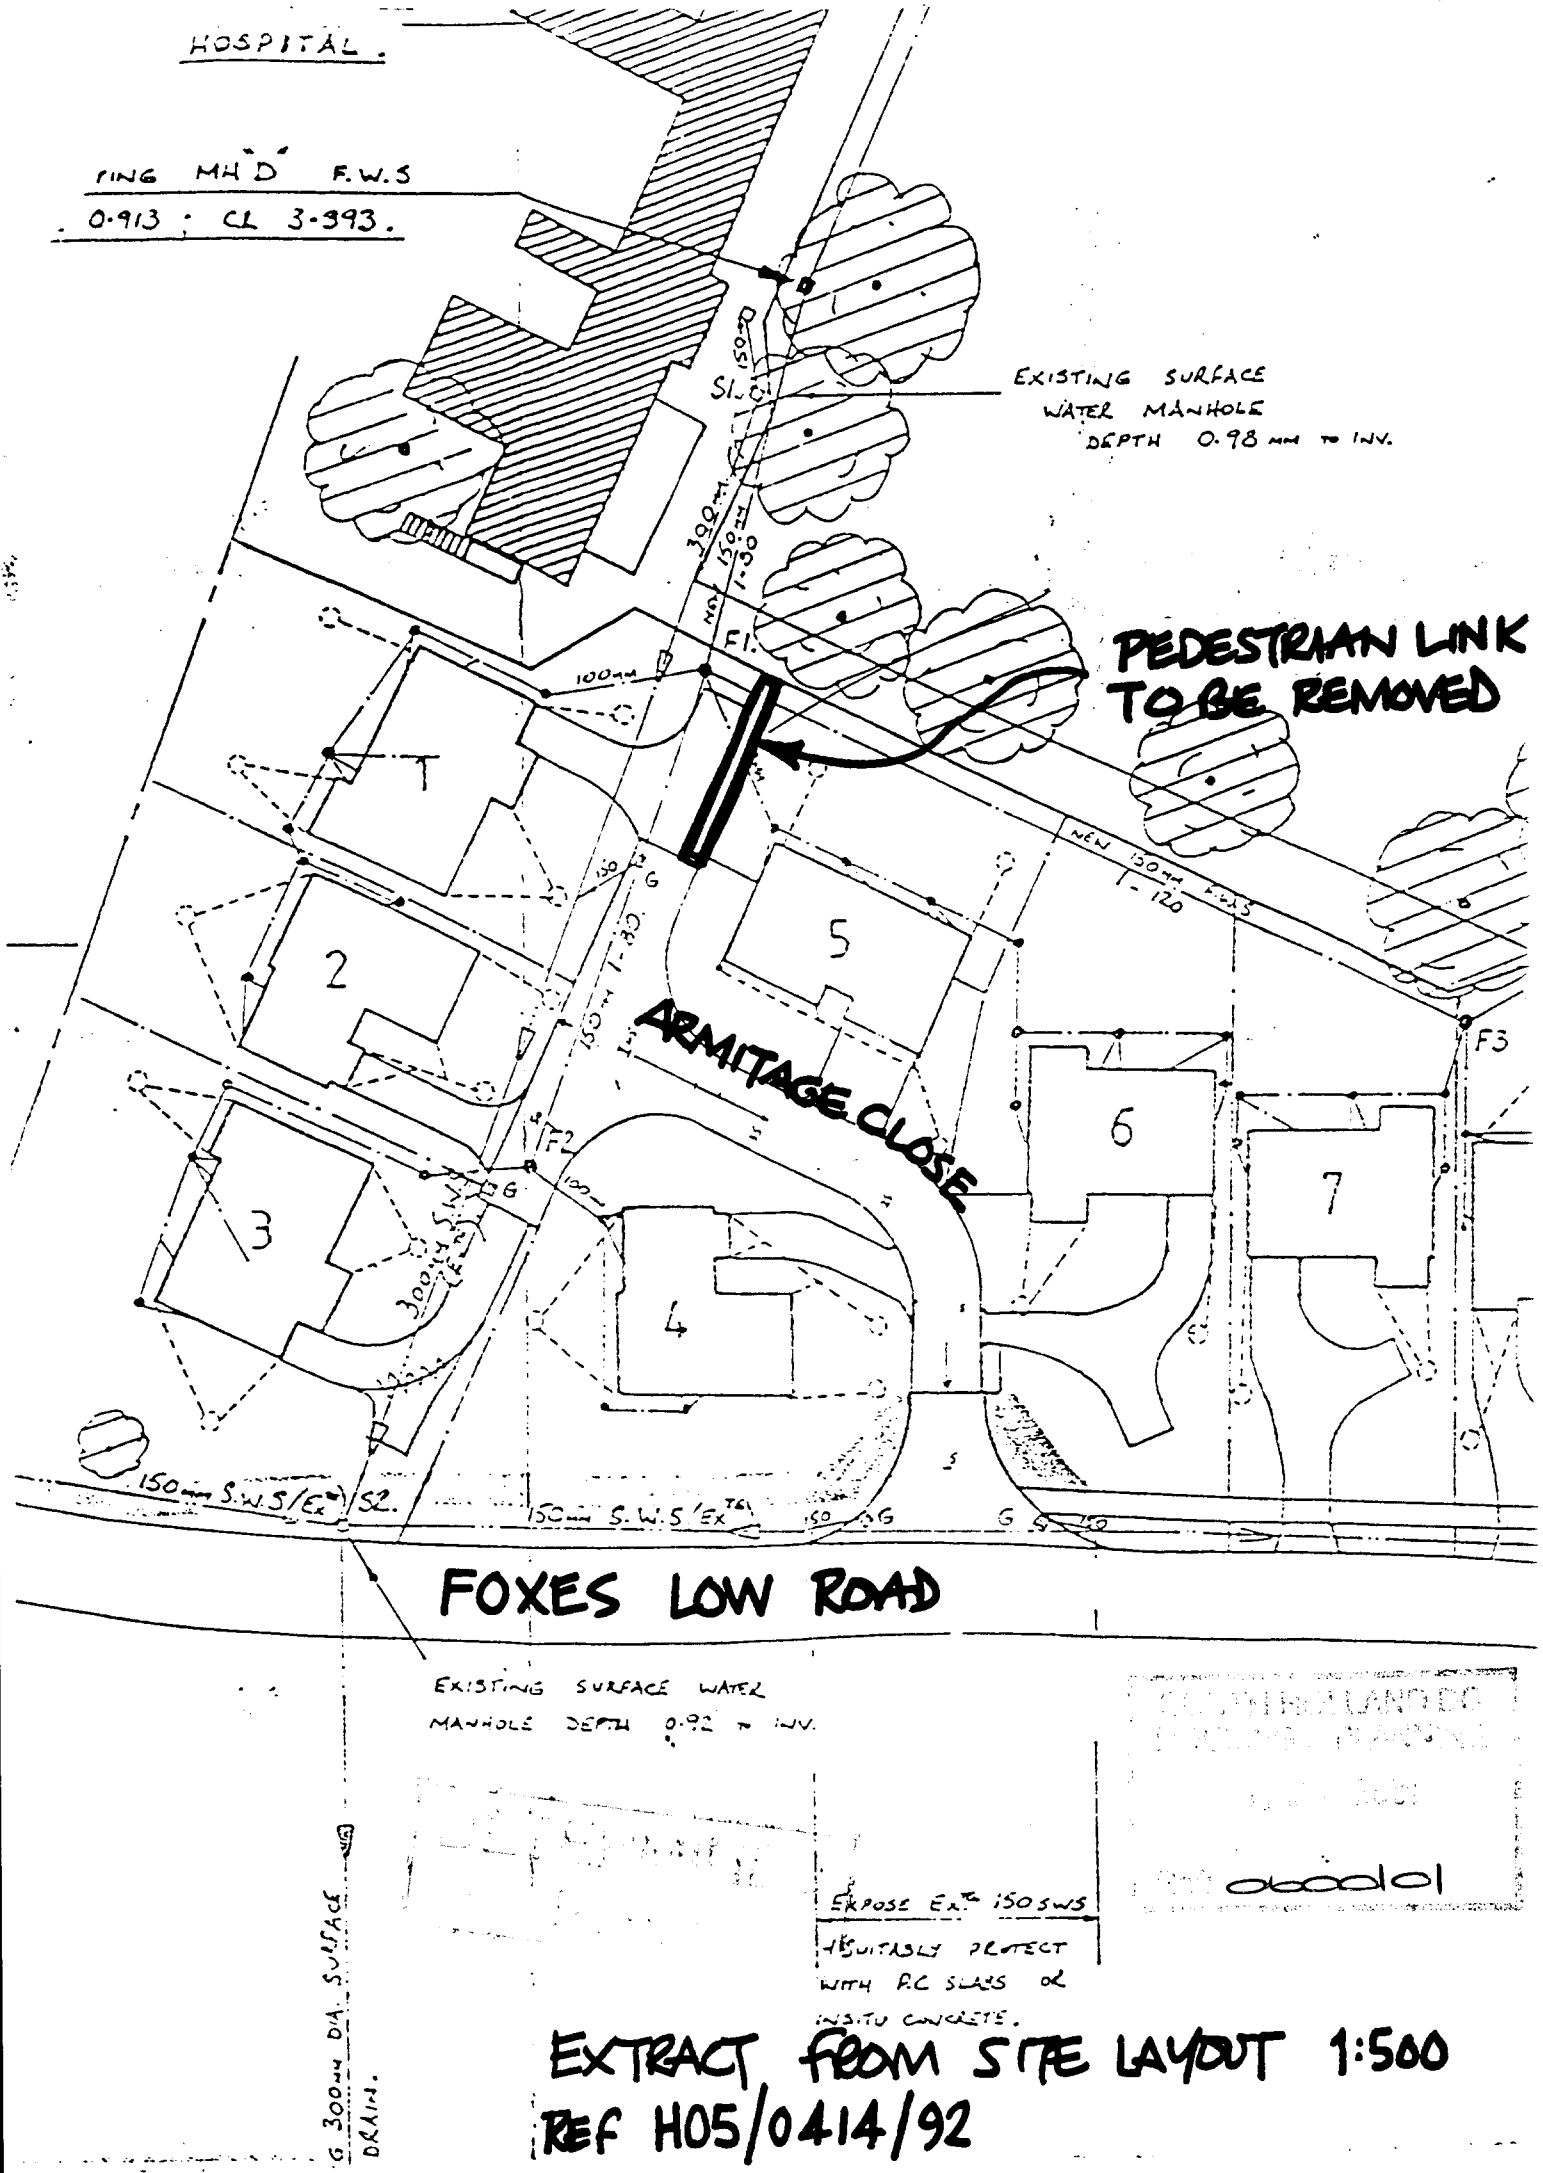

HOSPITAL.
RING MH 'D' F.W.S
0.913 : CL 3-393.
EXISTING SURFACE WATER MANHOLE DEPTH 0.98 mm to INV.
PEDESTRIAN LINK TO BE REMOVED
ARMITAGE CLOSE
FOXES LOW ROAD
EXISTING SURFACE WATER MANHOLE DEPTH 0.92 to INV.
EXPOSE EX. 150 S.W.S
SUITABLY PROTECT WITH R.C. SLABS OR IN-SITU CONCRETE.
300mm DIA. SURFACE DRAIN.
EXTRACT FROM SITE LAYOUT 1:500
REF H05/0414/92