


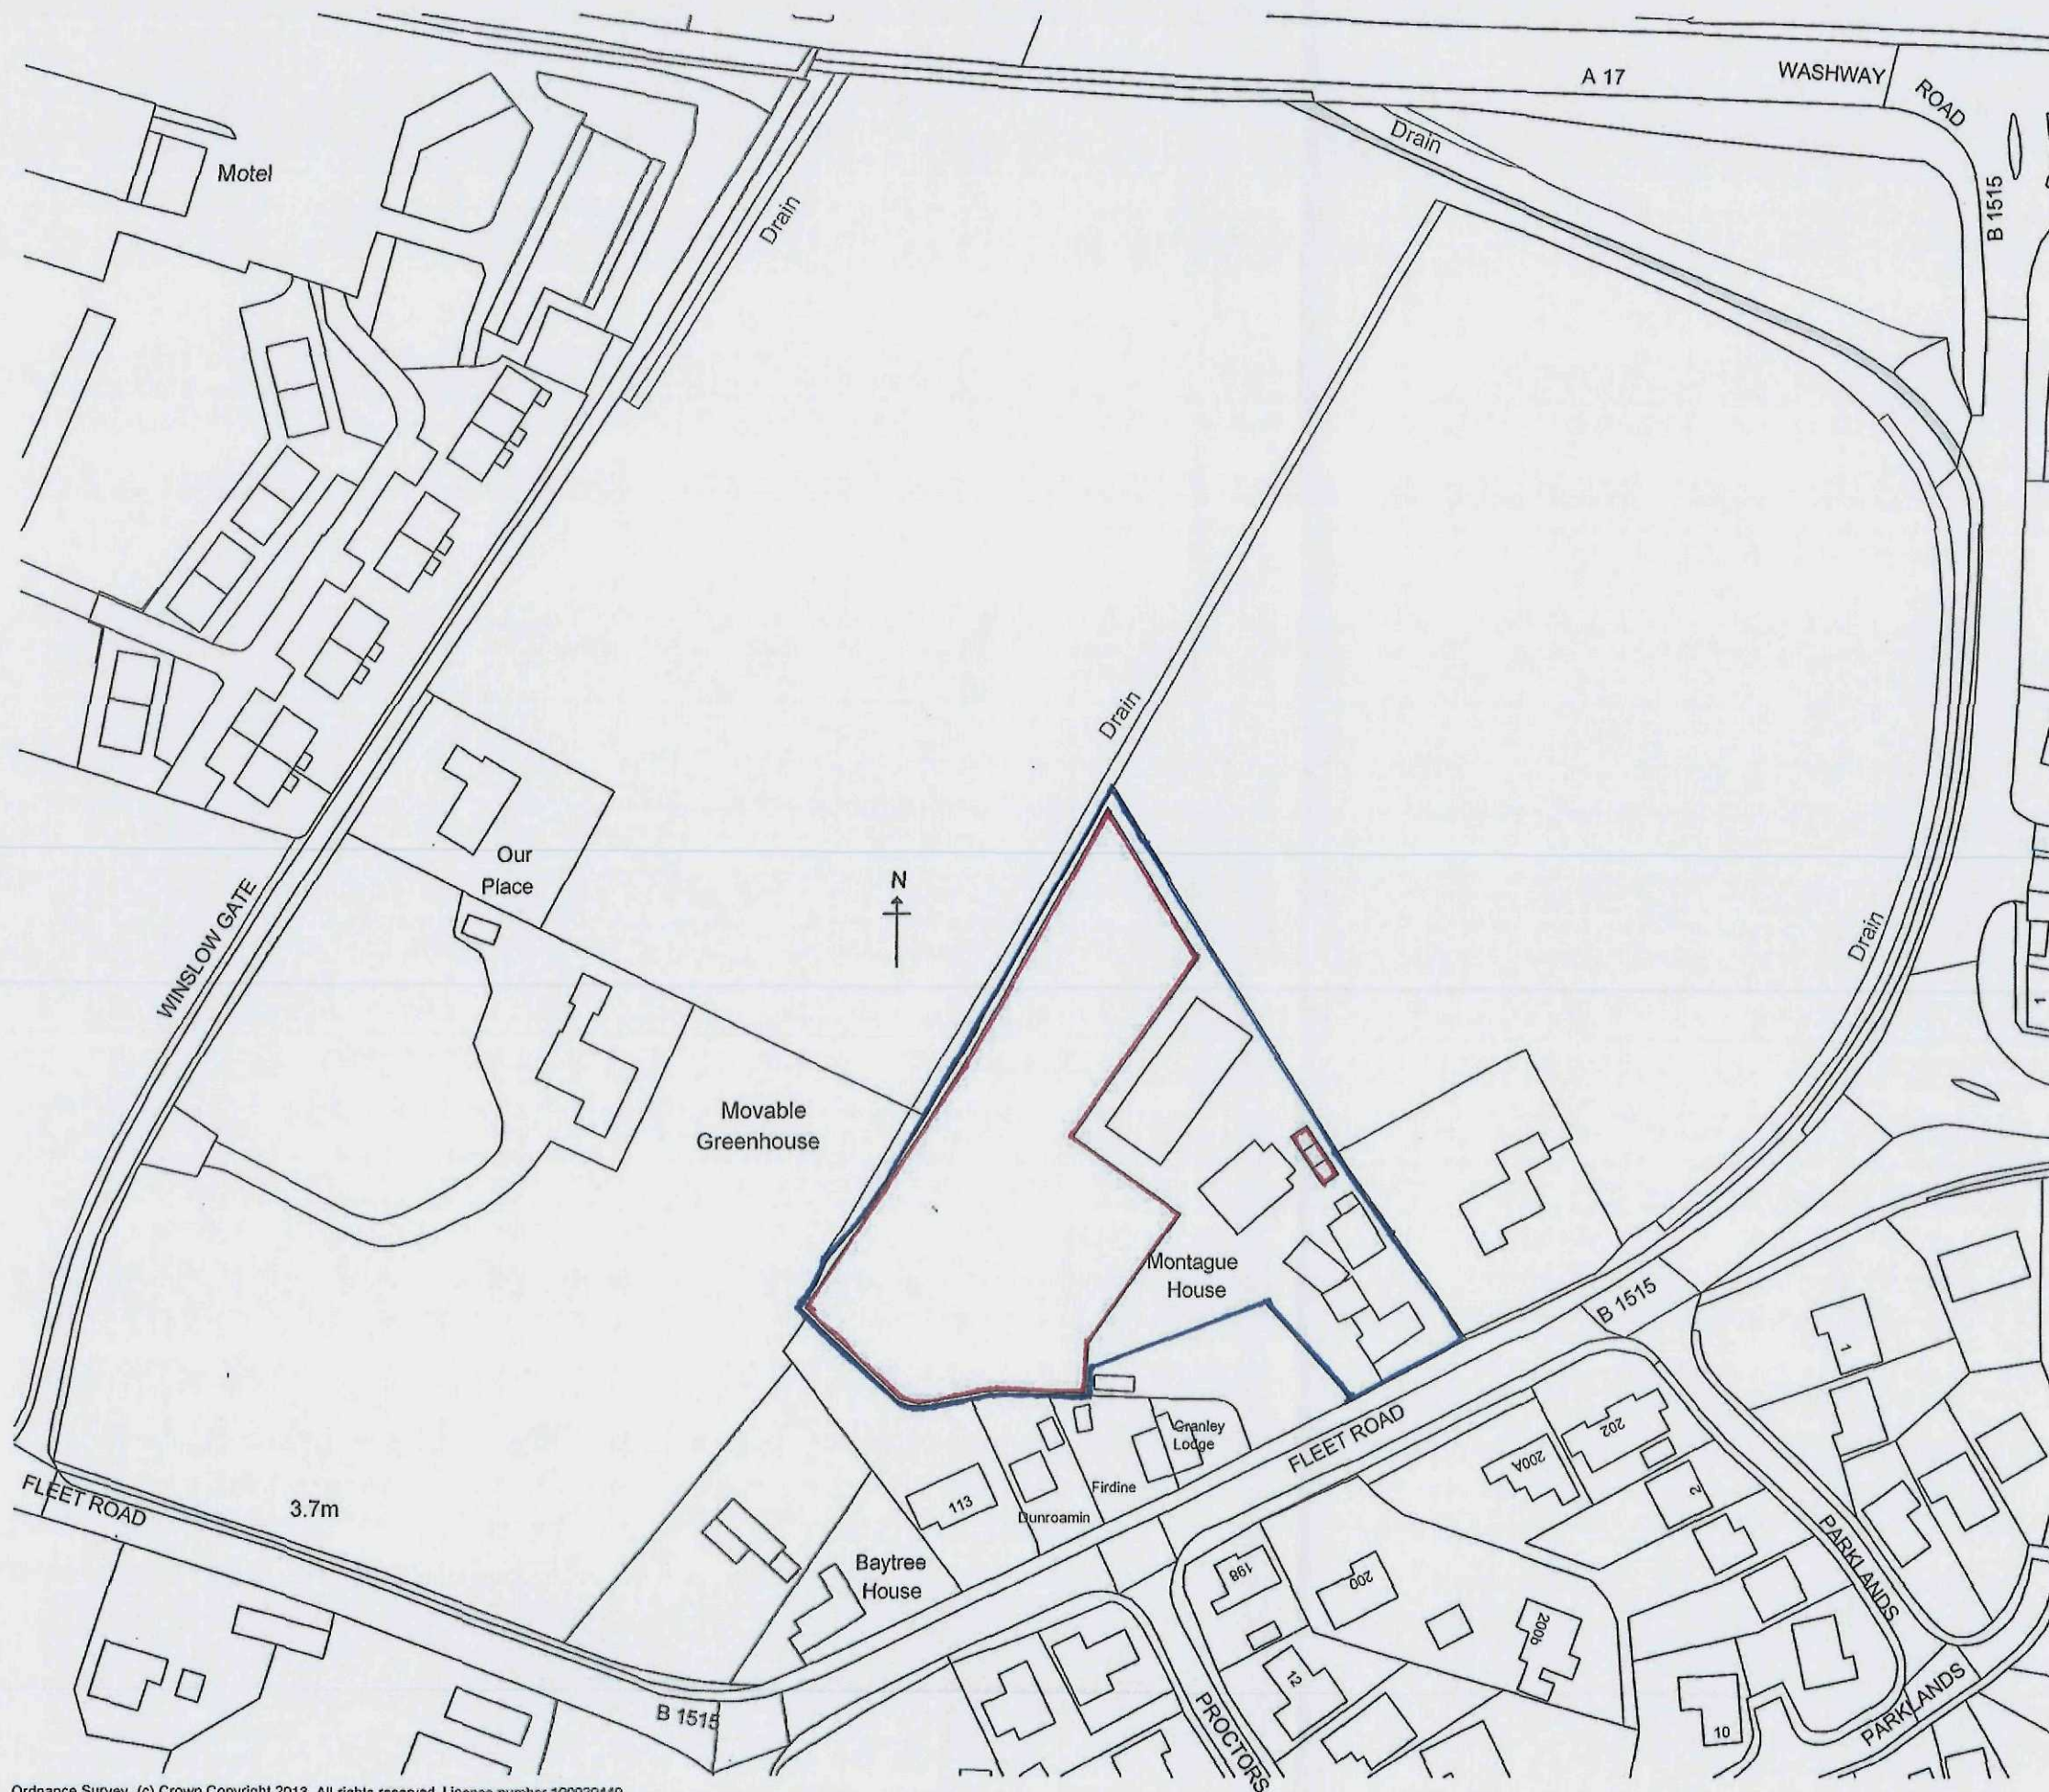

General:
Do not scale from this drawing, if in doubt 'ASK'. This drawing is Copyright reserved for Enterprise Managed Services Ltd, Property Design & Maintenance, and may not be altered, traced, copied or reproduced for any purpose other than that which it is issued, without written permission. Check all dimensions & levels on site and report any discrepancies to the Contract Administrator. All information is based on typical conditions unless otherwise noted, any variations to be reported to the Contract Administrator for consideration.

Ordnance Survey, (c) Crown Copyright 2013. All rights reserved. Licence number 100020449

Location Plan 1:1250 @ A3

Drawn by: MIP Date: Feb 2013 Dwg: 0000 / A / SP1