

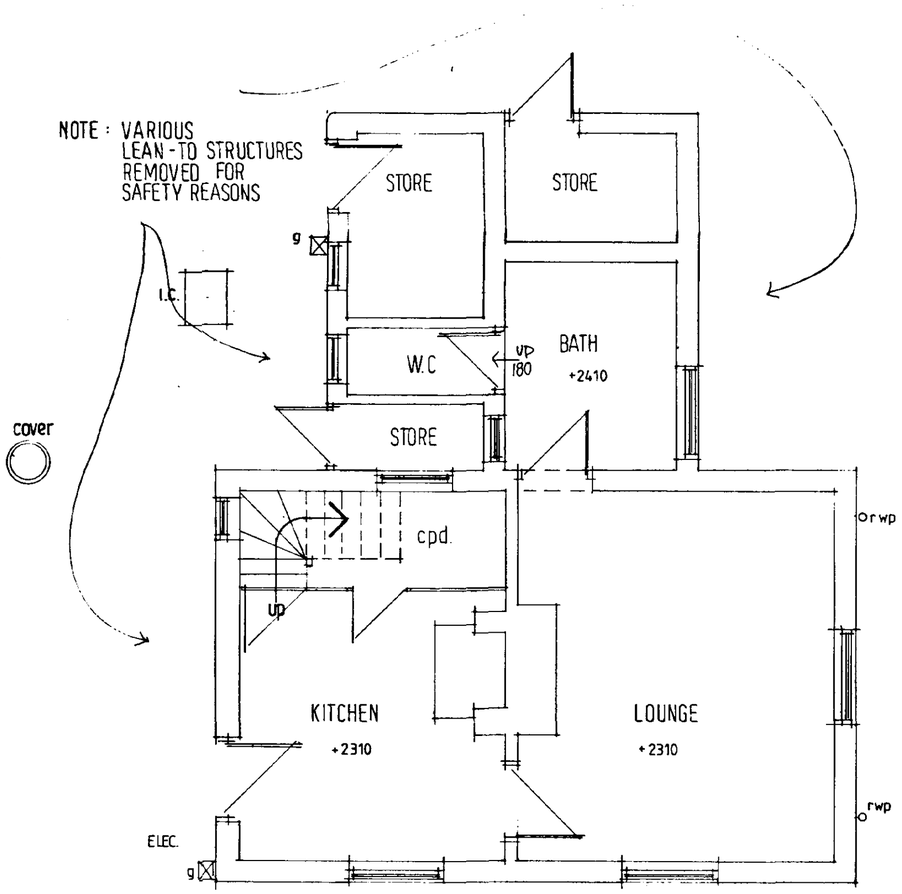

GROUND FLOOR

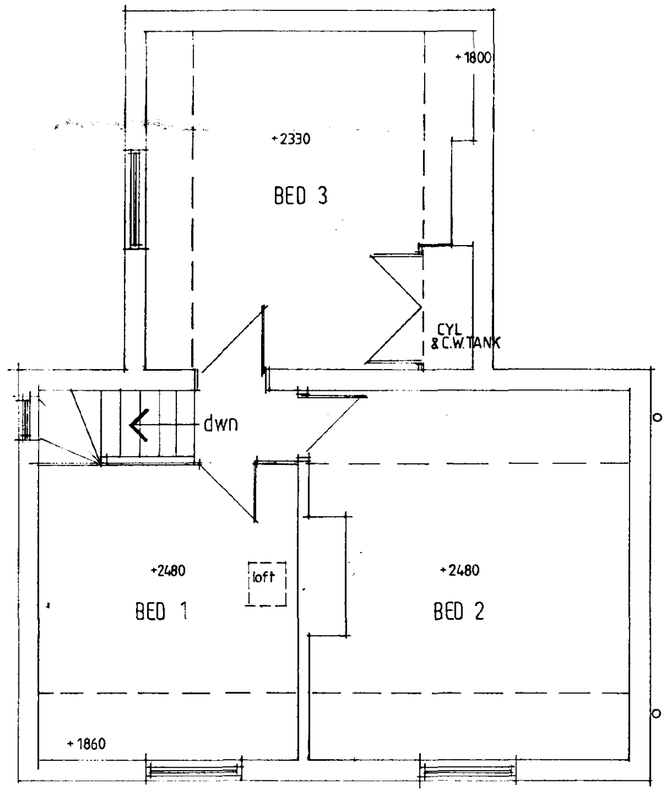

FIRST FLOOR

SOUTH HOLLAND DC
HOUSING & PLANNING
12 MAY 2000
Ref: 060S100

Moulton Design
Planning & Architecture

63 East Cob Gate, Moulton, Lincolnshire PE12 6QJ
Tel / Fax 01406 373307 Principal : Alan J. Finch

DETERMINED PLAN

PROPOSED EXTENSION
HOVENDEN LODGE
FLEET BANK
FLEET
HOLBEACH
Lincs

for Mr. A. G. SPRECKLEY

SURVEY AS EXISTING

scales as indicated AJF 04/00 **000303 /01**

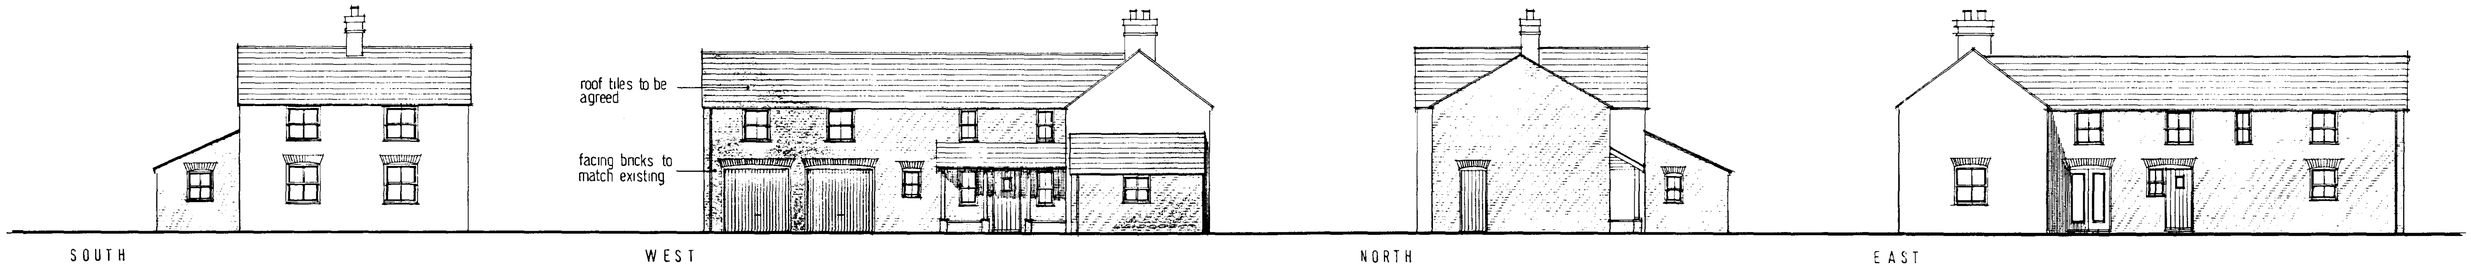

ELEVATIONS AS PROPOSED 1:100 scale

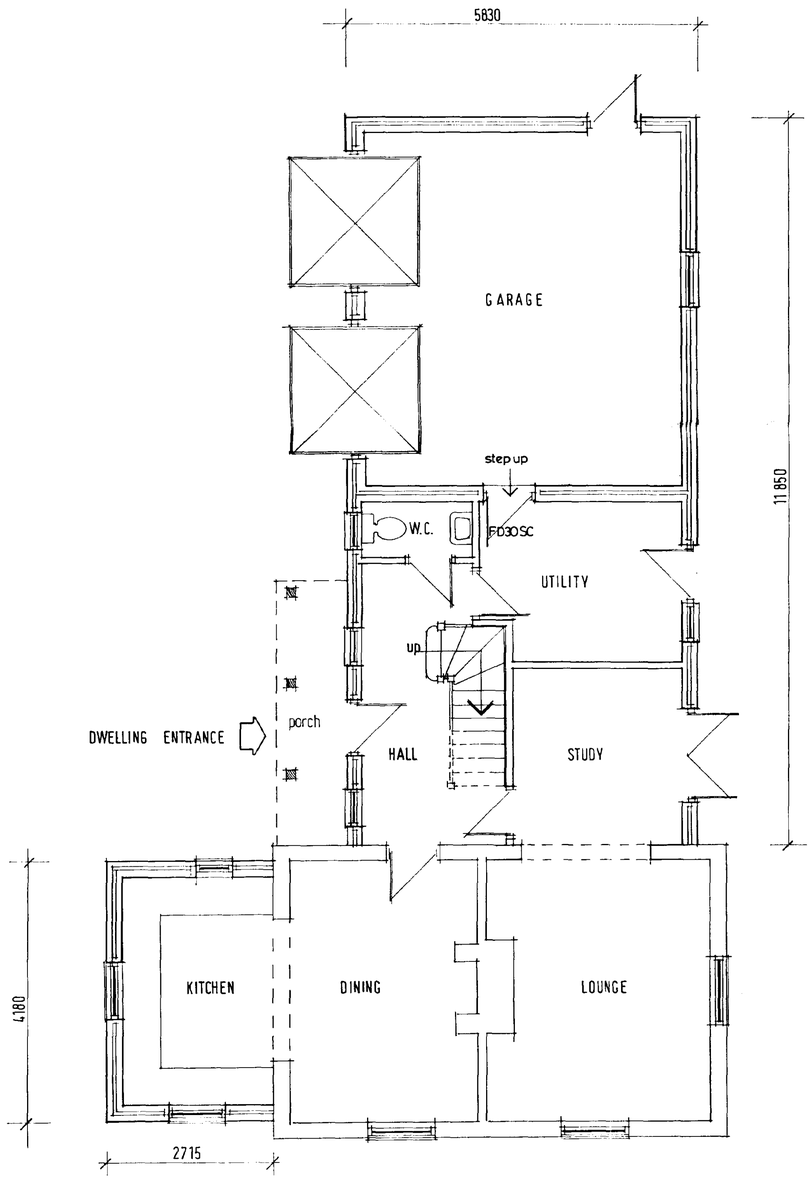

GROUND FLOOR

1:50 scale

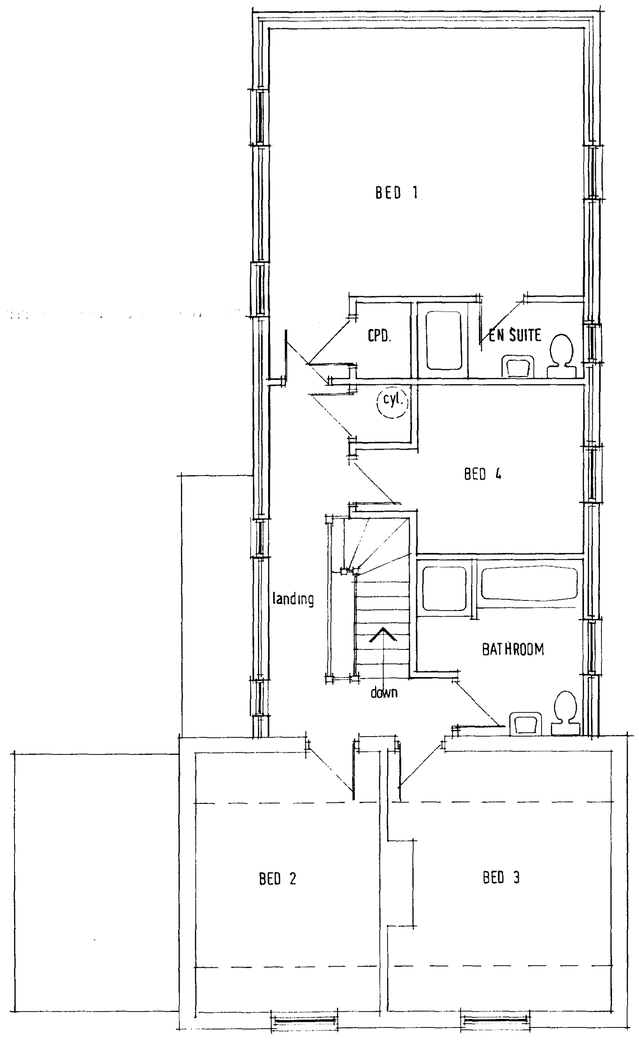

FIRST FLOOR

1:50 scale

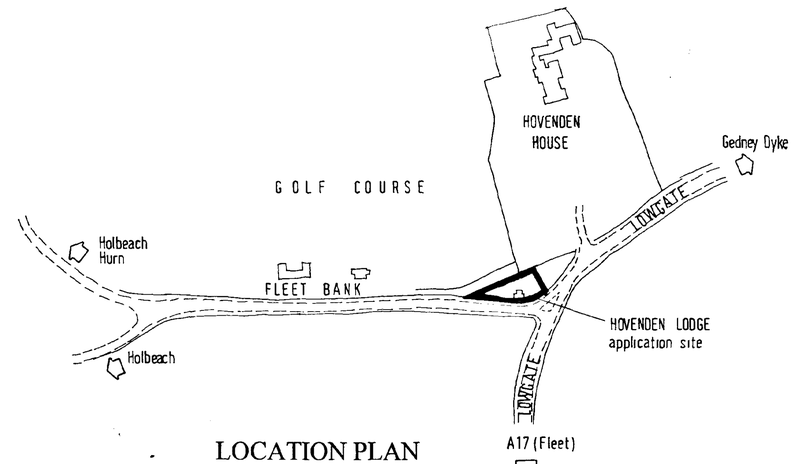

LOCATION PLAN

1:2500 scale

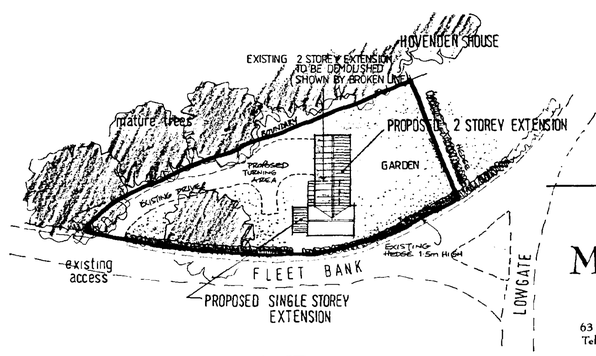

SITE LAYOUT 1:500 scale

N

DETERMINED PLAN

Moulton Design

Planning & Architecture

63 East Cob Gate, Moulton, Lincolnshire PE12 6QJ
Tel / Fax 01406 373307 Principal : Alan J. Finch

PROPOSED EXTENSION
HOVENDEN LODGE
FLEET BANK
FLEET
HOLBEACH
Lincs

for Mr. A. G. SPRECKLEY

FLOOR LAYOUTS & ELEVATIONS AS PROPOSED
LOCATION PLAN
SITE LAYOUT

SOUTH HOLLAND DC
HOUSING & PLANNING
12 MAY 2000
Ref: 0605/00

scales as indicated AJF 04/00 **000303 /02**