
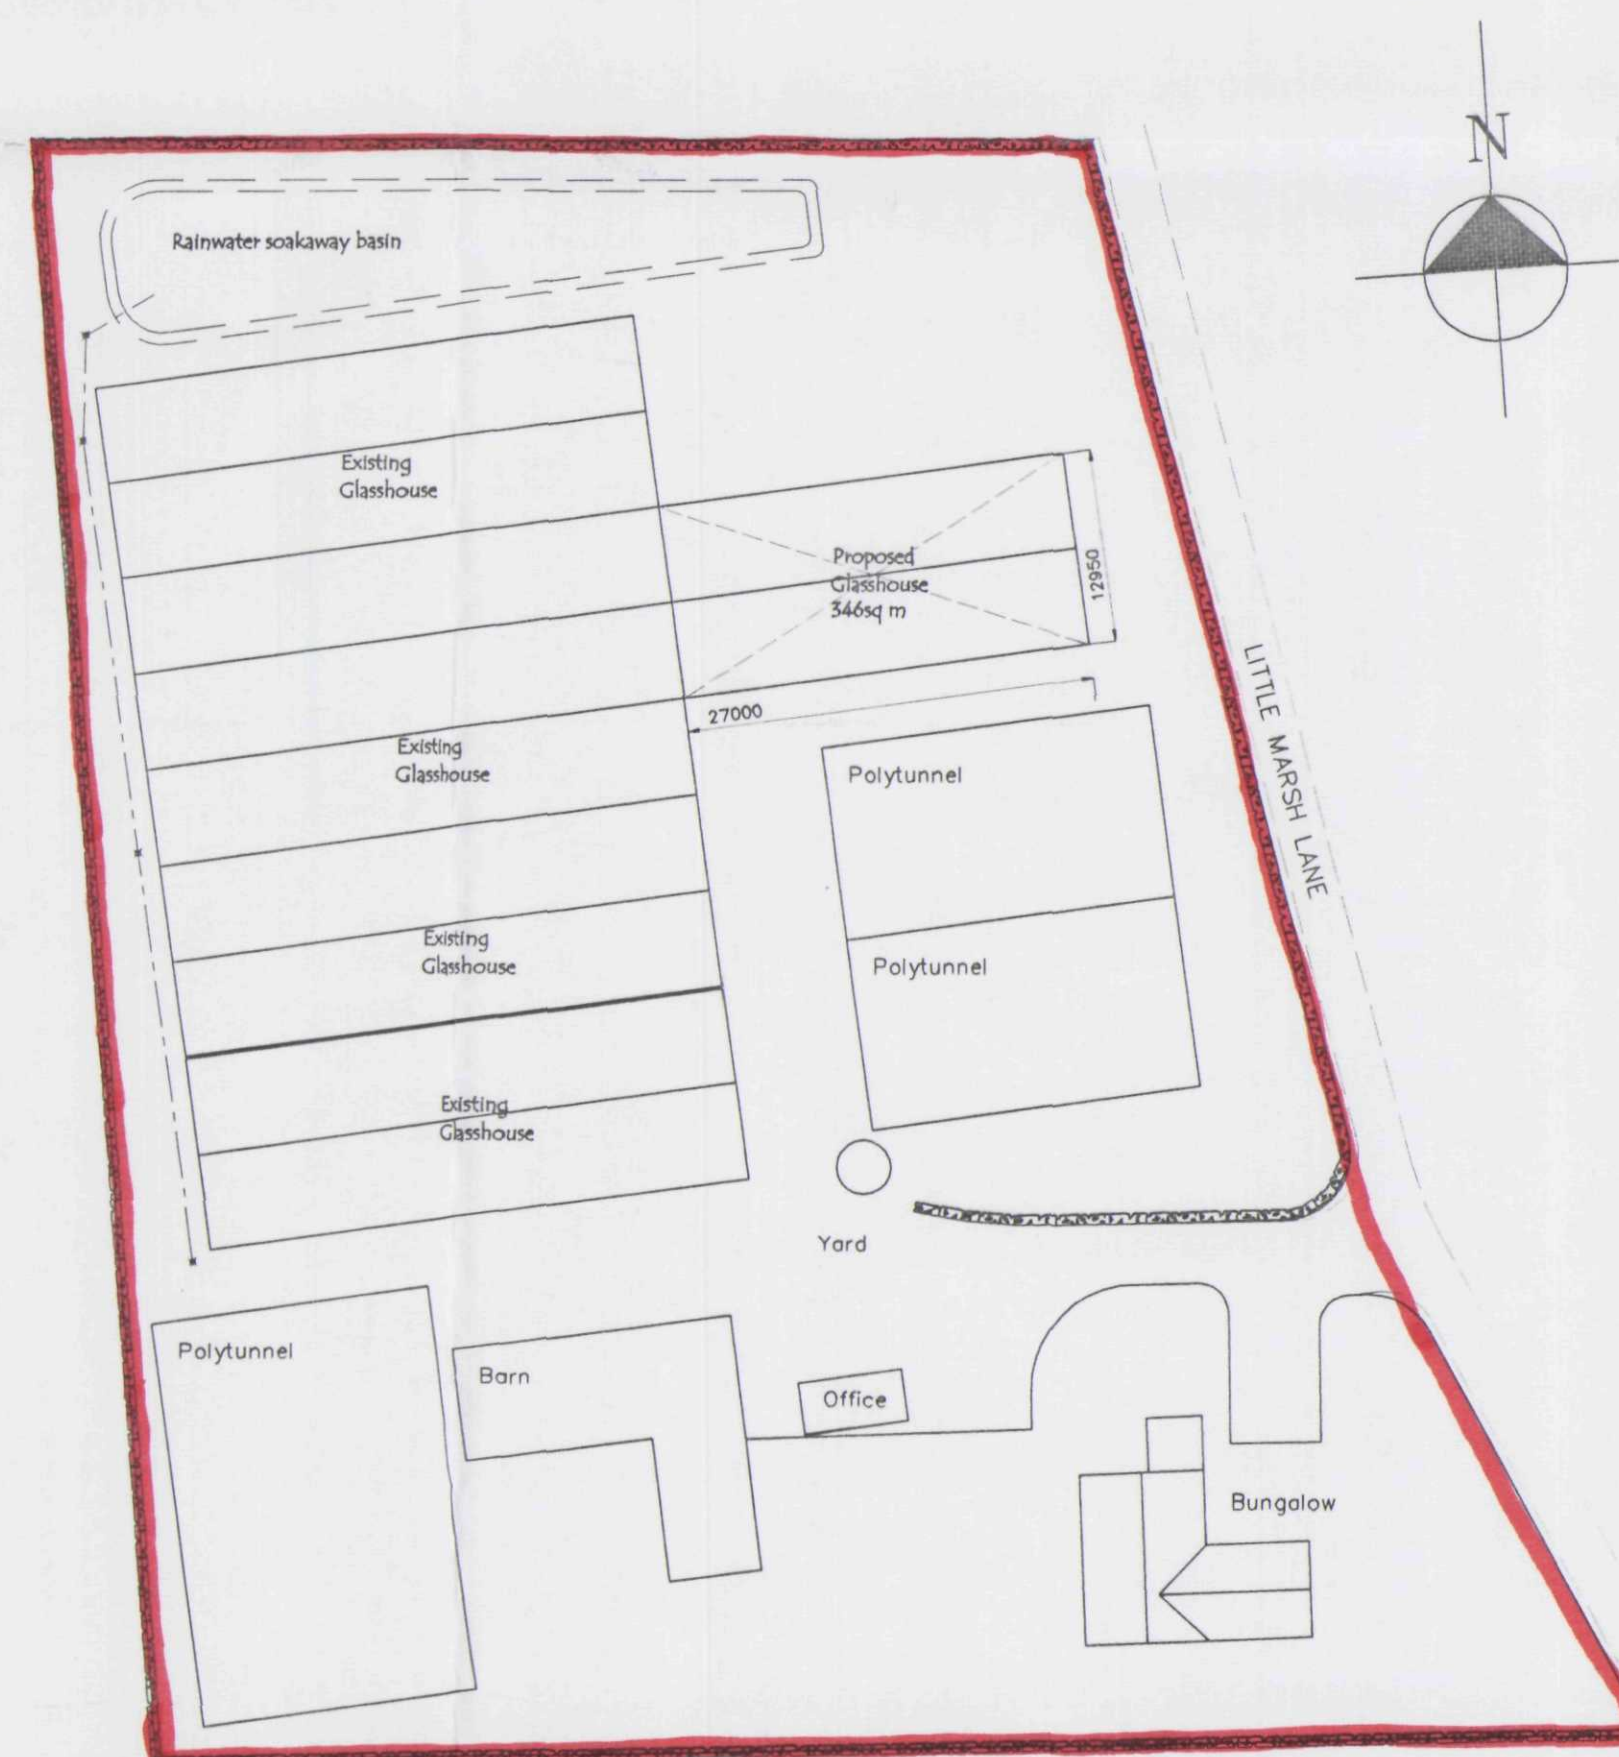
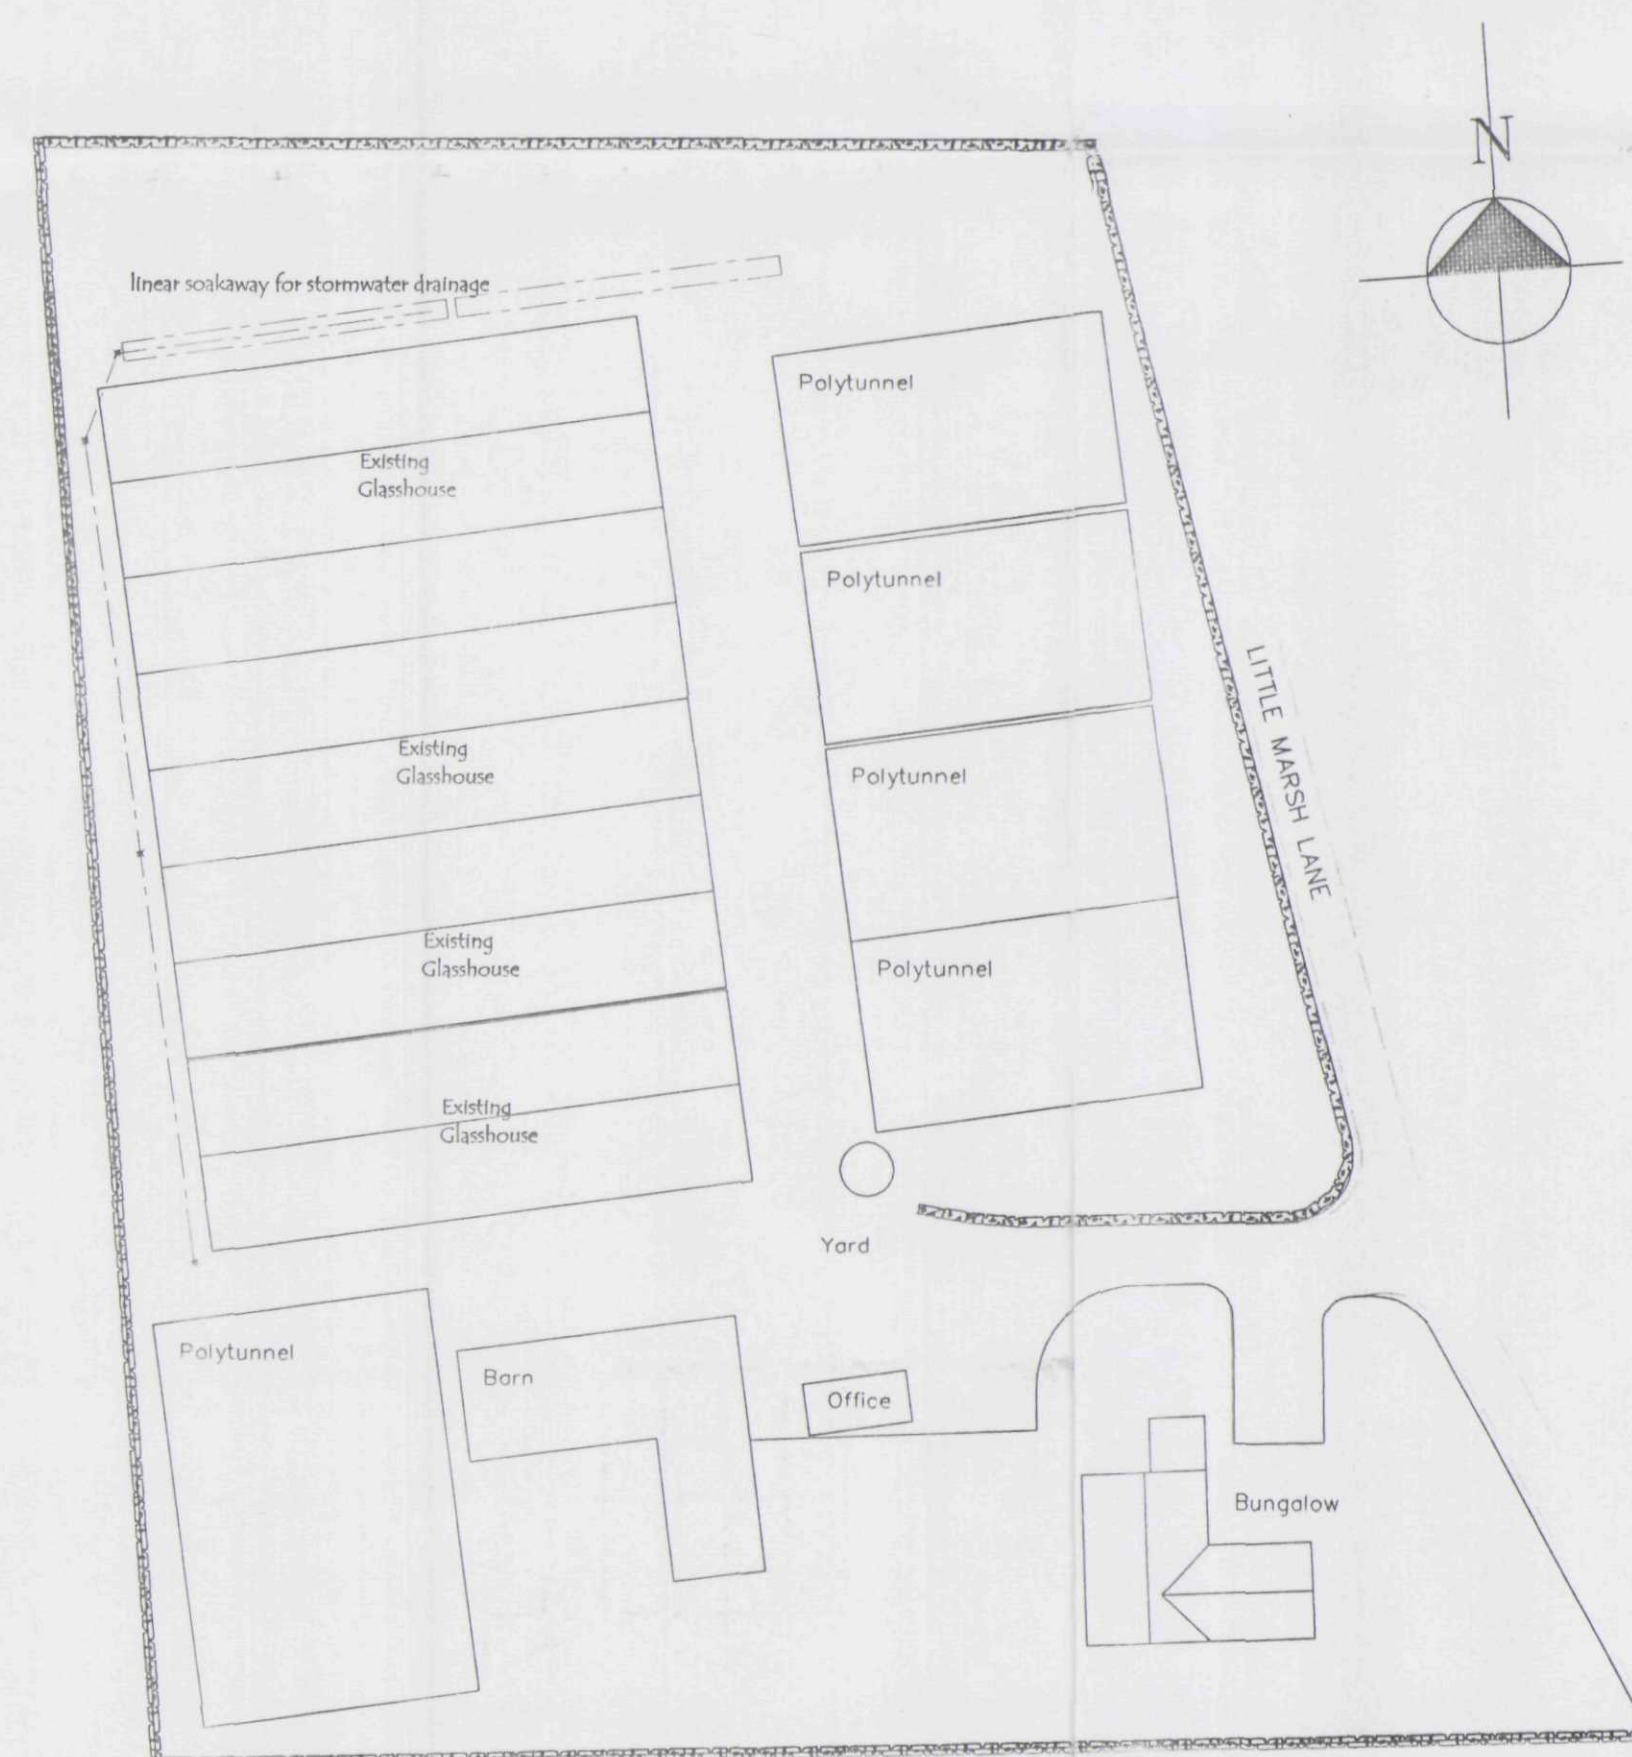


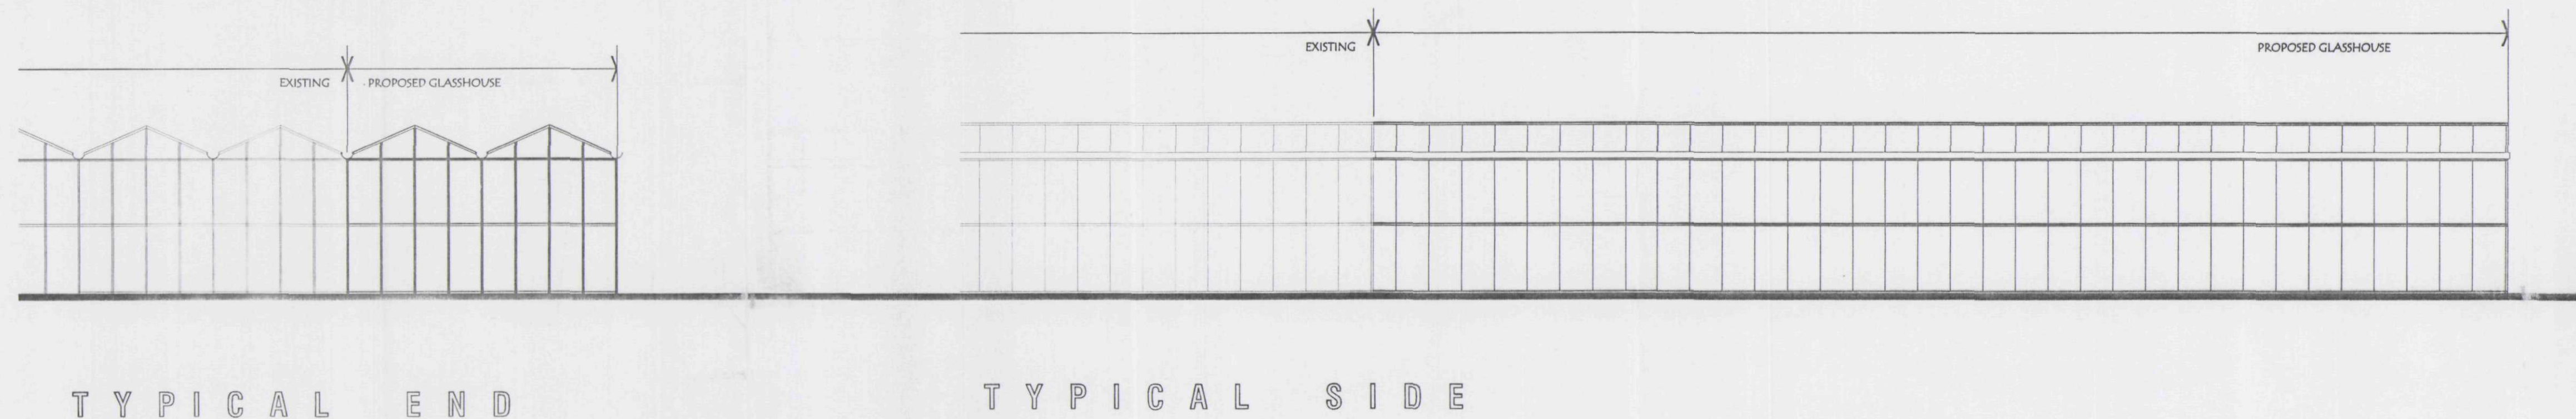

**DETERMINED
PLAN**

L. A. Building Design
Architectural and Surveying Practice
55 Hannam Boulevard
Spalding
Lincolnshire PE11 1LB
Telephone/Fax: Spalding (01775) 711437

Peter S Lithgow MAOB MBAT
Member of the Chartered Institute of Building and
Member of the British Institute of Architectural Technologists
project
Proposed Replacement Glasshouses
Harrington Hall Nursery
Little Marsh Lane
Fleet
Spalding
Lincolnshire

client
Mr A Shire

drawing
Elevations
Block Plan
and Location Plan

date
April 2004

drawn by
Peter S Lithgow

job no
20/04

drawing no
08

SHDC
Planning & Development
11 MAY 2004
Ref: 609/04