# Lincolnshire County Council
# Deemed Planning Permission

Town and Country Planning Act 1990

Town and Country Planning General Regulations 1976

Date of Proposal 10 June 1992 Planning Reference No H.5/614/92

**Part 1 Planning Permission**

1. On 27 JUL 1992 the Lincolnshire County Council resolved, for the purposes of Regulation 4(5) of the Town and Country Planning General Regulations 1976, to carry out the following development

   namely, to change the use of land from agricultural to school playing field at Wood Lane County Primary School, Fleet.

2. Take notice that Planning Permission is thereby deemed to have been granted, on that date, by the Secretary of State for the Environment to carry out that development subject to the following condition.

**Part 2 Condition**

1. The development must be begun not later than the expiration of five years beginning with the date of this permission.

The reason for the condition is:-

1. Required to be imposed pursuant to Section 91 of the Town and Country Planning Act 1990.


Signed .....
Chief Executive
Lincolnshire County Council

Date -6 AUG 1992

NOTES:

1. This permission must be entered in the statutory register of planning decisions maintained by the District Council (as required by the Town and Country Planning General Regulations 1976). In addition the District Council is requested to make an entry in the Land Charges Register of any conditions attached to this permission.

2. This permission refers only to that required under the Town and Country Planning Acts and does not include any consent or approval under any other enactment, byelaw, order or regulation.

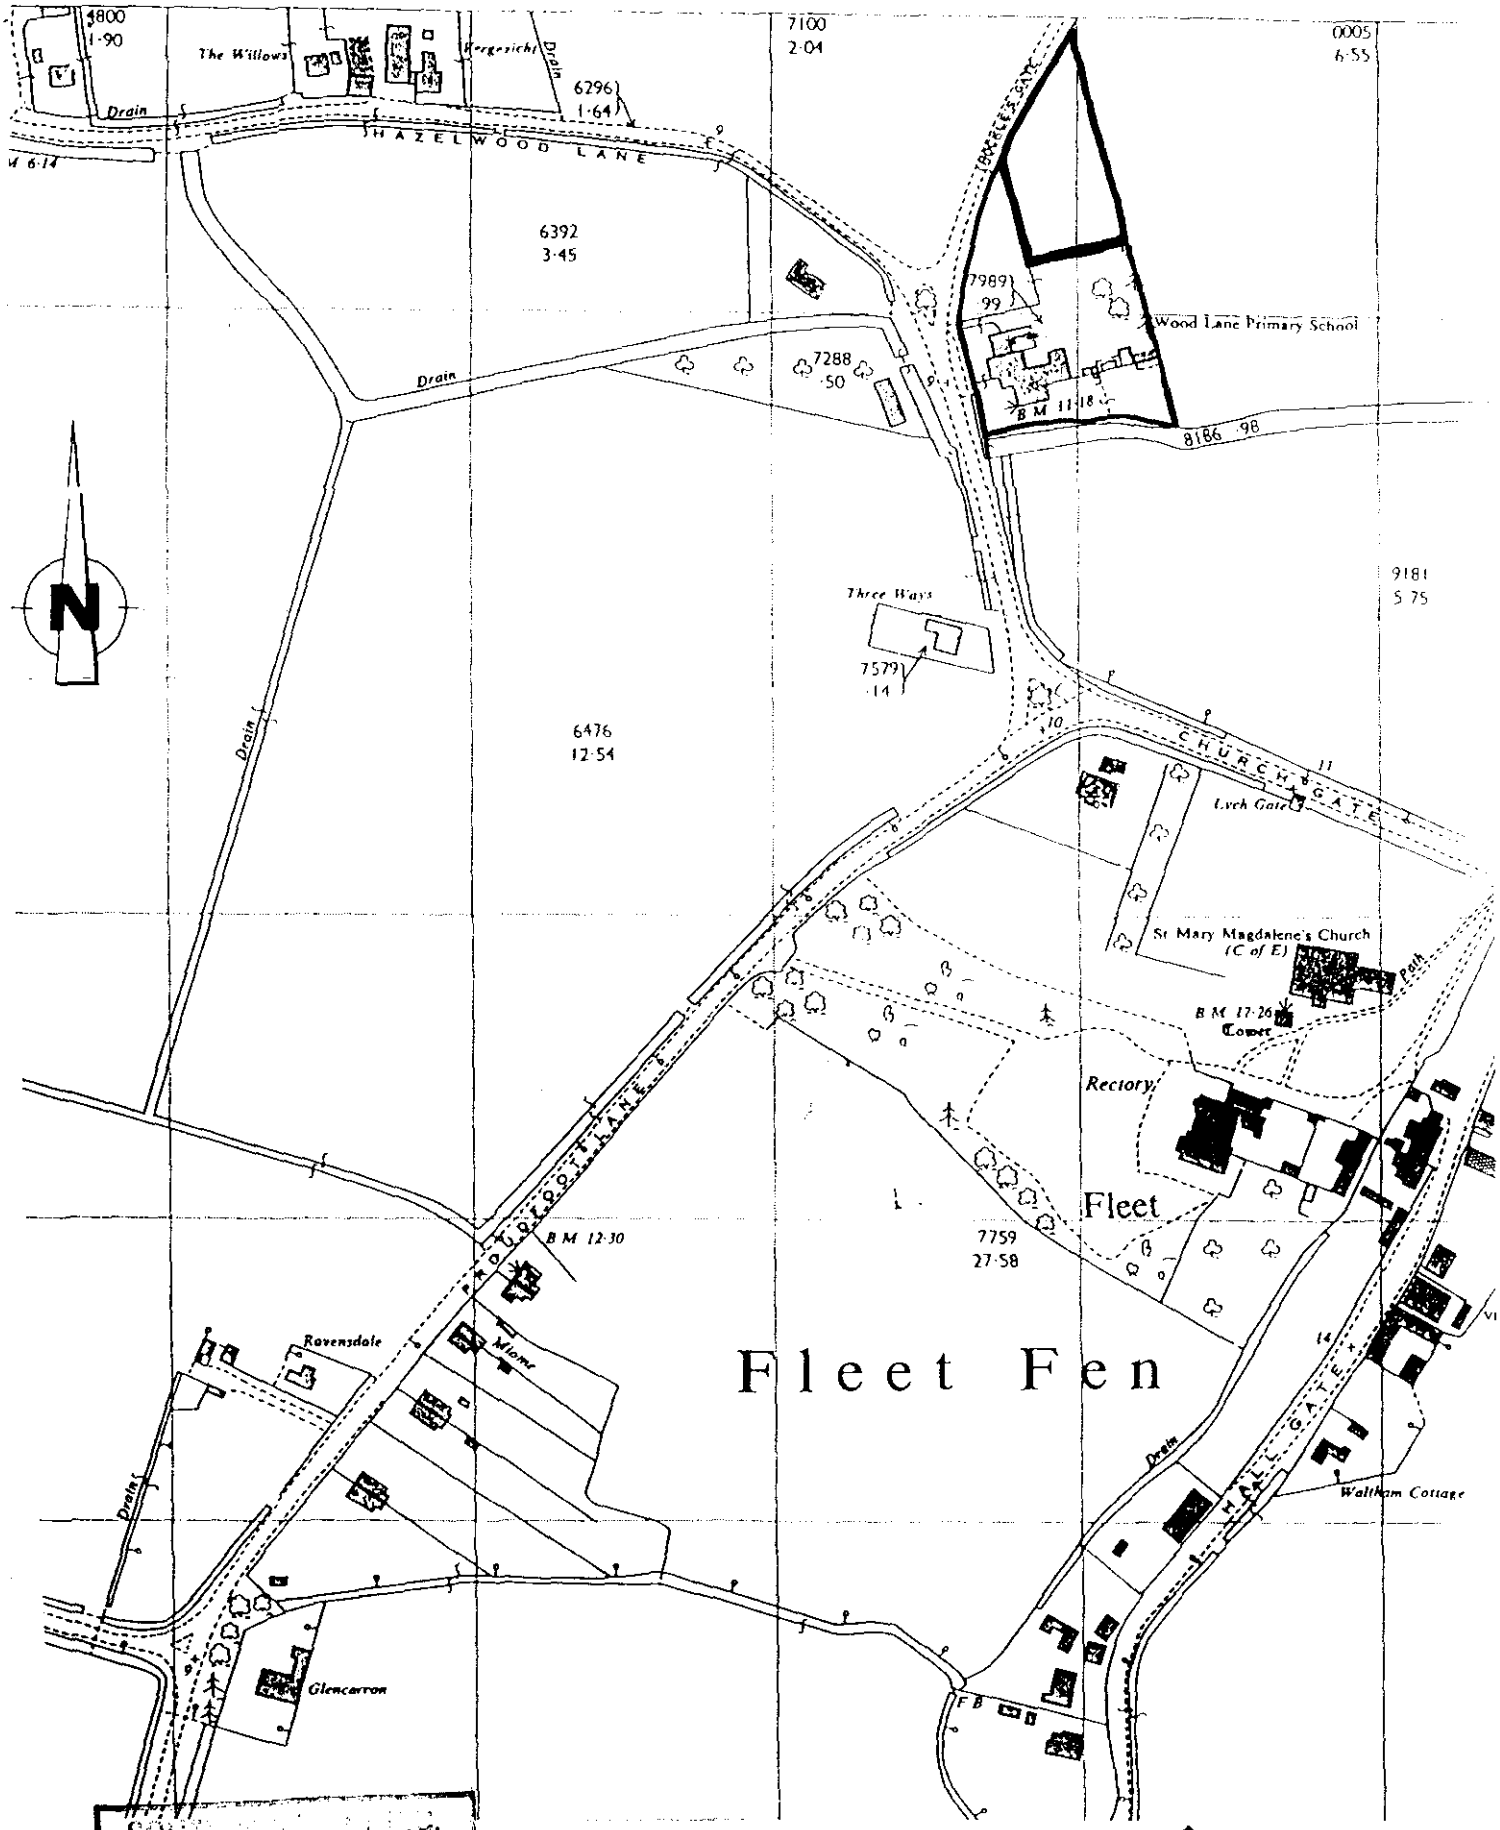


04 JUN 1992
REF. H05/0614/92

scale 1 : 2500
date 12.5.92
drawn

L&BC

V2162/TW/1

A Professional Consultancy of Lincolnshire County Council

22 MAY 1992
HIGHWAYS AND PLANNING

# APPLICATION ASSESSMENT

**N[illegible]s for Case Officer**

**Site Notes:** Accuracy | **Neighbours** | **Other**

**Boundaries** | **Site Features** Currently agricultural. Trees/fencing along S boundary. Former should be retained. Hawthorn hedging along road should also be retained

**Inspected by:** DMG
**date:** 26/6

**Case Officer Conclusions (issues)** DMG 6/7

Regarded as a "soft" use.
Could be converted back to agricultural.
No objection in policy grounds - therefore.

Beer 2/8

**Case Officer Recommendations (summary)** ~~GRANT~~ ~~REFUSE~~
**(details overleaf)**

No objection, subject to retention of existing trees and hedging

**Recommended approvals** –

Departure from policy — Yes .... No ...✓

Ward member request — Yes .... No ...✓

Recommend approval against material objection — Any objection received? No / If yes, is any obj. material? No ...✓ / Yes / No / Yes .... [Reason:

Other circumstances needing Committee decision — Yes .... Flagged by Senior Officer Signed ..... No ...✓

ALL OF ABOVE ✓

**Recommended refusals** –

Refusal on adopted policy grounds on first applic. — No .... Nil fees (not first Submission) / Other info. viz: Signed ..... Yes ....

ANY ONE OF ABOVE

**Committee report**
Sub-Committee:
SV recommended .....
Est/Ind. recommended.....

**Delegation confirmed by Senior Officer**
.....

**Recommendation/draft report produced**.....

FURTHER INFORMATION / CONSULTATIONS

APPLICATION REF:

DIRECTIONS

| | | Siting | Design | Ext App | Access | Lands |
|---|---|---|---|---|---|---|
| Art 7 (Outlines) RM Checklist: | Previous | | | | | |
| | Current | | | | | |
| | Required | | | | | |

Reg 4 Scale drawing ..... Highway S/W ..... Agric appraisal .....

[Indicate if other Regs] Precise details, for non-standard direction:

CONSULTATION/PUBLICITY REQUIRED DMG 18/1 22.9.16

Publicity : General Residents (Postal):
Departure
Setting of LB Viz

Residents (Delivery):

Consults : Dept of Transport
Env Health
Conservation consults : Local
Local & National
English Heritage LBC I, II*
Setting I, II*
Major CA

Consultant : Name
Order No:
Other :

---

REVALIDATION AFTER DIRECTION

Information satisfactory/unsatisfactory Signed .....

Further direction: Precise details

Amended description:

Reconsultations required -
Parish Council
Ward Members
Residents
Advertise
Other

New valid date ..... Re-Registered .....
Ack/Reception .....

# ADMIN RECORD SHEET

**INITIAL**

Submitted Fee £ NIL

Receipt Issued ..... No. .....

Date First Received 04 JUN 1992

**REGISTRATION**

REFERENCE H05/0614/92

Cross-Ref N/A

Date 5/6/92

**VALIDATION** Date 3.11/6/92

Type DEEM Earliest permission date (Cert B) .....

Site area ..... No. of dwellings ..... Floorspace .....

New build/site enlargement/redevelopment/change of use/extension/alteration

Earlier permission ref .....

| HM:- | Siting | Design | Ext app | Access | Lands |
|---|---|---|---|---|---|
| Previous | | | | | |
| Current | | | | | |

Description

---

Technical:- Certificate ☐ Accuracy ☐
Site plans ☐ Incomplete form ☐
Description ☐

S65 Advert required ☐ Expiry date .....

Fees:- Nil fee – previous app ☐ Ref .....
– type
Discounted fee ☐ Reason .....

Correct fee £ NIL Additional £ ..... Receipt no. .....

Refund £ ..... Issued .....

**CONSTRAINTS** Date 6.6.92

Index Sheets 190 OS Nos ..... Grid Ref S 338800 357850

Ward Ash Parish Ewhurst

Inside TBD NO Inside LP area NO

TR Rural ☒ C1 ☐
TR Bypass ☐ L3 ☒ Grade
Level crossing ☒ TPO ☐
Footpath ☐ Other:

Linked to site ..... Ref 613 Linked to property ..... Ref .....

Planning Records:
Earlier apps

B Reg Records:
Already submitted Ref .....
Requested .....

Inputs completed .....

SOUTH HOLLAND DISTRICT COUNCIL

Town and Country Planning Act 1990

## Observations of District Planning Authority

Reference: H05/0614/92 Received:16-JUN-92 Type:COUNTY COUNCIL

Name: Lincolnshire County Council
Highways and Planning
4th Floor, City Hall
Beaumont Fee
Lincoln LN1 1DN

Agent: Lincolnshire County Council
Highways and Planning
4th Floor, City Hall
Beaumont Fee
Lincoln LN1 1DN

Description: Change of use of land to school playing field

Location : Land adj. to Wood Lane County Primary School
Fleet Spalding Lincs

South Holland District Council has considered the proposal and has no objections, subject to any recommended conditions set out below:

Director of Planning and Building Control Services
08-JUL-92 H05/0614/92

This decision refers only to that required for the purposes of the Town and Country Planning Act and not for Building Regulations or any other legislation. See enclosed notes relating to rights of appeal.

**BRIAN SMITH** Dip TP MRTPI Director of Planning & Building Control Services

Planning & Building Control Department, Council Offices, Priory Road, Spalding, Lincolnshire. PE11 2XE (Tel: 0775 761161)

Town and Country Planning Act etc

## DRAFT DECISION

Reference: H05/0614/92 Received:16-JUN-92 Type:COUNTY COUNCIL

Name: Lincolnshire County Council
Highways and Planning
4th Floor, City Hall
Beaumont Fee
Lincoln LN1 1DN

Agent: Lincolnshire County Council
Highways and Planning
4th Floor, City Hall
Beaumont Fee
Lincoln LN1 1DN

Description: Change of use of land to school playing field

Location : Land adj. to Wood Lane County Primary School
Fleet Spalding Lincs

South Holland District Council hereby give notice
that permission has been granted/refused etc
on the following conditions/reasons:

Authorised to issue:

07-JUL-92 H05/0614/92 AD.....DC.....

**BRIAN SMITH** Dip TP MRTPI
Director of Planning & Building Control Services
Planning & Building Control Department,
Council Offices,
Priory Road, Spalding,
Lincolnshire. PE11 2XE

Telephone: (0775) 761161
Fax. (0775) 710772

SOUTH HOLLAND DISTRICT COUNCIL

Application no: H05/0614/92 Type: COUNTY COUNCIL

Applicant: Lincolnshire County Council
Tel: 0522 553130 (Mrs Cant)

Agent: Lincolnshire County Council
0522 553130 (Mrs Cant)

Description: Change of use of land to school playing field

Location: Land adj. to Wood Lane
County Primary School
Fleet
Spalding Lincs

---

Valid date: 16-JUN-92 Terminal date: 07-JUL-92
Target dates: Target Committee: 24-JUN-92
To case officer 21-JUN-92 Report deadline: 10-JUN-92
Inspected by 26-JUN-92
Extra contacts 01-JUL-92 Case Officer:
Report if not clear by 30-JUN-92 D M GEDNEY

---

DEVELOPMENT/CONSTRAINTS

Size:
Category: Change of use only
Listed building:
Conservation Area:

---

CONSULTATIONS CARRIED OUT

| | | Sent | Expiry |
|---|---|---|---|
| Cllr B A Paul | 0406 23100 | 17-JUN-92 | 01-JUL-92 |


L.C.C - Obs Direct & L.C.C Jacs 18/6/92.

---

SITE DETAILS

Grid ref: 538800 323950
OS Sheets: 190 Parcel:

# Anglian Water

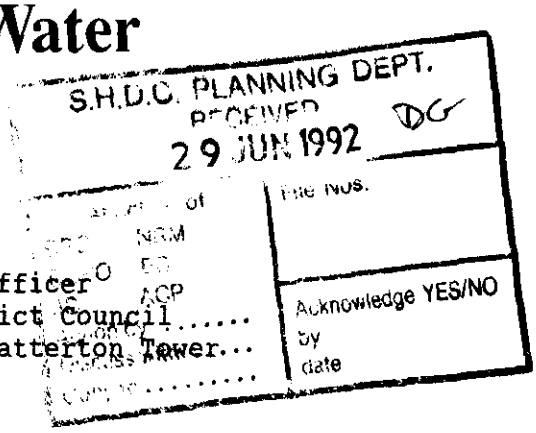


**Anglian Water Services Limited**

P.O. Box 62
Waterside House
Waterside North
Lincoln LN2 5HA

Telephone 0522 557000
Facsimile 0522 557022

District Planning Officer
South Holland District Council
Council Offices, Chatterton Tower
Winfrey Avenue
SPALDING Lincs
PE11 1DB

Our ref SH/920055

Your ref SMD/MS/92/JS

25-JUN-92

Dear Sir,

Proposal : CHANGE USE OF LAND ADJACENT TO WOOD LANE COUNTY PRIMARY, FLEET
Location : WOOD LANE COUNTY PRIMARY SCHOOL, FLEET
Applicant: LINCOLNSHIRE COUNTY COUNCIL

With regard to the above-mentioned Application, I would inform you that whilst Anglian Water have no objections to raise in principle to the proposals, I wish to make the following observations.

The foul drainage from this development can be accommodated in the existing public sewer.

There are no surface water sewerage facilities in the vicinity of the proposed development.

An alternative method of surface water disposal should therefore be considered.

The existing water distribution system is unable to supply the proposed development and off-site works may need to be undertaken at the expense of the developer.


The developer is advised to discuss the provision of a water supply and should contact the Northern Division's Sleaford Office at Westgate House, Westgate, Sleaford, Lincolnshire NG34 7RB.

The nature of the proposal necessitates that a water meter shall be installed at the applicant's expense. A further requirement is that storage equivalent to 24 hours' normal use be provided and, in this regard, the applicant's attention is drawn to the guidance contained in British Standard BS6700:1987.

Registered in England No 2366656
Registered Office:
Anglian House Ambury Road
Huntingdon Cambridgeshire PE18 6NZ

There is a water main either crossing or adjacent to the site of the proposed development therefore no part of any building shall be erected within 5 metres of the main and the developer must contact the Customer Services Manager to discuss the matter before work commences. This will ensure that no damage results to the water main.

Yours faithfully,

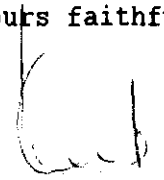

Les Outram
Principal Engineer
(Development Liaison)

# SOUTH HOLLAND
# Internal Drainage Board

Marsh Reeves,
Foxes Lowe Road,
Holbeach,
Spalding, Lincs.
PE12 7PA.

**Please contact:** Mr. Staines

**Tel: Holbeach (0406) 24933**
**Fax: (0406) 26501**

**Our Ref.** RS/PA-K/614/92/TB **Your Ref.** H05/614/92 (Mr Gregory) **Date** 15 June, 1992

Dear Sirs,

**WOOD LANE COUNTY PRIMARY SCHOOL**
**CHANGE OF USE OF LAND - FLEET, SPALDING**

As your Mr. Gregory will be aware from the recent telephone conversation with my assistant Mr. Staines, my Board have been informed of the above planning application lodged with the South Holland District Council.

I understand from the above mentioned telephone discussion that the intention is to utilise the land as playing field which I do not anticipate will affect my Board's interests.


A copy of this letter is being forwarded to the Director of Planning in order he is aware of my observations.

Yours faithfully,

J J Ebey

ENGINEER TO THE BOARD

F.A.O. D. Gregory Esq.,
Lincolnshire County Council,
Highways & Planning,
4th Floor,
City Hall,
Beaumont Fee,
Lincoln.
LN1 1DN

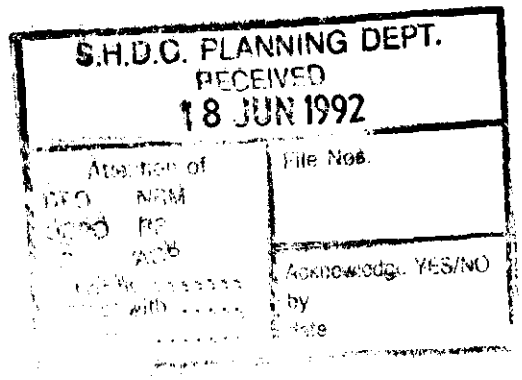

**Lincolnshire County Council**

Director of Highways and Planning
J Emmerson BSc MSc PhD CEng FICE

4th Floor
City Hall
Beaumont Fee
Lincoln
LN1 1DN

Telephone Lincoln 552222 STD 0522

My Ref: SMD/H5/92/JS

June 1992

614/92

Mrs J Ingrey
Clerk to Fleet Parish Council
10 West End
HOLBEACH
Spalding
Lincs
PE12 7LW

S.H.D.C. PLANNING DEPT.
RECEIVED
15 JUN 1992
DG
Attention of
DPO
DUPO
ACP
File Nos.
Acknowledge YES/NO
by

For further information contact
Mrs A Cant

Telephone Lincoln 553130

Dear Mrs Ingrey

TOWN AND COUNTRY PLANNING GENERAL REGULATIONS 1976
PROPOSAL BY LINCOLNSHIRE COUNTY COUNCIL FOR DEEMED PLANNING PERMISSION

TO CHANGE THE USE OF LAND ADJACENT TO WOOD LANE COUNTY PRIMARY SCHOOL
AT FLEET

The County Council propose to resolve, under Regulation 4 of the above Regulations, to authorise the carrying out of this development. A copy of the proposal is attached for your observations in accordance with Regulation 10.

I would appreciate your Councils observations as soon as possible, but in any case within 28 days of the date of this letter.

It may be of assistance if, when replying, you forward a copy of your Councils observations direct to the District Council.

Should you feel that you require an extension to the period of consultation for any reason, please do not hesitate to contact Mrs Cant at this office on Lincoln 553130.

Yours sincerely

Director of Highways and Planning

THE PARISH COUNCIL
FULLY SUPPORT THIS APPLICATION

A F. Hodgson
Chairman

12.6.92

Director of Highways and Planning
Lincolnshire County Council
City Hall
Beaumont Fee
Lincoln
LN1 1DN

OFFICE COPY

Dear Sir

TOWN AND COUNTRY PLANNING GENERAL REGULATIONS 1976
PROPOSAL BY LINCOLNSHIRE COUNTY COUNCIL FOR DEEMED PLANNING PERMISSION

TO CHANGE THE USE OF LAND ADJACENT TO WOOD LANE COUNTY PRIMARY SCHOOL AT FLEET

This resolution was placed in my Council's Statutory Register of Planning Applications on 16 JUNE 1992 and the number allocated to the proposal was H05/0614/92

In addition to the consultations and publicity which you have carried out (ticked in Column A), I consider that the following extra consultations and publicity are necessary (marked by a tick in Column B).

---

CONSULTATIONS

| | A | B | | A | B |
|---|---|---|---|---|---|
| Parish Council | [✓] | [ ] | Ministry of Defence | [ ] | [ ] |
| Regional Water Authority | [✓] | [ ] | Ministry of Agriculture | [ ] | [ ] |
| Drainage Board | [✓] | [ ] | | | |

---

PUBLICITY
TOWN AND COUNTRY PLANNING ACT 1990

| | A | B |
|---|---|---|
| s.65 Notices | [ ] | [ ] |
| s.67 Notices | [ ] | [ ] |
| Neighbouring Residents | [ ] | [ ] |

---

Yours faithfully

**Lincolnshire County Council**

Director of Highways and Planning
J Emmerson BSc MSc PhD CEng FICE

4th Floor
City Hall
Beaumont Fee
Lincoln
LN1 1DN

Telephone Lincoln 552222 STD 0522

For further information contact
Mrs A Cant

Telephone Lincoln 553130

My Ref: SMD/H5/614/92/JS

June 1992

Planning Officer
South Holland District Council
Council Offices
Priory Road
SPALDING
PE11 2XE

Dear Sir

TOWN AND COUNTRY PLANNING GENERAL REGULATIONS 1976
PROPOSAL BY LINCOLNSHIRE COUNTY COUNCIL FOR DEEMED PLANNING PERMISSION

TO CHANGE THE USE OF LAND ADJACENT TO WOOD LANE COUNTY PRIMARY SCHOOL TO SCHOOL PLAYING FIELD
AT FLEET

I refer to my previous letter dated 3 June regarding the above. That letter unfortunately was less than clear in explaining the change of use.

I now attach a new copy of the application which explains that the change of use is to a school playing field.

In view of the circumstances, I will extend the period for consultation responses to 3 July 1992.

Yours faithfully

pp Director of Highways and Planning

**Lincolnshire County Council**

Director of Highways and Planning
J Emmerson BSc MSc PhD CEng FICE

4th Floor
City Hall
Beaumont Fee
Lincoln
LN1 1DN

Telephone Lincoln 552222 STD 0522

For further information contact
Mrs A Cant

Telephone Lincoln 553130

My Ref: SMD/H5/92/JS

June 1992

Planning Officer
South Holland District Council
Council Offices
Priory Road
SPALDING
PE11 2XE

Dear Sir

TOWN AND COUNTRY PLANNING GENERAL REGULATIONS 1976
PROPOSAL BY LINCOLNSHIRE COUNTY COUNCIL FOR DEEMED PLANNING PERMISSION

TO CHANGE THE USE OF LAND ADJACENT TO WOOD LANE COUNTY PRIMARY SCHOOL
AT FLEET

The County Council propose to resolve, under Regulation 4 of the above Regulations, to authorise the carrying out of this development. A copy of the proposal is attached for your observations in accordance with Regulation 10.

I would appreciate your Councils observations as soon as possible, but in any case within 28 days of the date of this letter.

Please enter on the attached Form LCP 9 the number which you allocate to this proposal in your Council's Statutory Register of Planning Applications. Please add the date on which the proposal was placed in the Register and send the form to me by return of post.

I have today carried out consultations and arranged publicity as indicated on the Form LCP 9. If, in your opinion, any extra consultation or publicity is necessary, please mark in the appropriate box marked B.

Should you feel that you require an extension to the period of consultation for any reason, please do not hesitate to contact Mrs Cant at this office on Lincoln 553130.

Yours faithfully

Director of Highways and Planning

04 JUN 1992
H05/0614/92

# Lincolnshire County Council
# Proposal for Deemed Planning Permission

LCP.7

Town and Country Planning Act 1990

Town and Country Planning General Regulations 1976

*Five unsigned and undated but otherwise completed copies of this form and plans should be sent to the County Solicitor*

| | *For official use only* |
|---|---|
| Planning Ref. No. | H05/0614/92 |
| Date received | 16 JUN 1992 |
| Grid reference | |

● 1. I hereby give notice to the Lincolnshire County Council that I propose, for the purposes of Regulation 4 of the Town and Country Planning General Regulations 1976, to seek planning permission to carry out the following development (in accordance with such plans, showing details of the operations concerned, as are specified herein)

namely, to Change the use of land adjacent to Wood Lane County Primary School to school playing field

at Fleet

Drg Nos V2162/TW/1

OFFICE COPY

*or* ● 1. I hereby give notice to the Lincolnshire County Council that I propose, for the purposes of Regulation 5 of the Town and Country Planning General Regulations 1976, to seek planning permission for the carrying out of the following development

★ in accordance with such plans, showing details of the operations concerned, as are specified herein

*or* ★ on the basis that the details of the operations are to be reserved for the approval of the local planning authority in the event of planning permission being obtained

namely, to .....

.....

at .....

Drg Nos .....

**2. Particulars of the proposal**

(a) Council's interest, e.g. owner, tenant, prospective purchaser. PROSPECTIVE PURCHASE

(b) State whether Council owns or controls any adjoining land and, if so, give its location and identify the land on a plan. YES - ADJACENT PRIMARY SCHOOL

(c) State whether this proposal is for renewal of a temporary permission previously deemed to have been granted. If yes, state date and number of the permission. ~~Yes~~/No

Date .....

Number .....

● *Complete as appropriate*

★ *Delete as appropriate*

This proposal must be entered in the statutory register of planning applications maintained by the District Council (as required by the Town and Country Planning General Regulations 1976)

| | | | State Yes or No |
|---|---|---|---|
| (d) State whether the proposal involves:- | | | |
| (i) Construction of a new *access to a highway* | | vehicular | No |
| | | pedestrian | No |
| (ii) Alteration, including change of use, of an existing access to a highway | | vehicular | No |
| | | pedestrian | No |
| (e) State whether the proposal involves:- | | | |
| (i) New building(s) | | | No |
| (ii) Alteration or extension | | | No |
| (iii) Change of use | | | Yes |
| (f) Size of any new structure:- | | | |
| (a) height | | | |
| (b) length | | | N/A |
| (c) width | | | |
| (g) Type and colour of materials for facing external walls | | | N/A |
| (h) Type and colour of roofing materials | | | N/A |
| (i) What provision exists or is proposed for parking vehicles on the site? | | | Operational vehicles |
| (indicate also on the submitted plans) | | | Non-operational vehicles N/A |
| (j) If school development, state:- | | | |
| (i) *the number of teachers, pupils and other staff* | | | |
| (ii) the number and size of school buses calling | | | N/A |
| (iii) whether joint use is planned | | | |

**3. Particulars of Present and Previous Use of Buildings or Land**

| State | |
|---|---|
| (i) Present use of buildings/land | Agriculture |
| (ii) If vacant, the last previous use including the date when the use was discontinued | |

| **4. Additional information** | State Yes or No | |
|---|---|---|
| (a) Is the proposal for industrial, office, warehousing, storage or shopping purposes? | No | If yes, further particulars may be requested. |
| (b) Is the proposal in connection with agriculture? | No | If yes, give full information on separate sheet. |
| (c) Does the proposal affect a listed building? | No | |
| (d) Does the proposed development involve the felling of any trees? | No | If yes, indicate their positions on plan. |
| (e) Does the proposal affect a land drain? | No | If yes, indicate position(s) on plan. |
| (f) (i) *How will surface water be disposed of?* | | |
| (ii) How will foul sewage be dealt with? | To existing systems | |

**5.**

*Signed* .....

*Date* 10th June 1992

*Designated Officer, Lincolnshire County Council*

# Lincolnshire County Council
# Proposal for Deemed Planning Permission

LCP.7

Town and Country Planning Act 1990

Town and Country Planning General Regulations 1976

*Five unsigned and undated but otherwise completed copies of this form and plans should be sent to the County Solicitor*

| | |
|---|---|
| Planning Ref. No. | *For official use only* H05/0614/92 |
| Date received | |
| Grid reference | |

● 1. I hereby give notice to the Lincolnshire County Council that I propose, for the purposes of Regulation 4 of the Town and Country Planning General Regulations 1976, to seek planning permission to carry out the following development (in accordance with such plans, showing details of the operations concerned, as are specified herein)

namely, to Change the use of land adjacent to Wood Lane County Primary School

at Fleet

Drg Nos V2162/TW/1

*or* ● 1. I hereby give notice to the Lincolnshire County Council that I propose, for the purposes of Regulation 5 of the Town and Country Planning General Regulations 1976, to seek planning permission for the carrying out of the following development

★ in accordance with such plans, showing details of the operations concerned, as are specified herein

*or* ★ on the basis that the details of the operations are to be reserved for the approval of the local planning authority in the event of planning permission being obtained

namely, to .....

.....

at .....

Drg Nos .....

**2. Particulars of the proposal**

(a) Council's interest, e.g. owner, tenant, prospective purchaser. PROSPECTIVE PURCHASE

(b) State whether Council owns or controls any adjoining land and, if so, give its location and identify the land on a plan. YES - ADJACENT PRIMARY SCHOOL

(c) State whether this proposal is for renewal of a temporary permission previously deemed to have been granted. If yes, state date and number of the permission. ~~Yes~~/No

Date .....

Number .....

● *Complete as appropriate*

★ *Delete as appropriate*

This proposal must be entered in the statutory register of planning applications maintained by the District Council (as required by the Town and Country Planning General Regulations 1976)

22 MAY 1992

HIGHWAYS AND PLANNING

| | | | State Yes or No |
|---|---|---|---|
| (d) State whether the proposal involves:- | | | |
| | (i) Construction of a new access to a highway | vehicular | No |
| | | pedestrian | No |
| | (ii) Alteration, including change of use, of an existing access to a highway | vehicular | No |
| | | pedestrian | No |
| (e) State whether the proposal involves:- | | | |
| | (i) New building(s) | | No |
| | (ii) Alteration or extension | | No |
| | (iii) Change of use | | Yes |
| (f) Size of any new structure:- | | | |
| | (a) height | | |
| | (b) length | | N/A |
| | (c) width | | |
| (g) Type and colour of materials for facing external walls | | | N/A |
| (h) Type and colour of roofing materials | | | N/A |
| (i) What provision exists or is proposed for parking vehicles on the site? | | | Operational vehicles |
| (indicate also on the submitted plans) | | | Non-operational vehicles N/A |
| (j) If school development, state:- | | | |
| | (i) the number of teachers, pupils and other staff | | |
| | (ii) the number and size of school buses calling | | N/A |
| | (iii) whether joint use is planned | | |

**3. Particulars of Present and Previous Use of Buildings or Land**

State

(i) Present use of buildings/land: Agriculture

(ii) If vacant, the last previous use including the date when the use was discontinued:

| **4. Additional information** | State Yes or No | |
|---|---|---|
| (a) Is the proposal for industrial, office, warehousing, storage or shopping purposes? | No | If yes, further particulars may be requested. |
| (b) Is the proposal in connection with agriculture? | No | If yes, give full information on separate sheet. |
| (c) Does the proposal affect a listed building? | No | |
| (d) Does the proposed development involve the felling of any trees? | No | If yes, indicate their positions on plan. |
| (e) Does the proposal affect a land drain? | No | If yes, indicate position(s) on plan. |
| (f) (i) How will surface water be disposed of? (ii) How will foul sewage be dealt with? | To existing systems | |

5.

*Signed* [signature]

*Date* 15 May 1992

*Designated Officer, Lincolnshire County Council*