
©Design Copyright reserved. Written consent must be obtained before
Do not scale from this drawing, use dimensioned figures only. Contra
checking site dimensions. Any discrepancy must be reported immedia

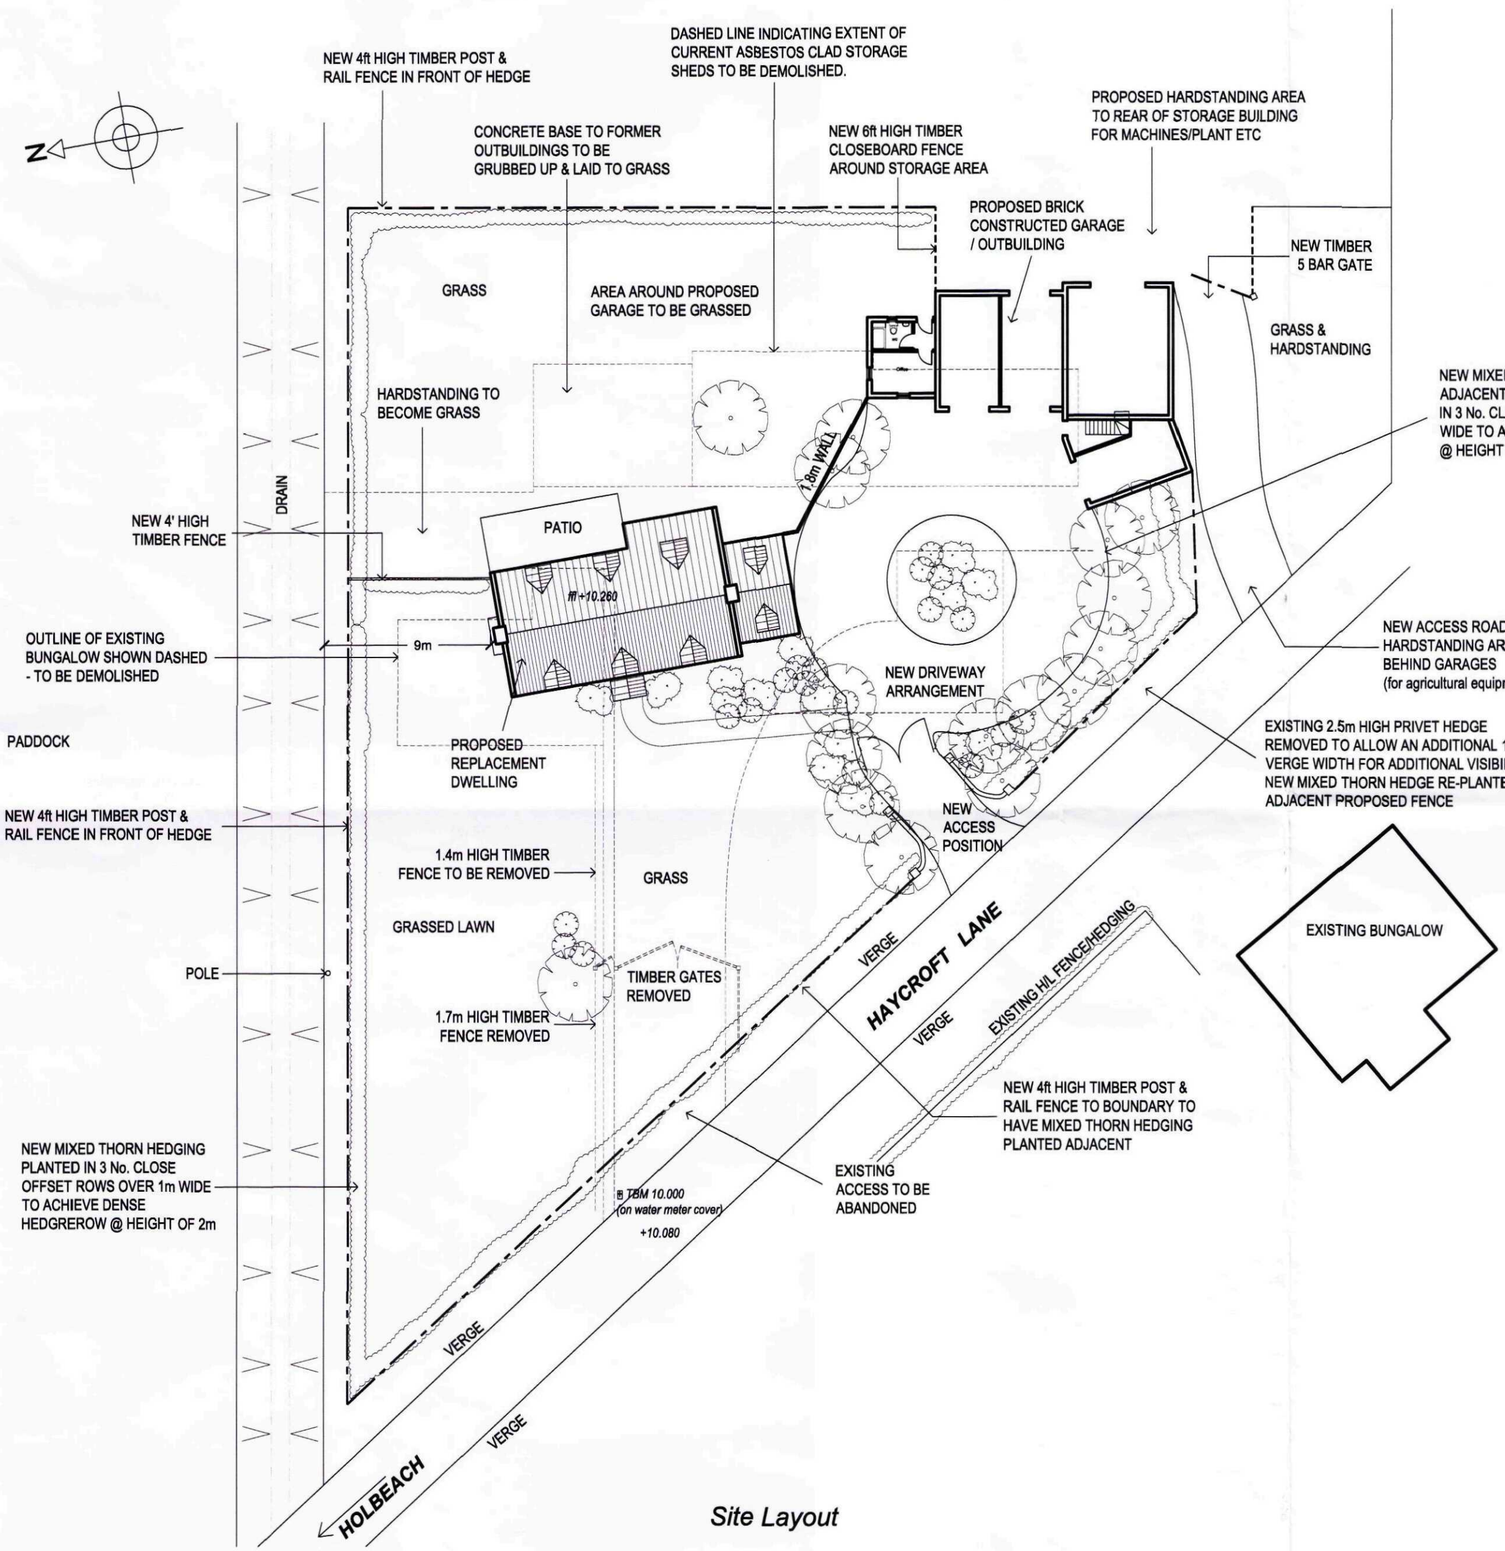

Site Layout



Location Plan

Ref: 0630-11
18 NOV 2011
Planning & Development
SHDC

AMENDED PLAN
Ref. A1

Rev.	
A	Access position amended to move further away bungalow opposite and address neighbours co

1:2

Project
Proposed Replacement Dwelling,
To replace 'Seajoy'
Haycroft Lane
Fleet, Holbeach
Lincs

Title
Proposed Site Layout & Location Plan

A2