
©Design Copyright reserved. Written consent must be obtained before copying or reproducing this drawing. Contractors must check all dimensions on site before work commences and are responsible for taking and checking site dimensions. Any discrepancy must be reported immediately.

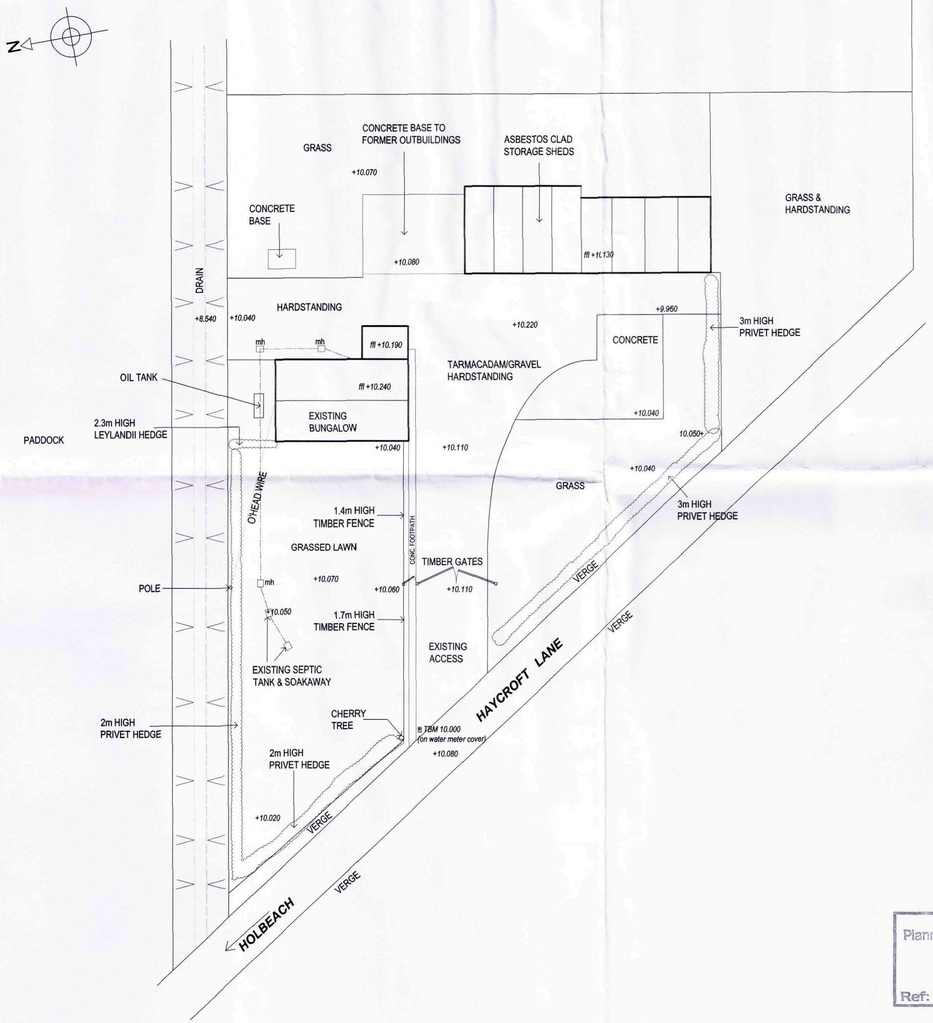

SHDC
Planning & Development
15 AUG 2011
Ref: 0630-11

Rev.		Date

Scale 1:250 @ A2

Date Sept 2010

Project
Proposed Replacement Dwelling,
To replace 'Seajoy'
Haycroft Lane
Fleet, Holbeach
Lincs

Drawing No. P001/10

Revision

Title
Site Survey inc. levels

A2