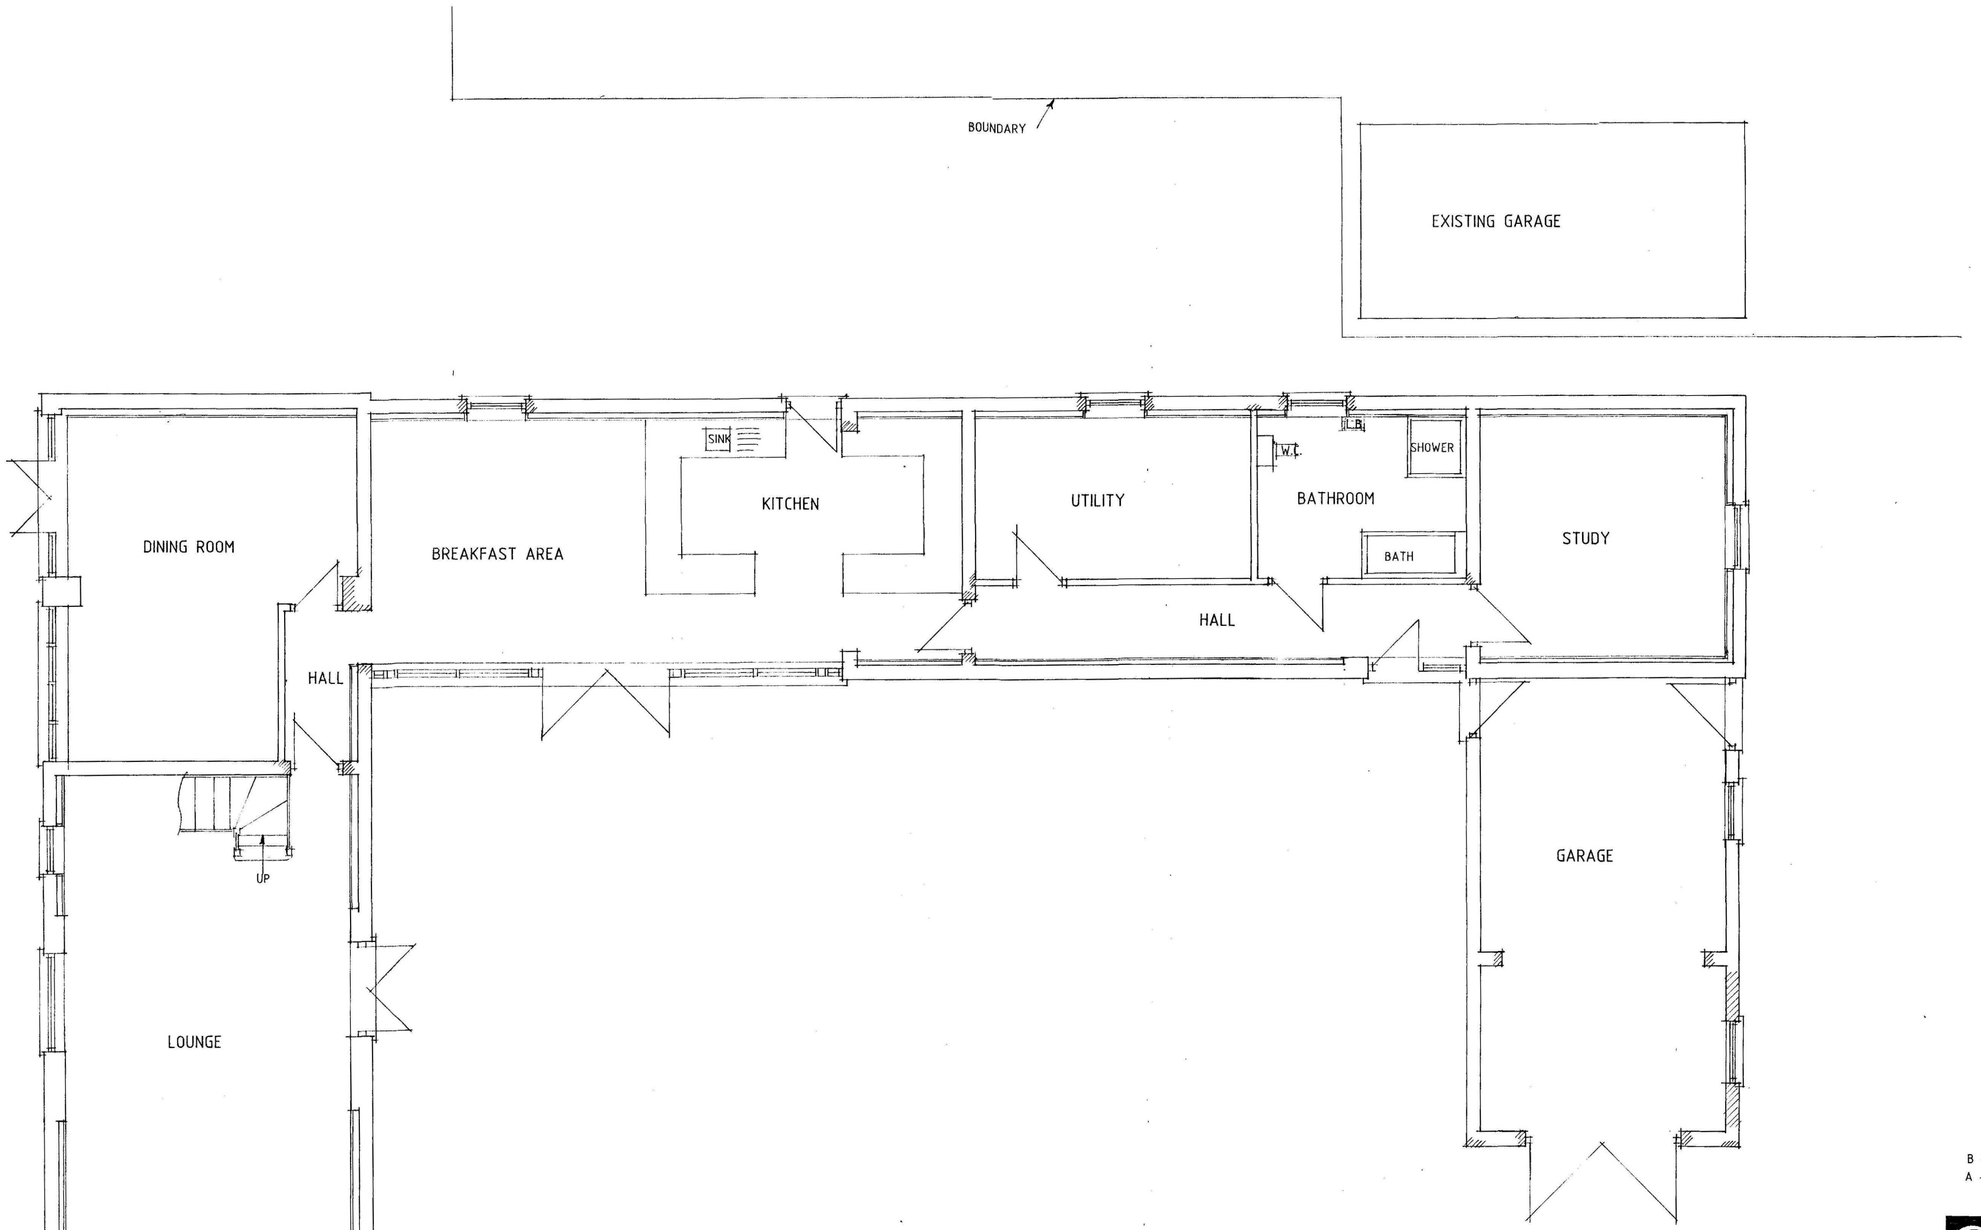


GROUND FLOOR PLAN

B - DESIGNALTS - 11.6.15
A - DESIGN ALTS - 28.5.15

Status DESIGN
CONSULTANTS IN ARCHITECTURE & PLANNING

PROPOSED CONVERSION OF BARN TO DWELLING AT PRIMROSE FARM, MAISEDYKE LANE, FLEET FOR

MRS. S. SMITH.

PLAN AS PROPOSED

1:50	SD15-019/4
MAY-15	B.GILHAM.

2 Edinburgh Walk, Holbeach,
Spalding, Lincs. PE12 7AP
Tel: 01406 424363 Fax: 01406 490702