
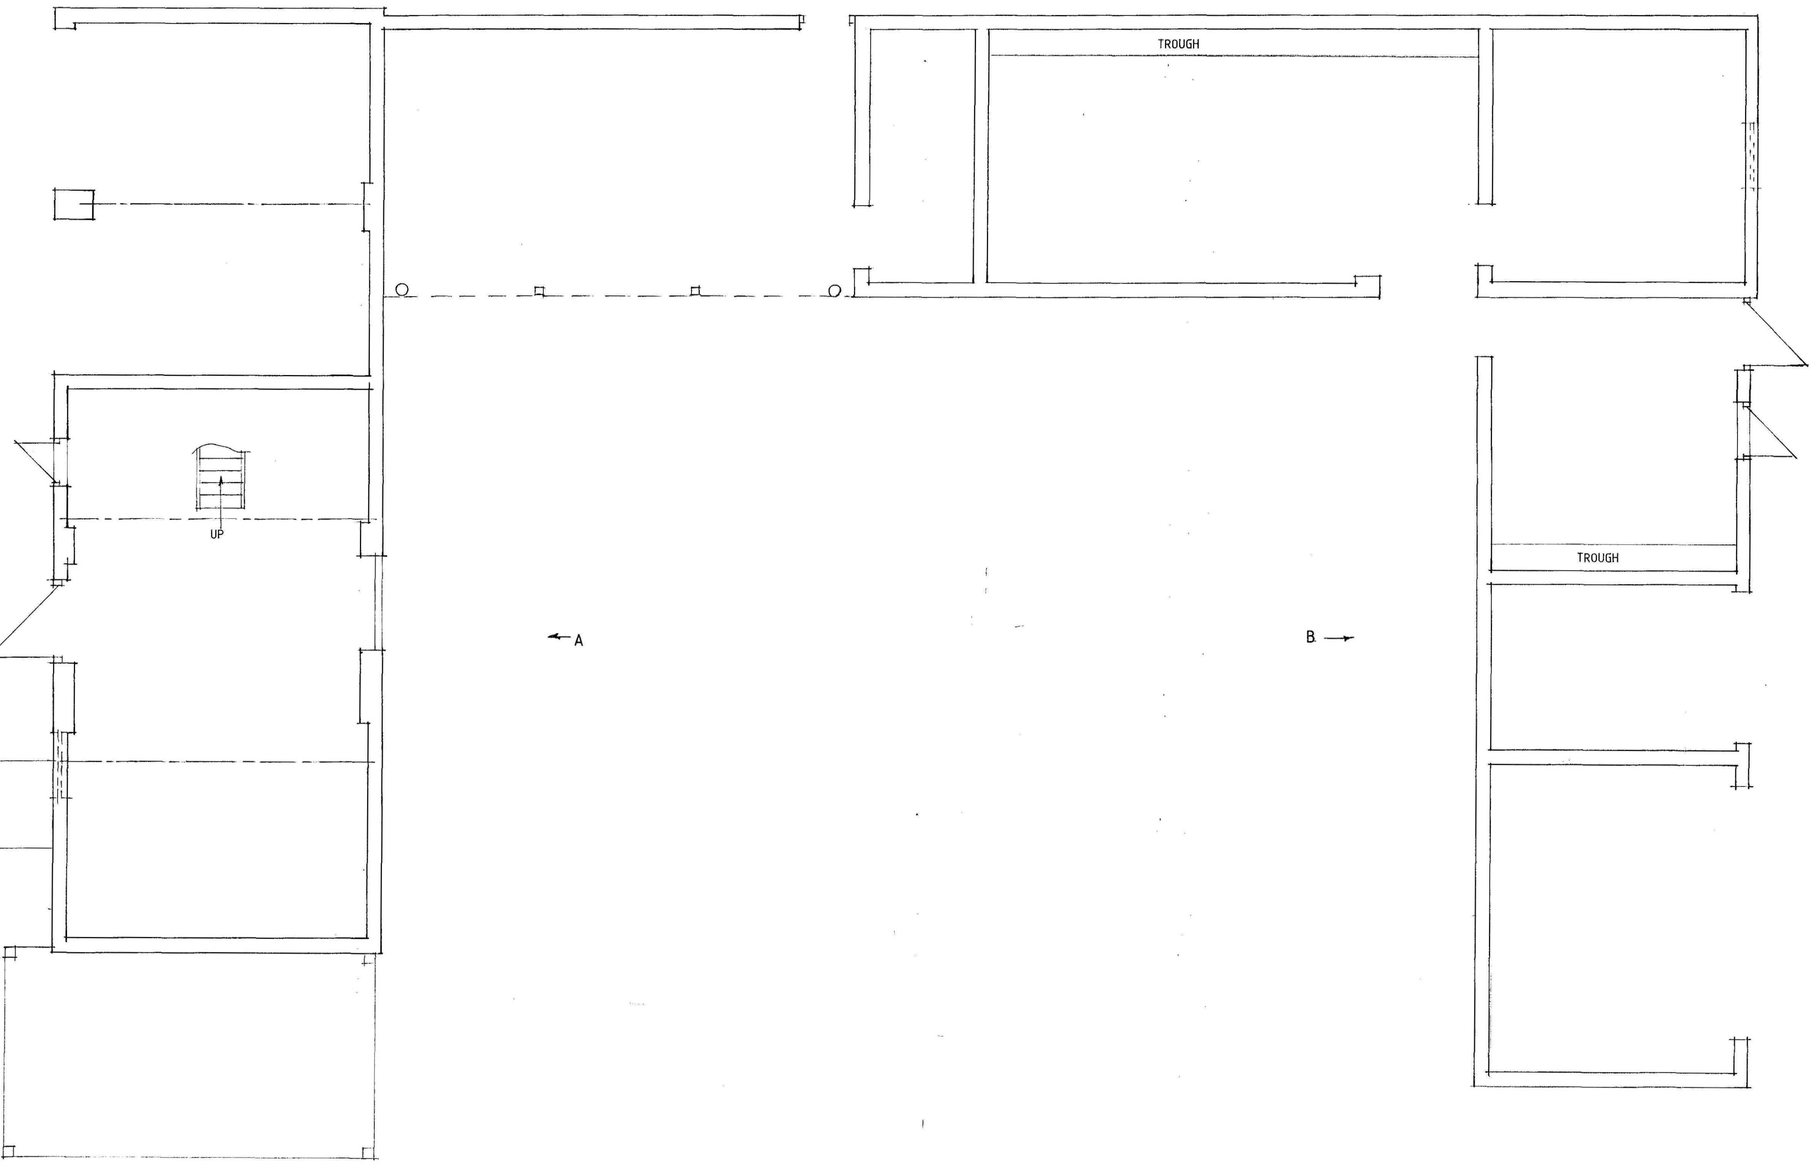


GROUND FLOOR PLAN

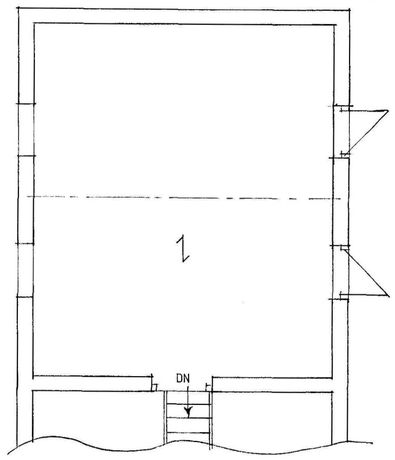

FIRST FLOOR PLAN

Status DESIGN
CONSULTANTS IN ARCHITECTURE & PLANNING

PROPOSED CONVERSION OF BARN TO DWELLING AT PRIMROSE FARM, MAISEDYKE LANE, FLEET FOR

MRS. S. SMITH.

PLAN AS EXISTING

1:50	SD15-019/1
MAY-15	B.GILHAM.

2 Edinburgh Walk, Holbeach,
Spalding, Lincs. PE12 7AP
Tel: 01406 424343 Fax: 01406 490702