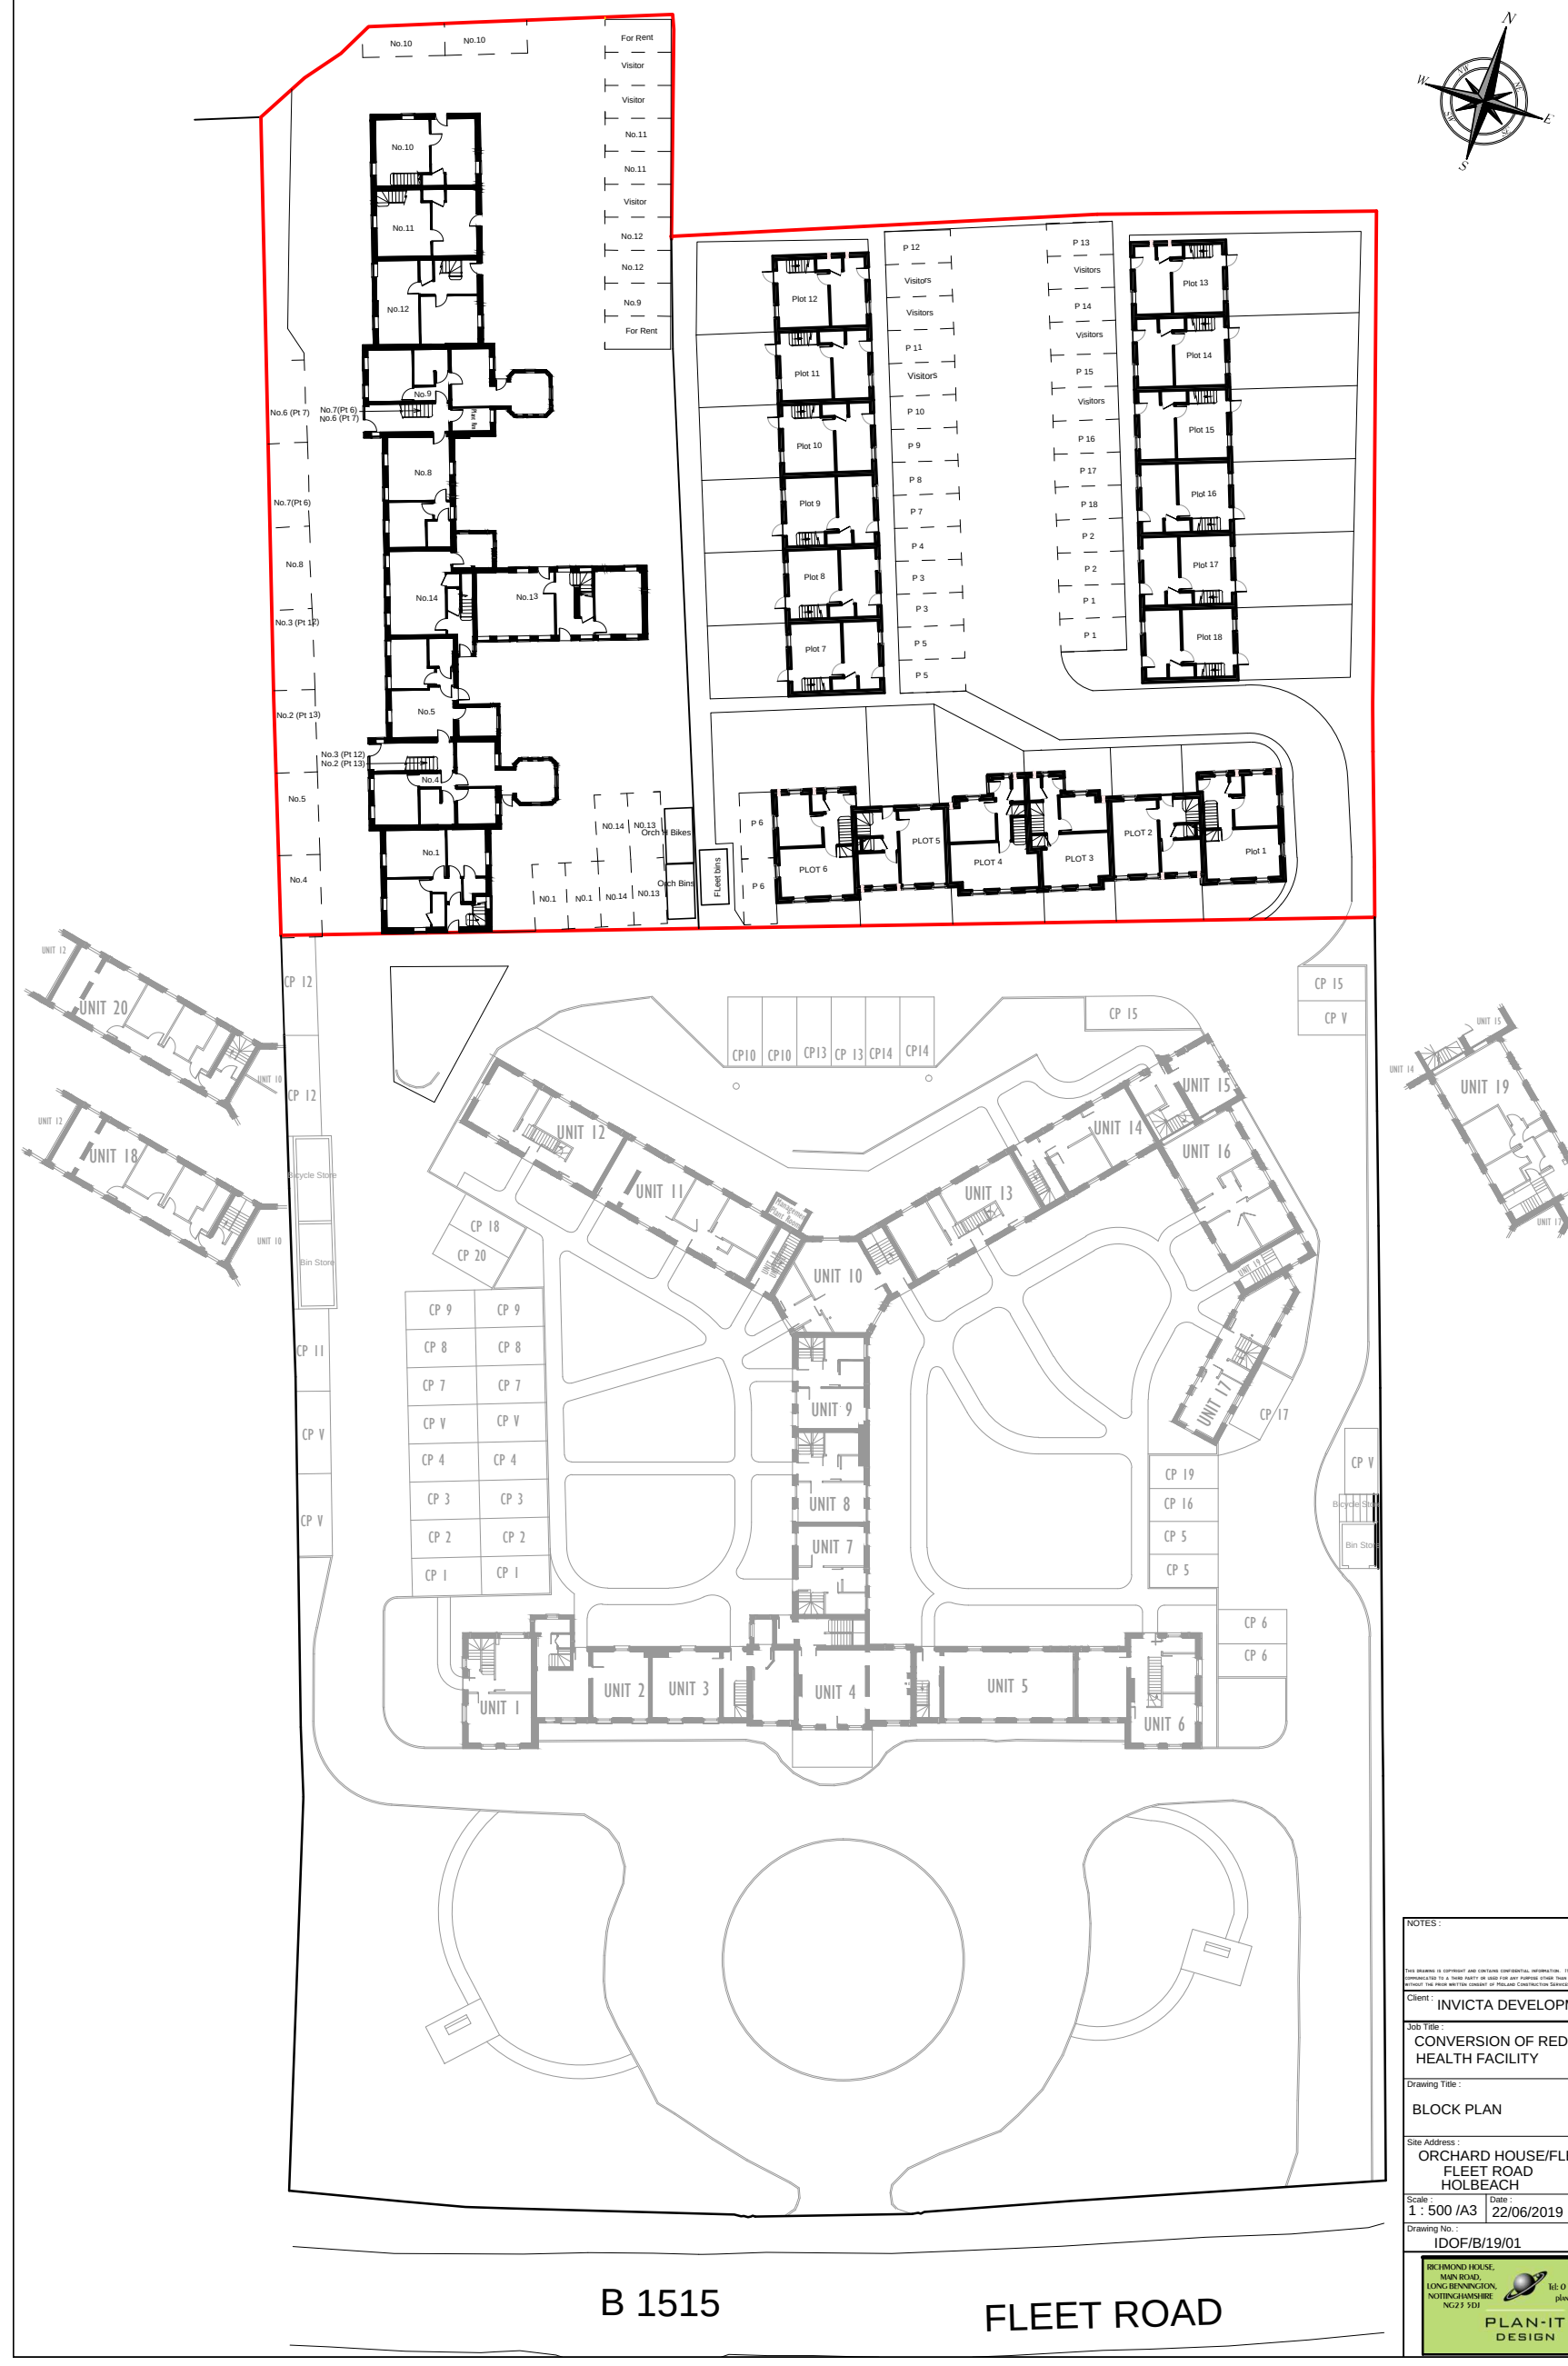


NOTES :

THIS DRAWING IS COPYRIGHT AND CONTAINS CONFIDENTIAL INFORMATION. IT MAY NOT BE REPRODUCED OR COMMUNICATED TO A THIRD PARTY OR USED FOR ANY PURPOSE OTHER THAN THAT WHICH IT IS SUPPLIED WITHOUT THE PRIOR WRITTEN CONSENT OF MIDLAND CONSTRUCTION SERVICES.

Client : INVICTA DEVELOPMENTS LTD

Job Title : CONVERSION OF REDUNDANT HEALTH FACILITY

Drawing Title : BLOCK PLAN

Site Address : ORCHARD HOUSE/FLEET MEWS FLEET ROAD HOLBEACH

Scale :	Date :	Drawn By :
1 : 500 /A3	22/06/2019	SRW

Drawing No. : IDOF/B/19/01

Revision :

RICHMOND HOUSE, MAIN ROAD, LONG BENNINGTON, NOTTINGHAMSHIRE NG23 5DJ
Tel: 01400283166
plandesign.co.uk
PLAN-IT DESIGN