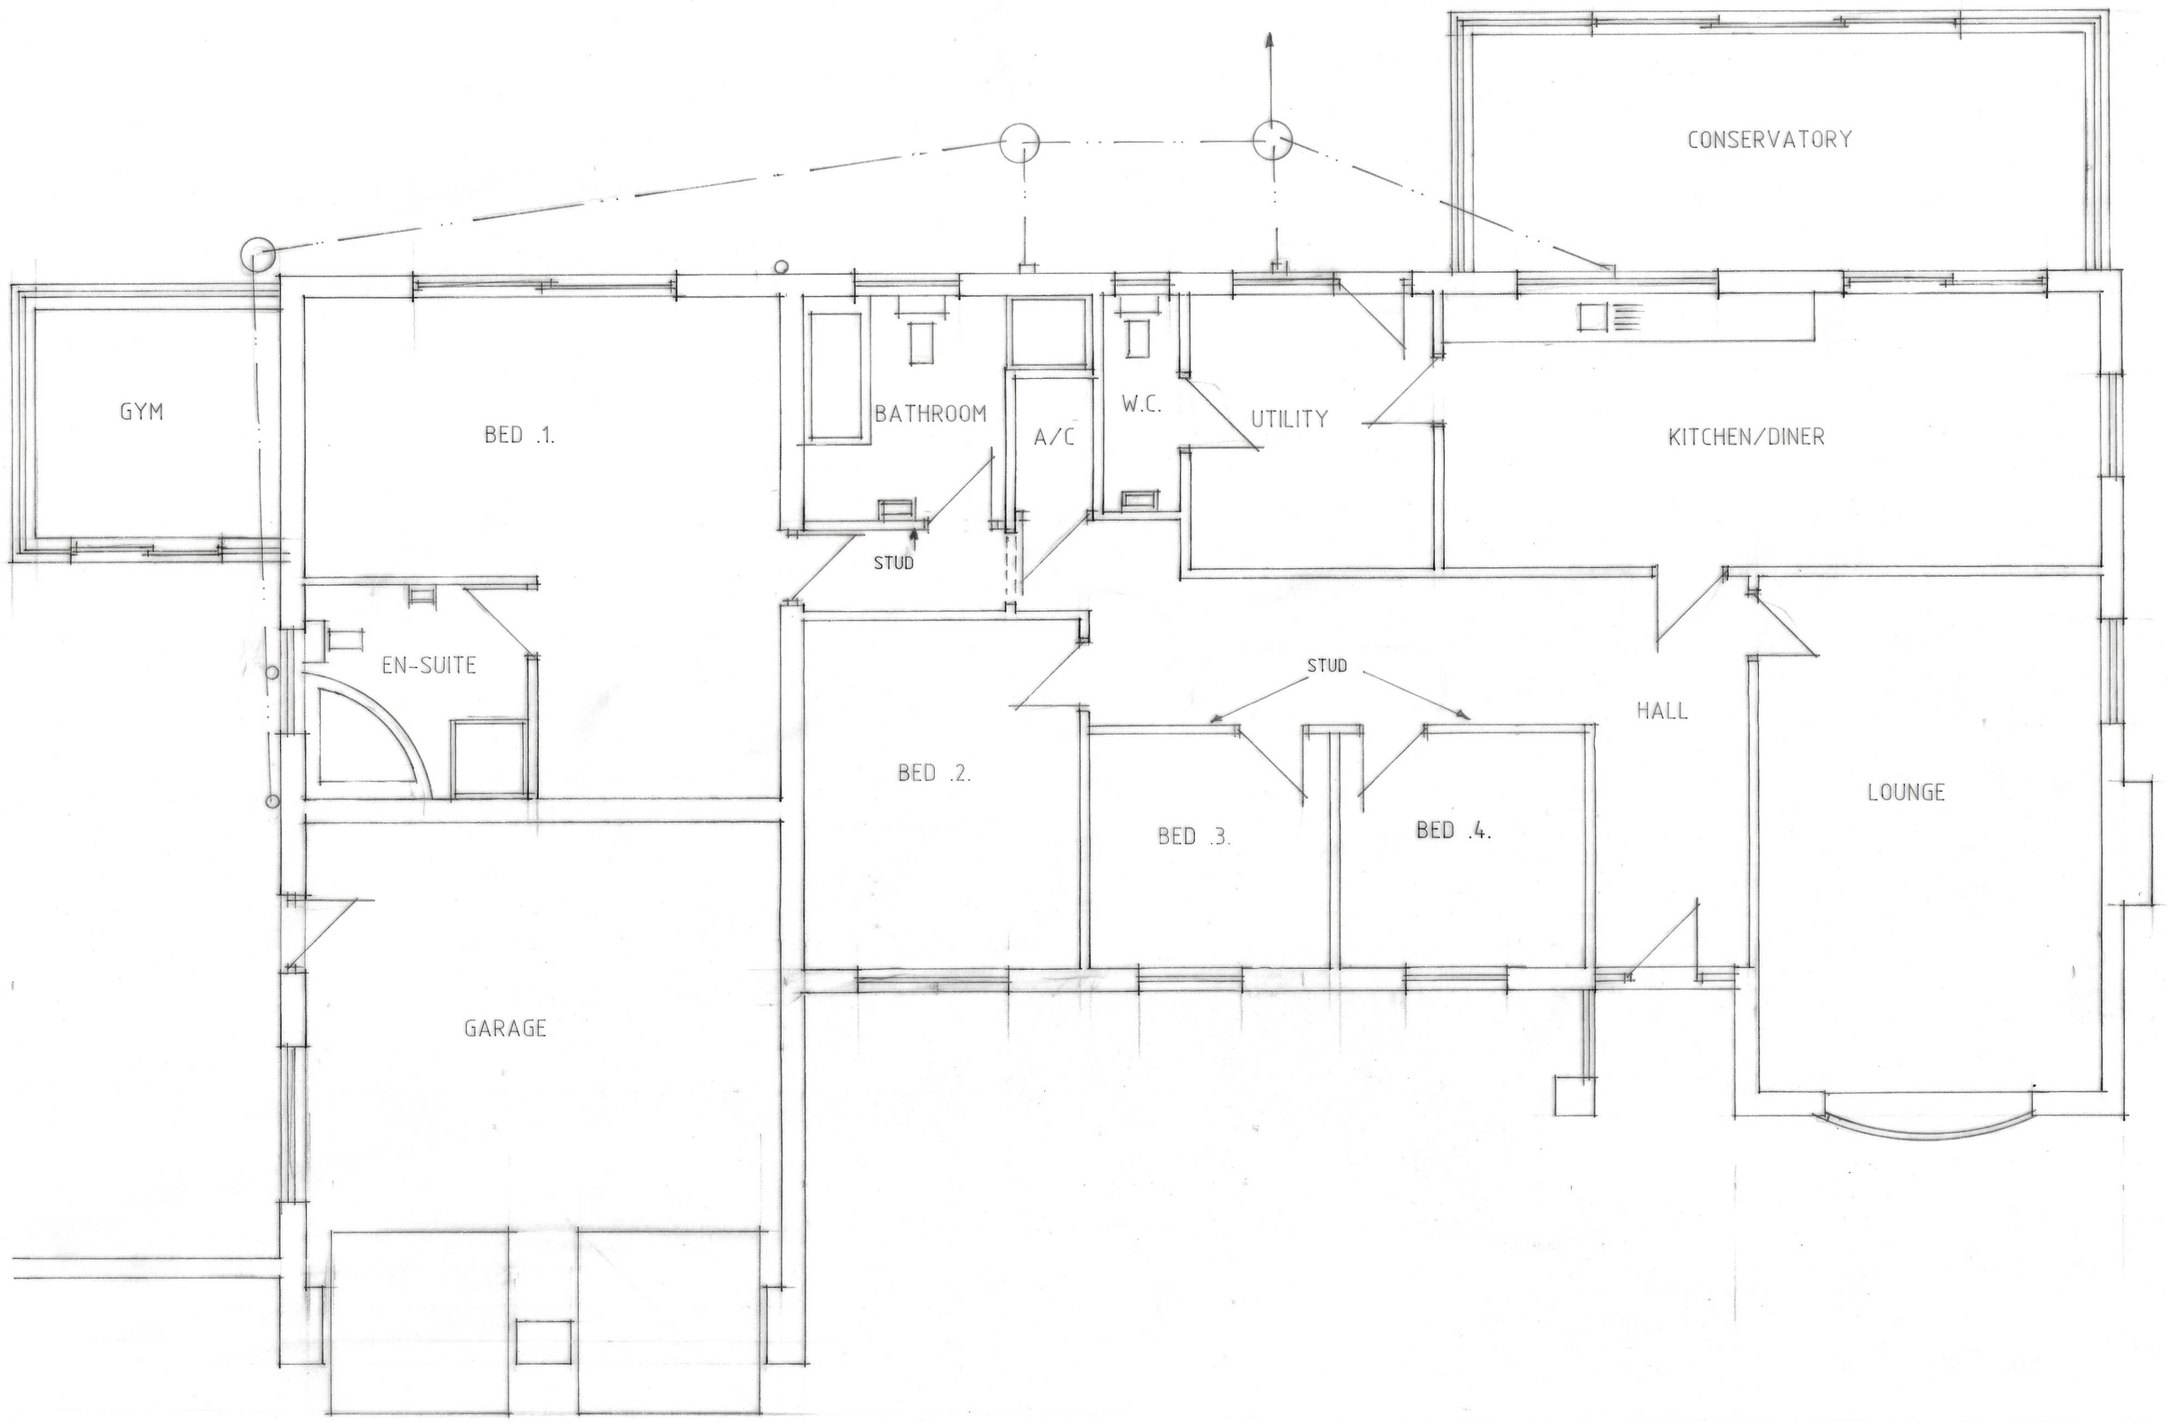


FLOOR PLAN

Status DESIGN
CONSULTANTS IN ARCHITECTURE & PLANNING

PROPOSED CONVERSION OF BUNGALOW TO HOUSE AT TORRINGTON LODGE, TORRINGTON LANE, FLEET
FOR
MR. J. STEWARD

FLOOR PLAN AS EXISTING

1:100 1:50 | SD24-012/1
MAY-24 | B.GILHAM

2 Edinburgh Walk, Holbeach, Spalding, Lincs. PE12 7AP
Tel: 01406 424343 Fax: 01406 490702