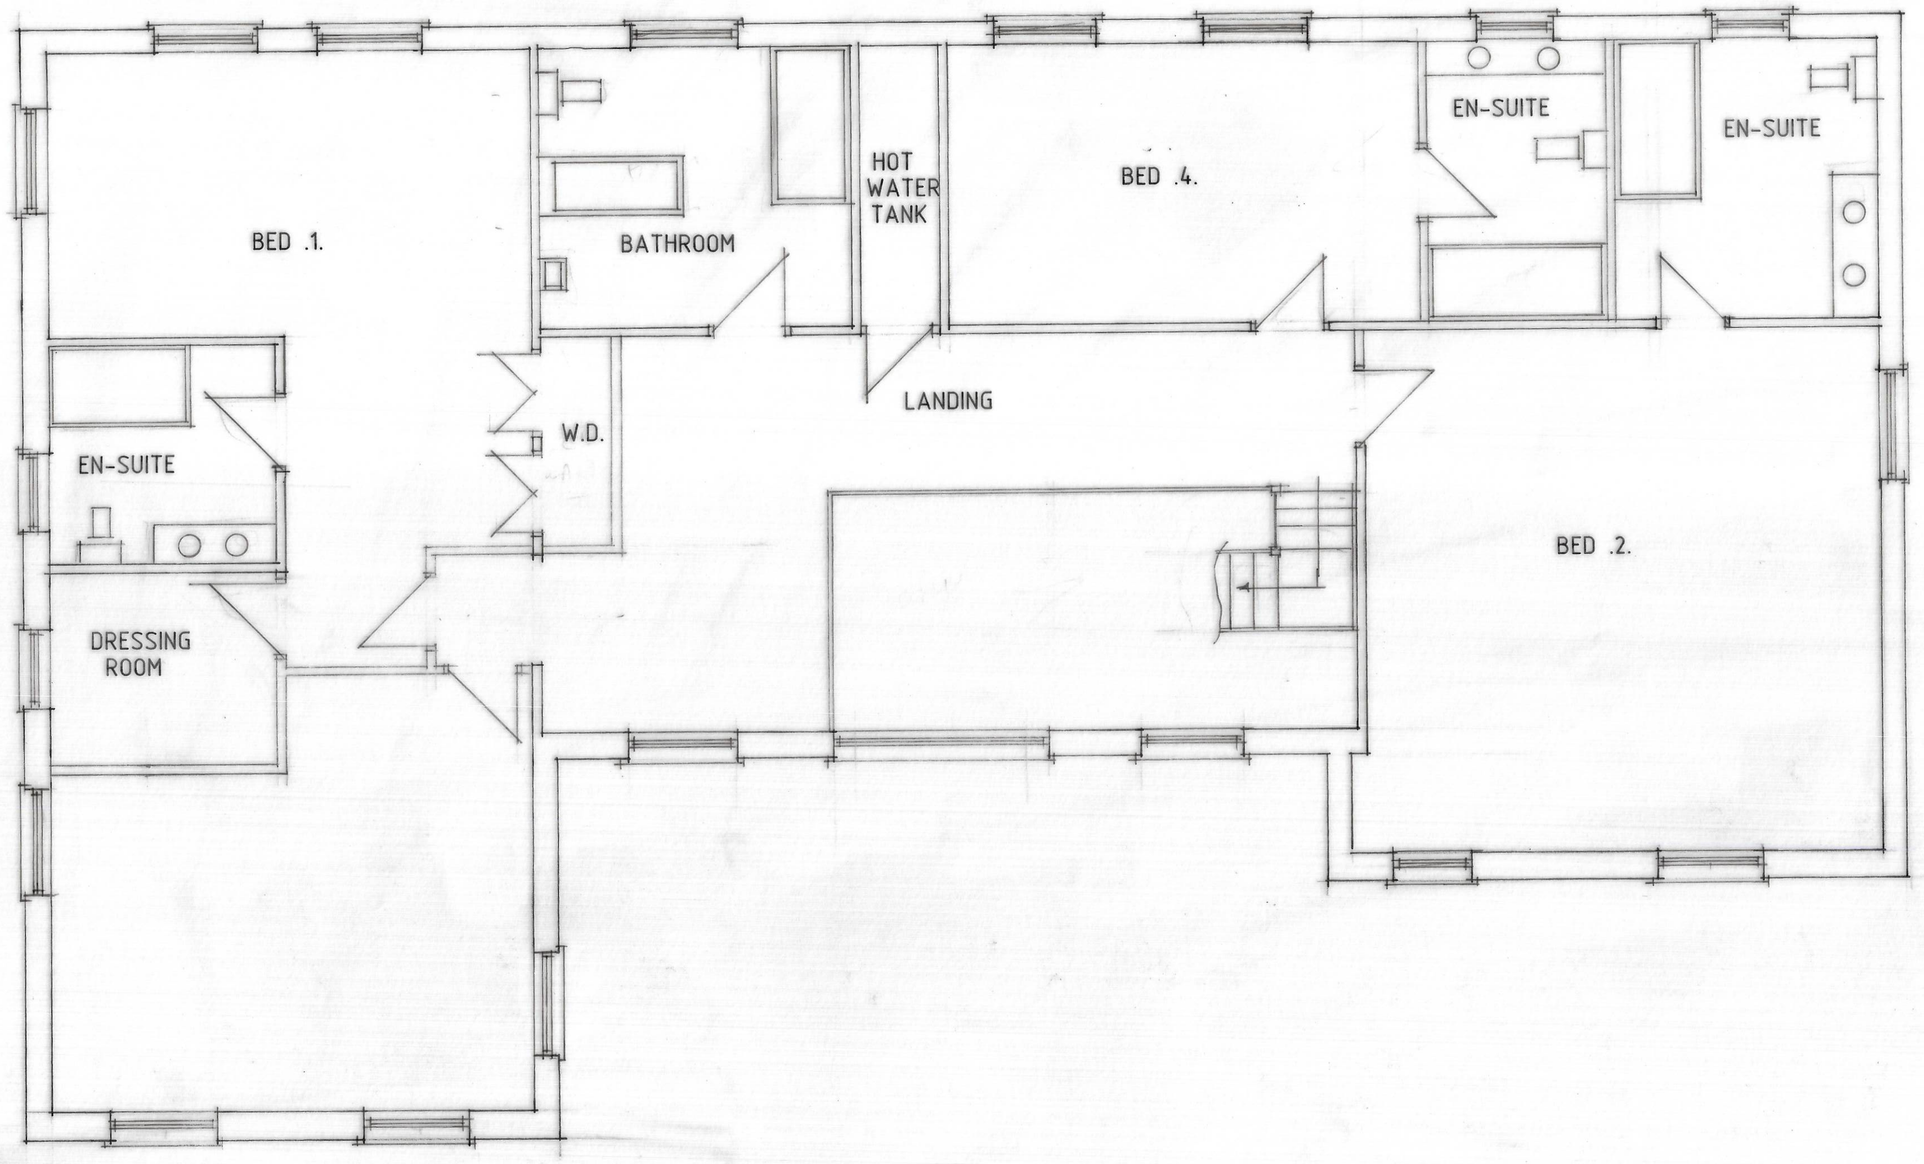


FIRST FLOOR PLAN

B - ALTS - 17.7.24
A - ALTS - 12.6.24

Status DESIGN
CONSULTANTS IN ARCHITECTURE & PLANNING

PROPOSED CONVERSION OF BUNGALOW TO HOUSE AT TORRINGTON LODGE, TORRINGTON LANE, FLEET FOR

MR. J. STEWARD

FIRST FLOOR PLAN

1:50 | SD24-012/3
MAY-24 | B.GILHAM.

2 Edinburgh Walk, Holbeach,
Spalding, Lincs. PE12 7AP
Tel: 01406 424343 Fax: 01406 490702