

Existing Site
1:500



Proposed Site
1:200

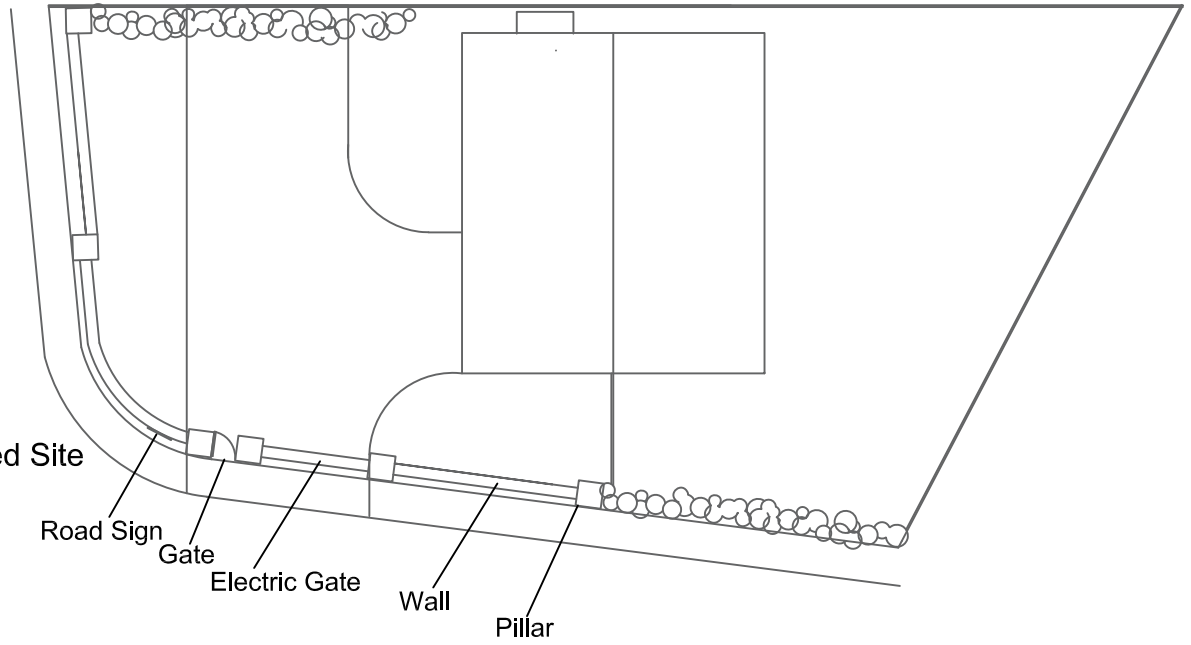

Proposed Wall and Gate
1:50

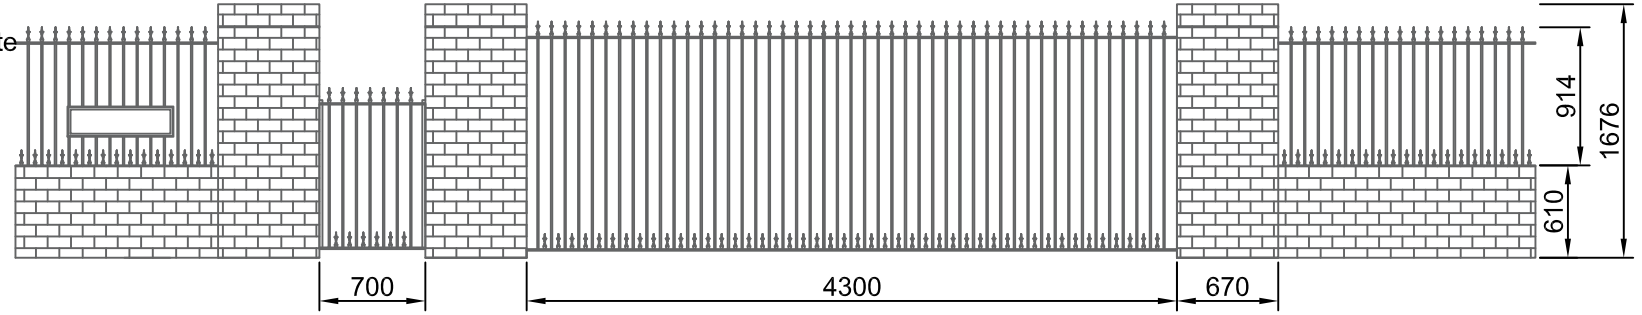

TITLE: Existing and Proposed Boundary			CLIENT DETAILS: Mr. Stephen Johnson The Brambles, Branches Lane, Holbeach, Splading, Lincolnshire. PE12 7BE	PROJECT DETAILS: Proposed erection of boundary wall and gates.	NB: Drawings are not for construction purposes.	G:\Planning Direct\PD Logo (1).png
DATE: 04.07.17	SCALE:	SHEET SIZE: A4			DRAWN BY: JB EMAIL: jenna@planningdirect.co.uk	Felaw Maltings, Felaw Street, Ipswich, Suffolk. IP2 8SJ TEL: 01473 407911 EMAIL:enquiries@planningdirect.co.uk WEBSITE: www.planningdirect.co.uk
					PROJECT REF: DRAWING NUMBER: 1 REVISION:	