


Pergola The Old Hall

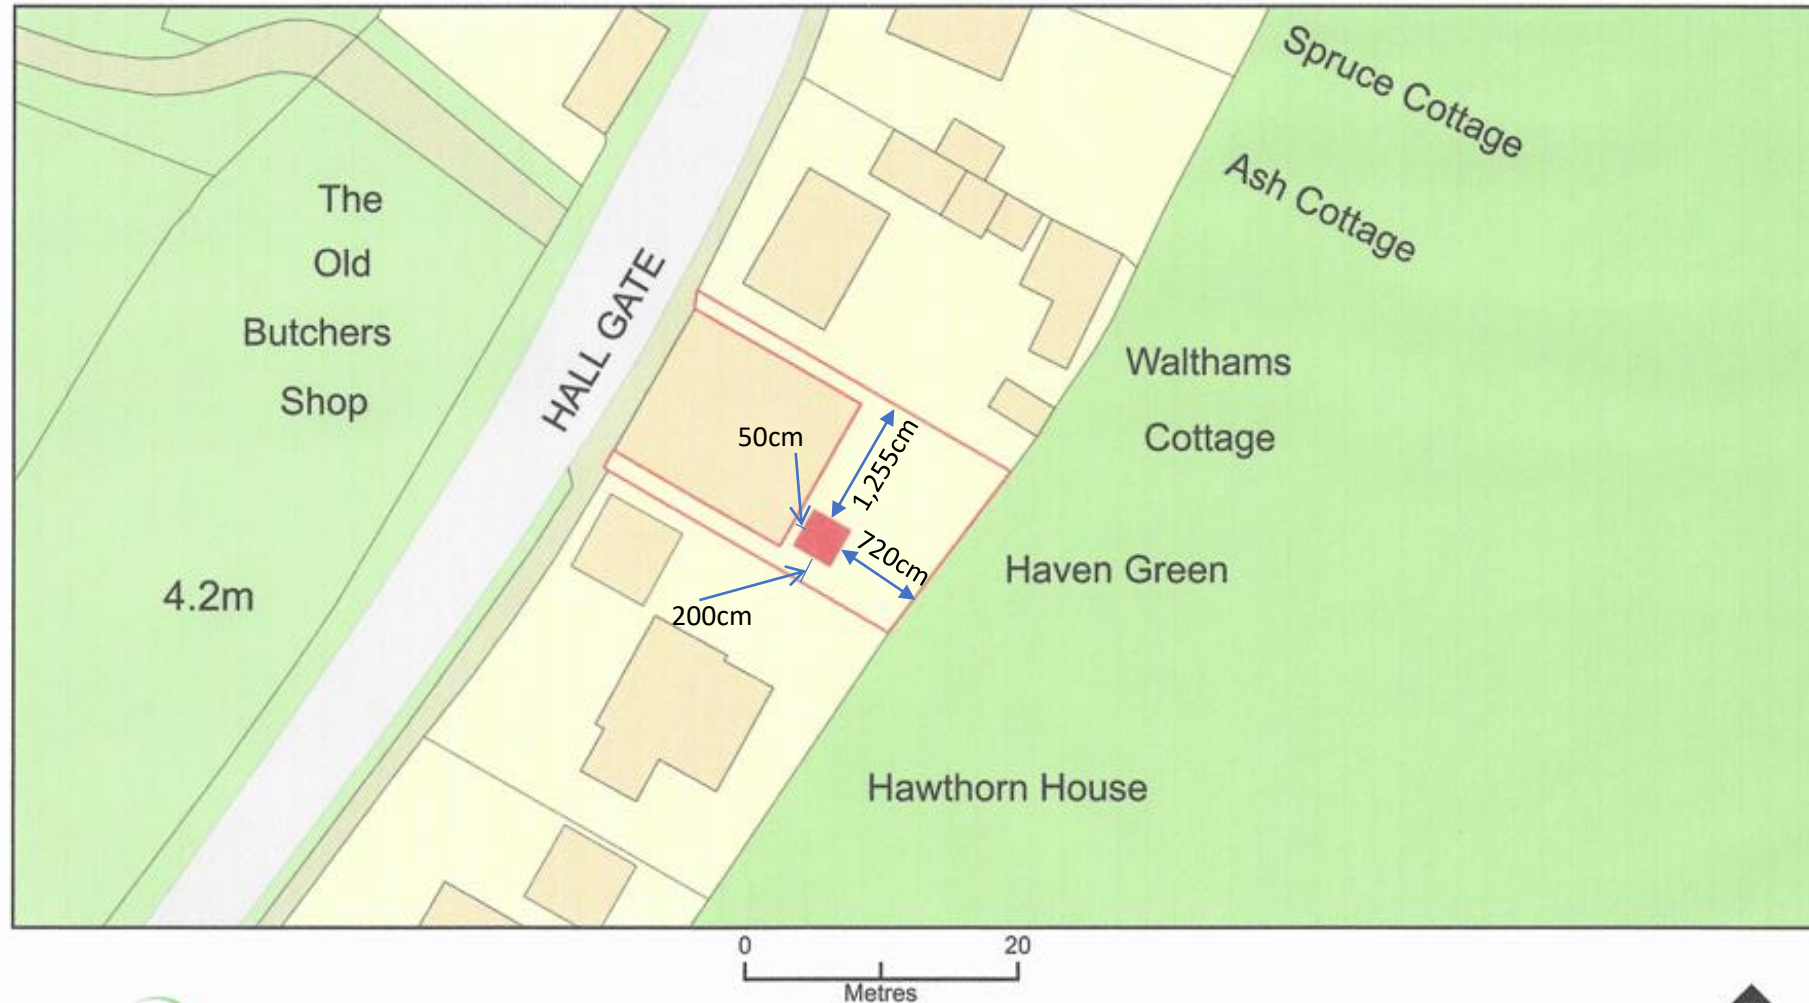

Plan Produced for: South Holland Planning Dept.

Date Produced: 30 Jun 2022

Plan Reference Number: TQRQM22181102617391

Scale: 1:500 @ A4

© Crown copyright and database rights 2021 OS 100042766