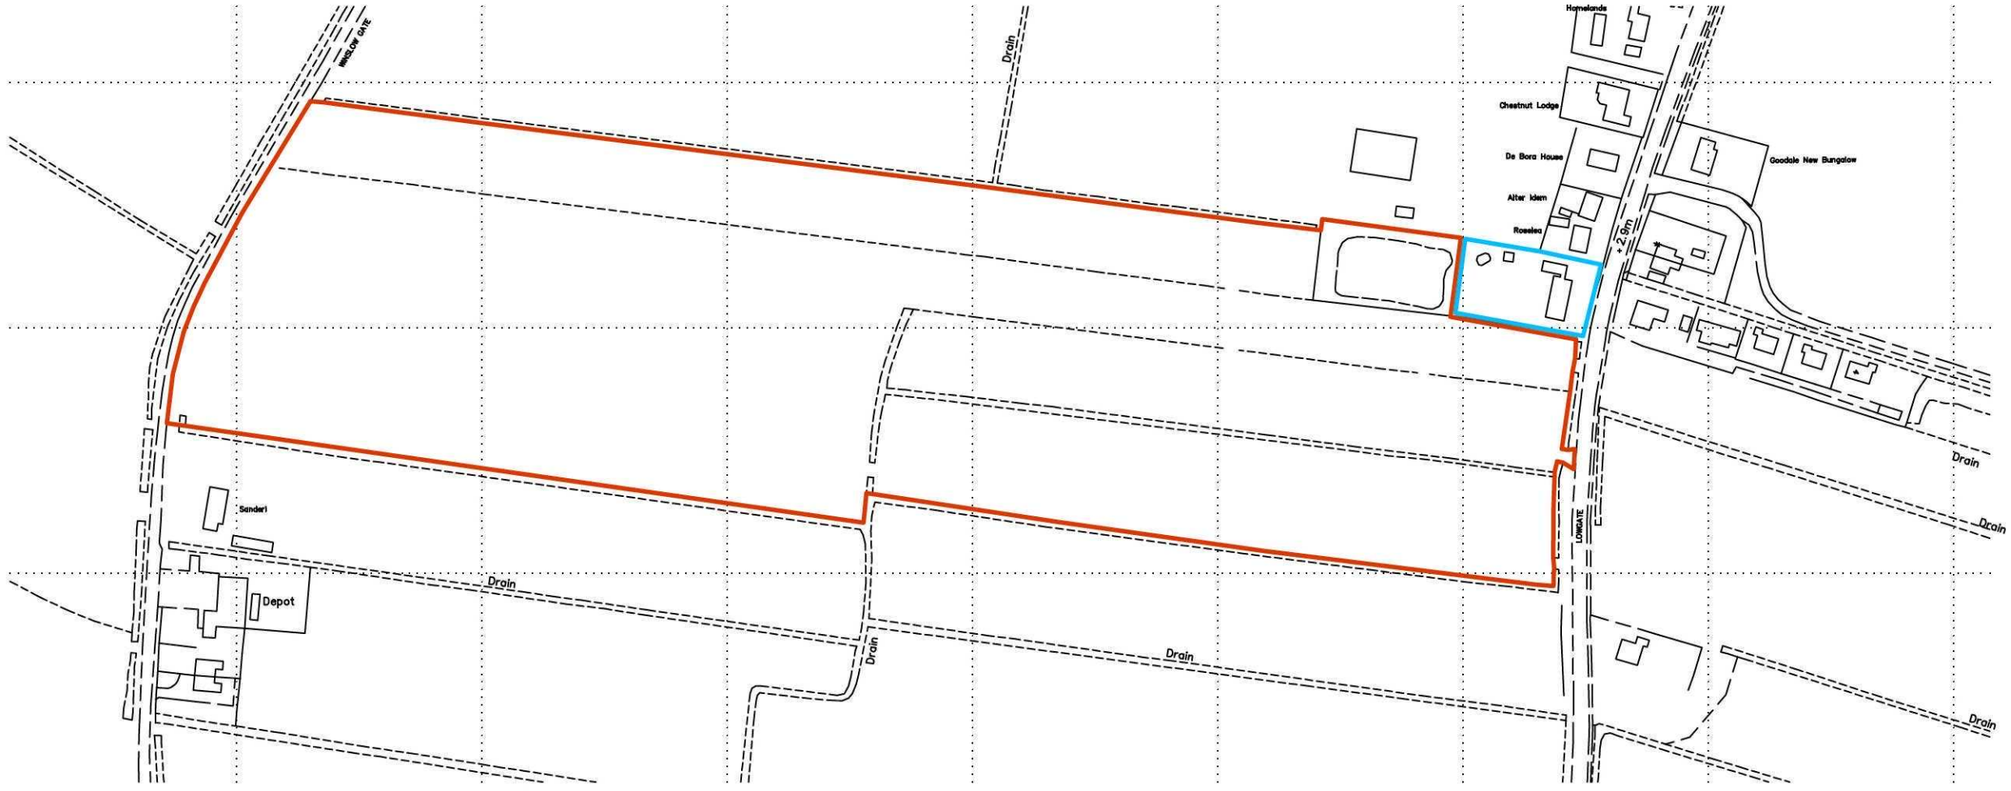


Rev.	By	Notes	Date

rdc
Robert Doughty Consultancy
© 32 High Street, Helpringham
Sleaford, Lincolnshire NG34 ORA
Tel: 01529 421646
Fax: 01529 421358
Email: admin@rdc-landplan.co.uk
Web: www.rdc-landplan.co.uk

Client:
Mr & Mrs N Pickett

Project:
Proposed Fishing Lake and Touring Caravan Site

Drawing title:
Location Plan

Drawing No.	Rev.	Drawn
1008 / 01 / LP01		HR

Scale	Date	Checked
1:2500 @ A3	22 / 08 / 2011	

All measurements should be checked against on site conditions and any discrepancies should be brought to the attention of the Robert Doughty Consultancy.

Reproduced from Ordnance Survey Map with the permission
of the controller of HM Stationery Office.
Crown Copyright reserved
Robert Doughty Consultancy Licence No. AR 100010613

P:\Projects\1000-1099\1008 Mr & Mrs N Pickett\1008-1 Proposed touring caravan site, Lowgate Grange, Fleet\CAD Files\00-RDC Drawings\Current\Lowgate 1008.dwg, 22/08/2011 16:11:45