



SECTION A0 - A1
1: 250



SECTION B0 - B1
1: 200

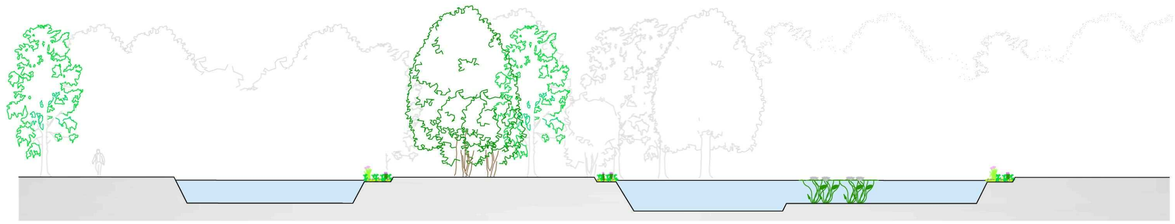

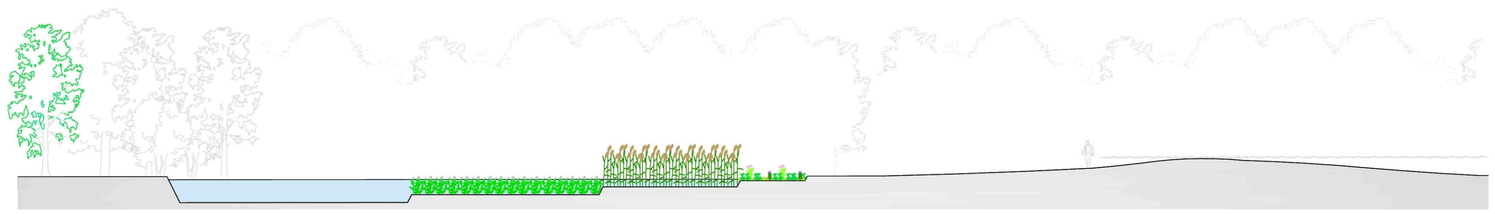

SECTION C0 - C1
1:200

0 10 20 30 40 50 60 70 80 90 100

Rev.	By	Notes	Date
-	-	-	-

rdc
Robert Doughty Consultancy

32 High Street, Helpringham
Sleaford, Lincolnshire NG34 ORA

Tel: 01529 421646
Fax: 01529 421358
Email: admin@rdc-landplan.co.uk
Web: www.rdc-landplan.co.uk

© Robert Doughty Consultancy

Client:
Mr & Mrs N Pickett

Project:
Proposed Fishing Lake and Touring Caravan Site

Drawing title:
Sections

Drawing No.	Rev.	Drawn
1008 / 01 / SS01		HR

Scale	Date	Checked
1:200, 1:250 @ A1	15 / 07 / 11	

All measurements should be checked against on site conditions and any discrepancies should be brought to the attention of the Robert Doughty Consultancy.

P:\Projects\1000-1099\1008 Mr & Mrs N Pickett\1008-1 Proposed touring caravan site, Lowgate Grange, Fleet\CAD Files\00-RDC Drawings\Current\Lowgate 1008.dwg, 22/08/2011 15:21:18