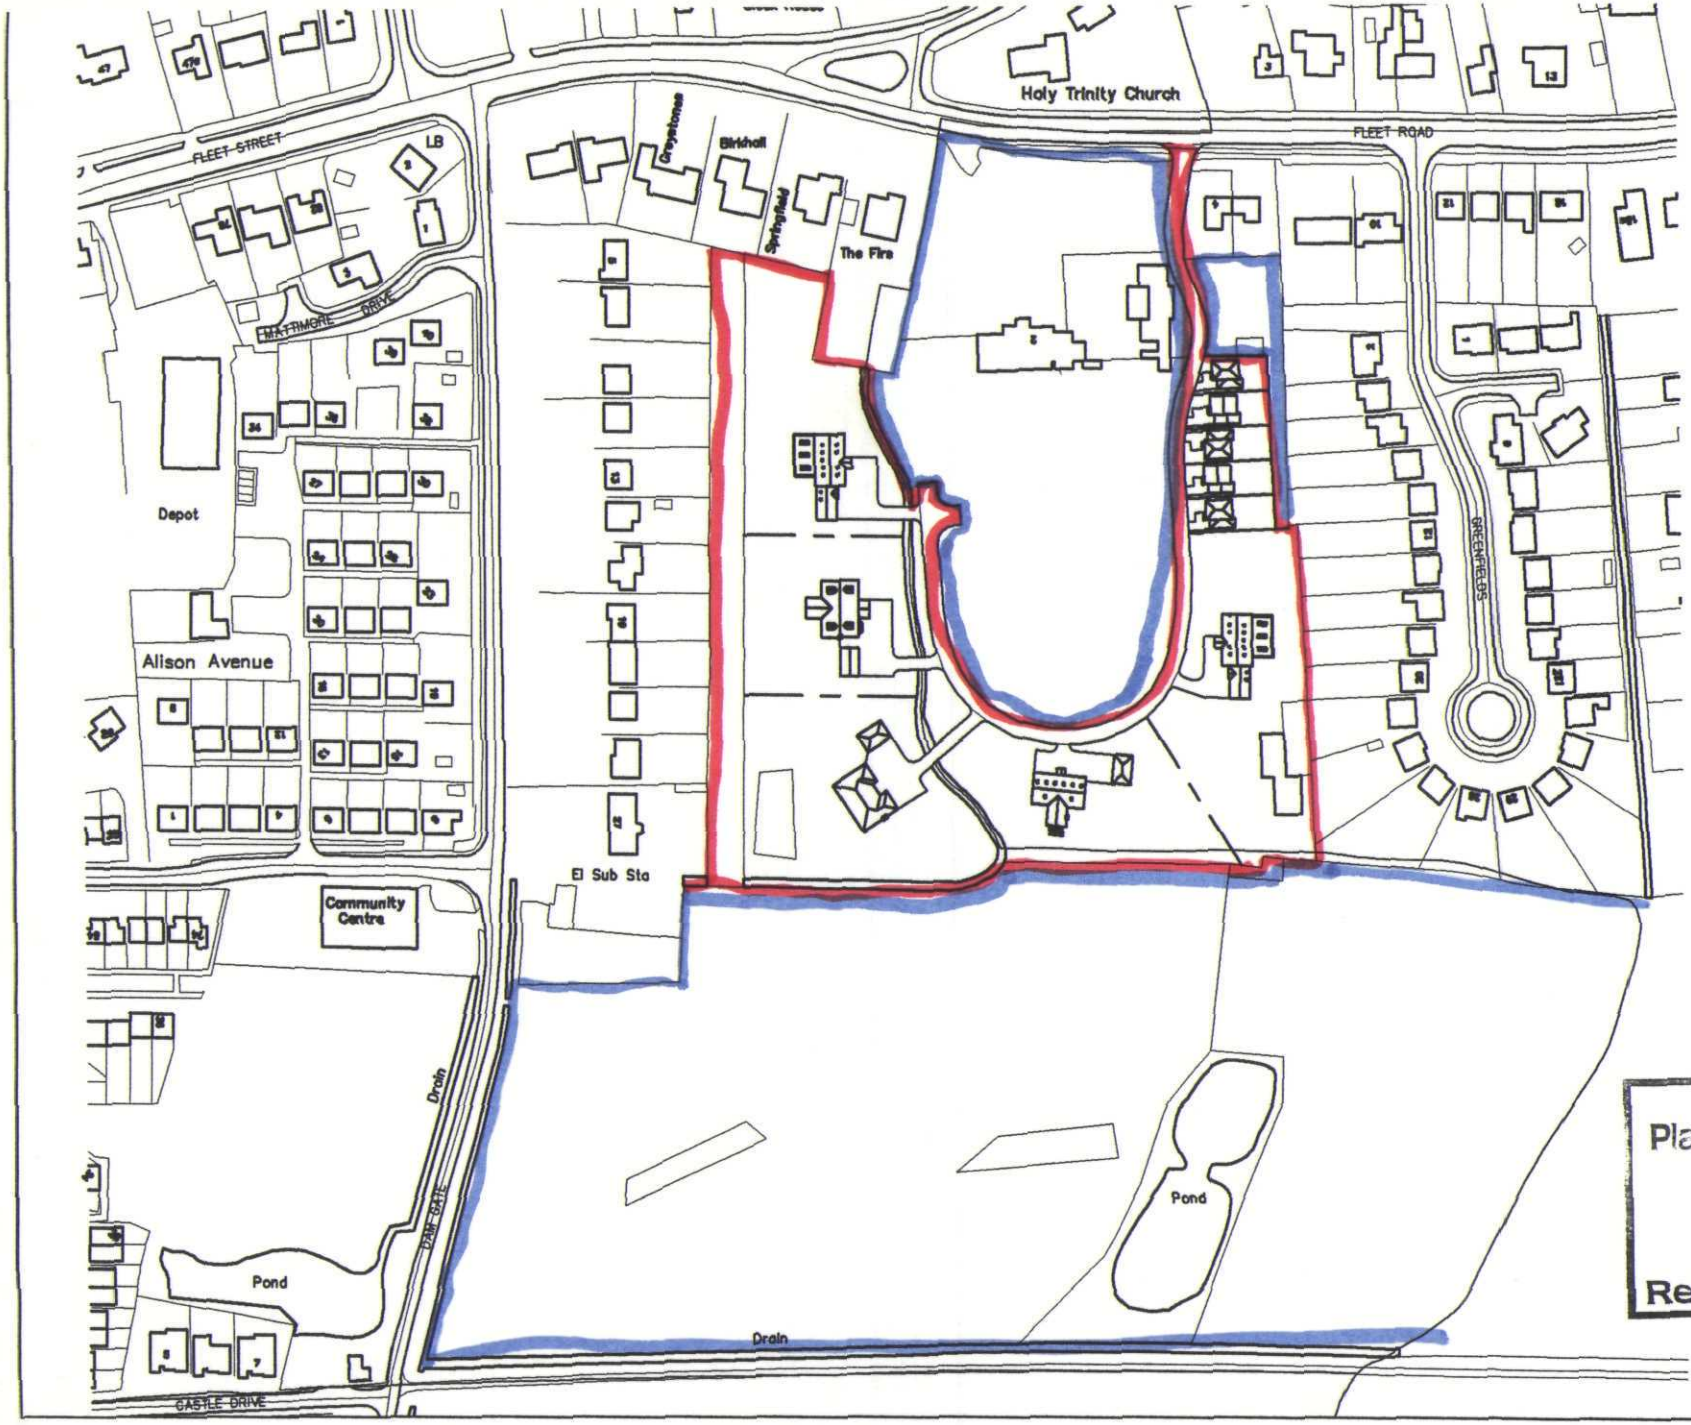


SHDC
Planning & Development
2 8 MAY 2004
Ref: 0656/04

LOCATION PLAN 1:2500