




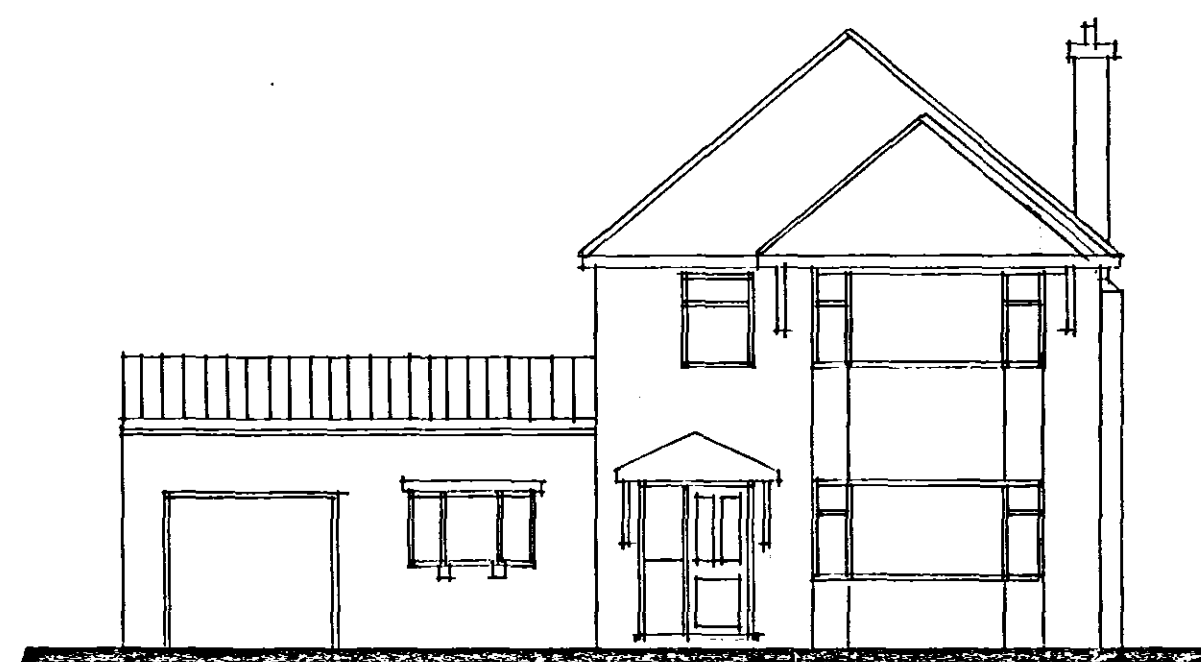


FRONT

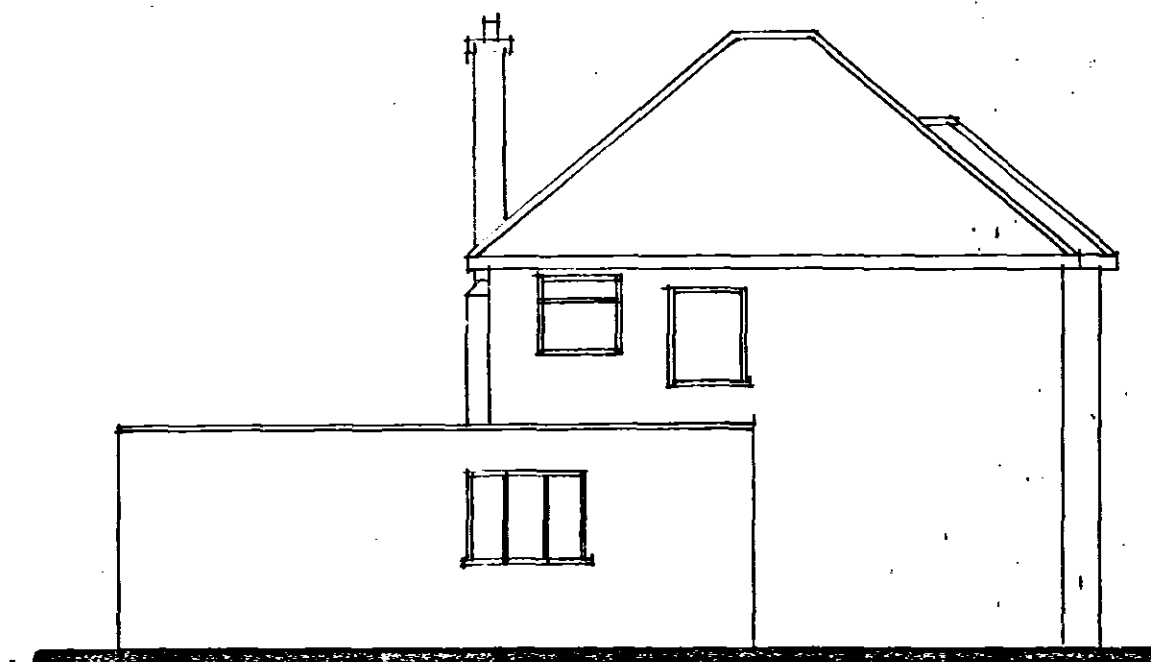


SIDE

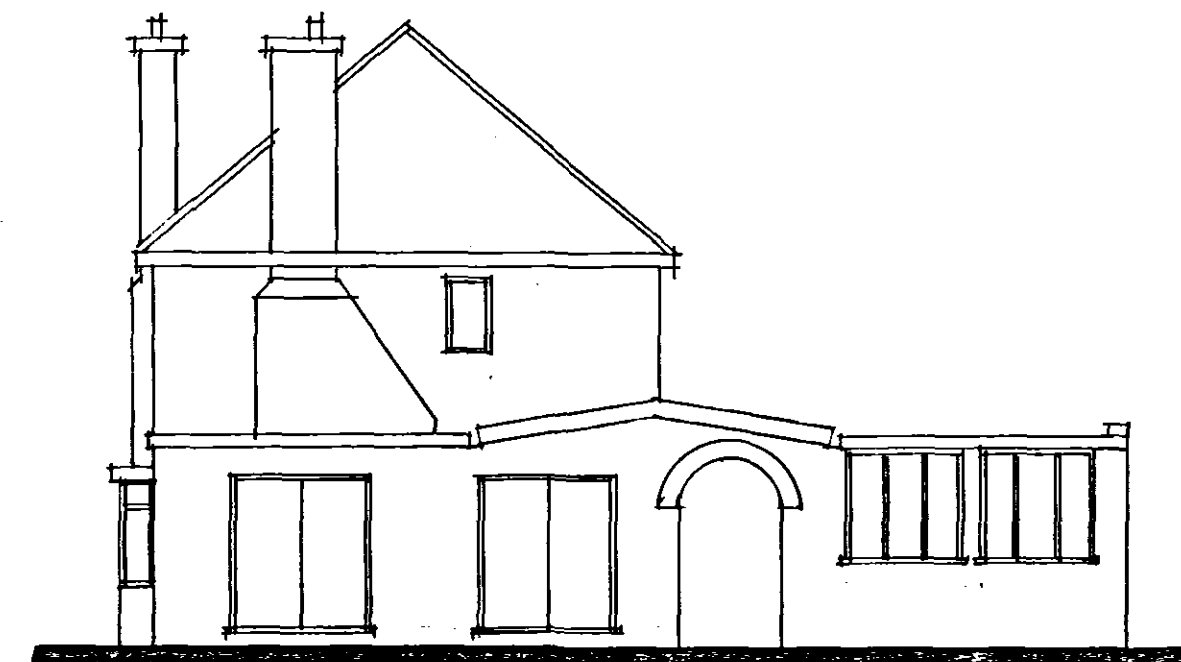


REAR

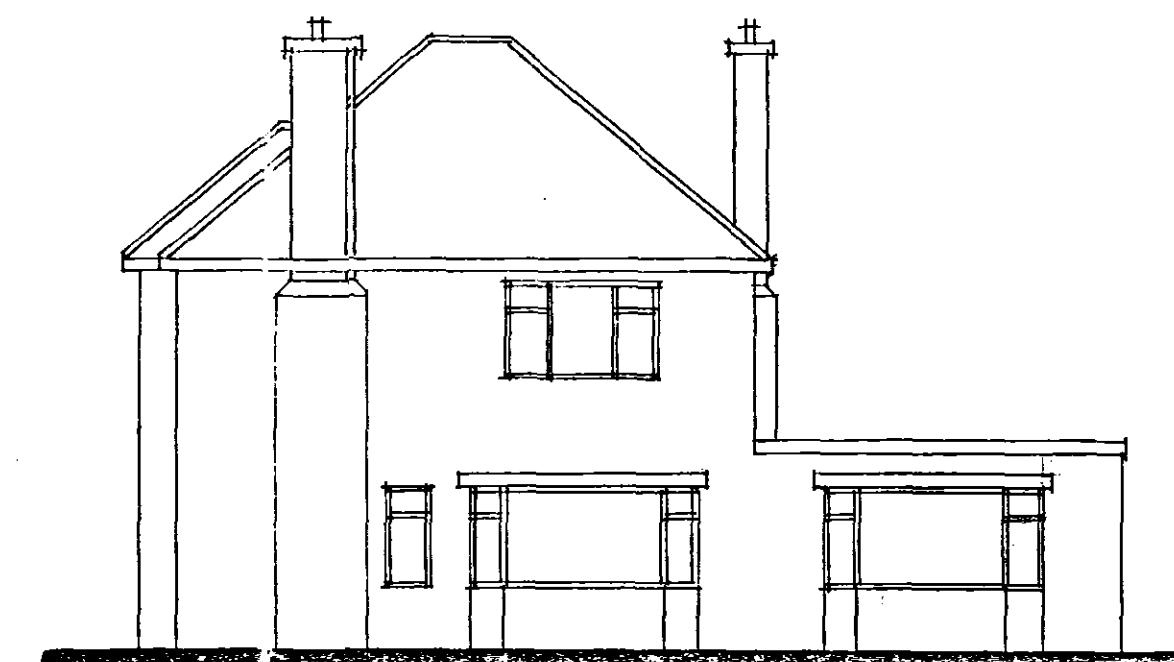

SIDE

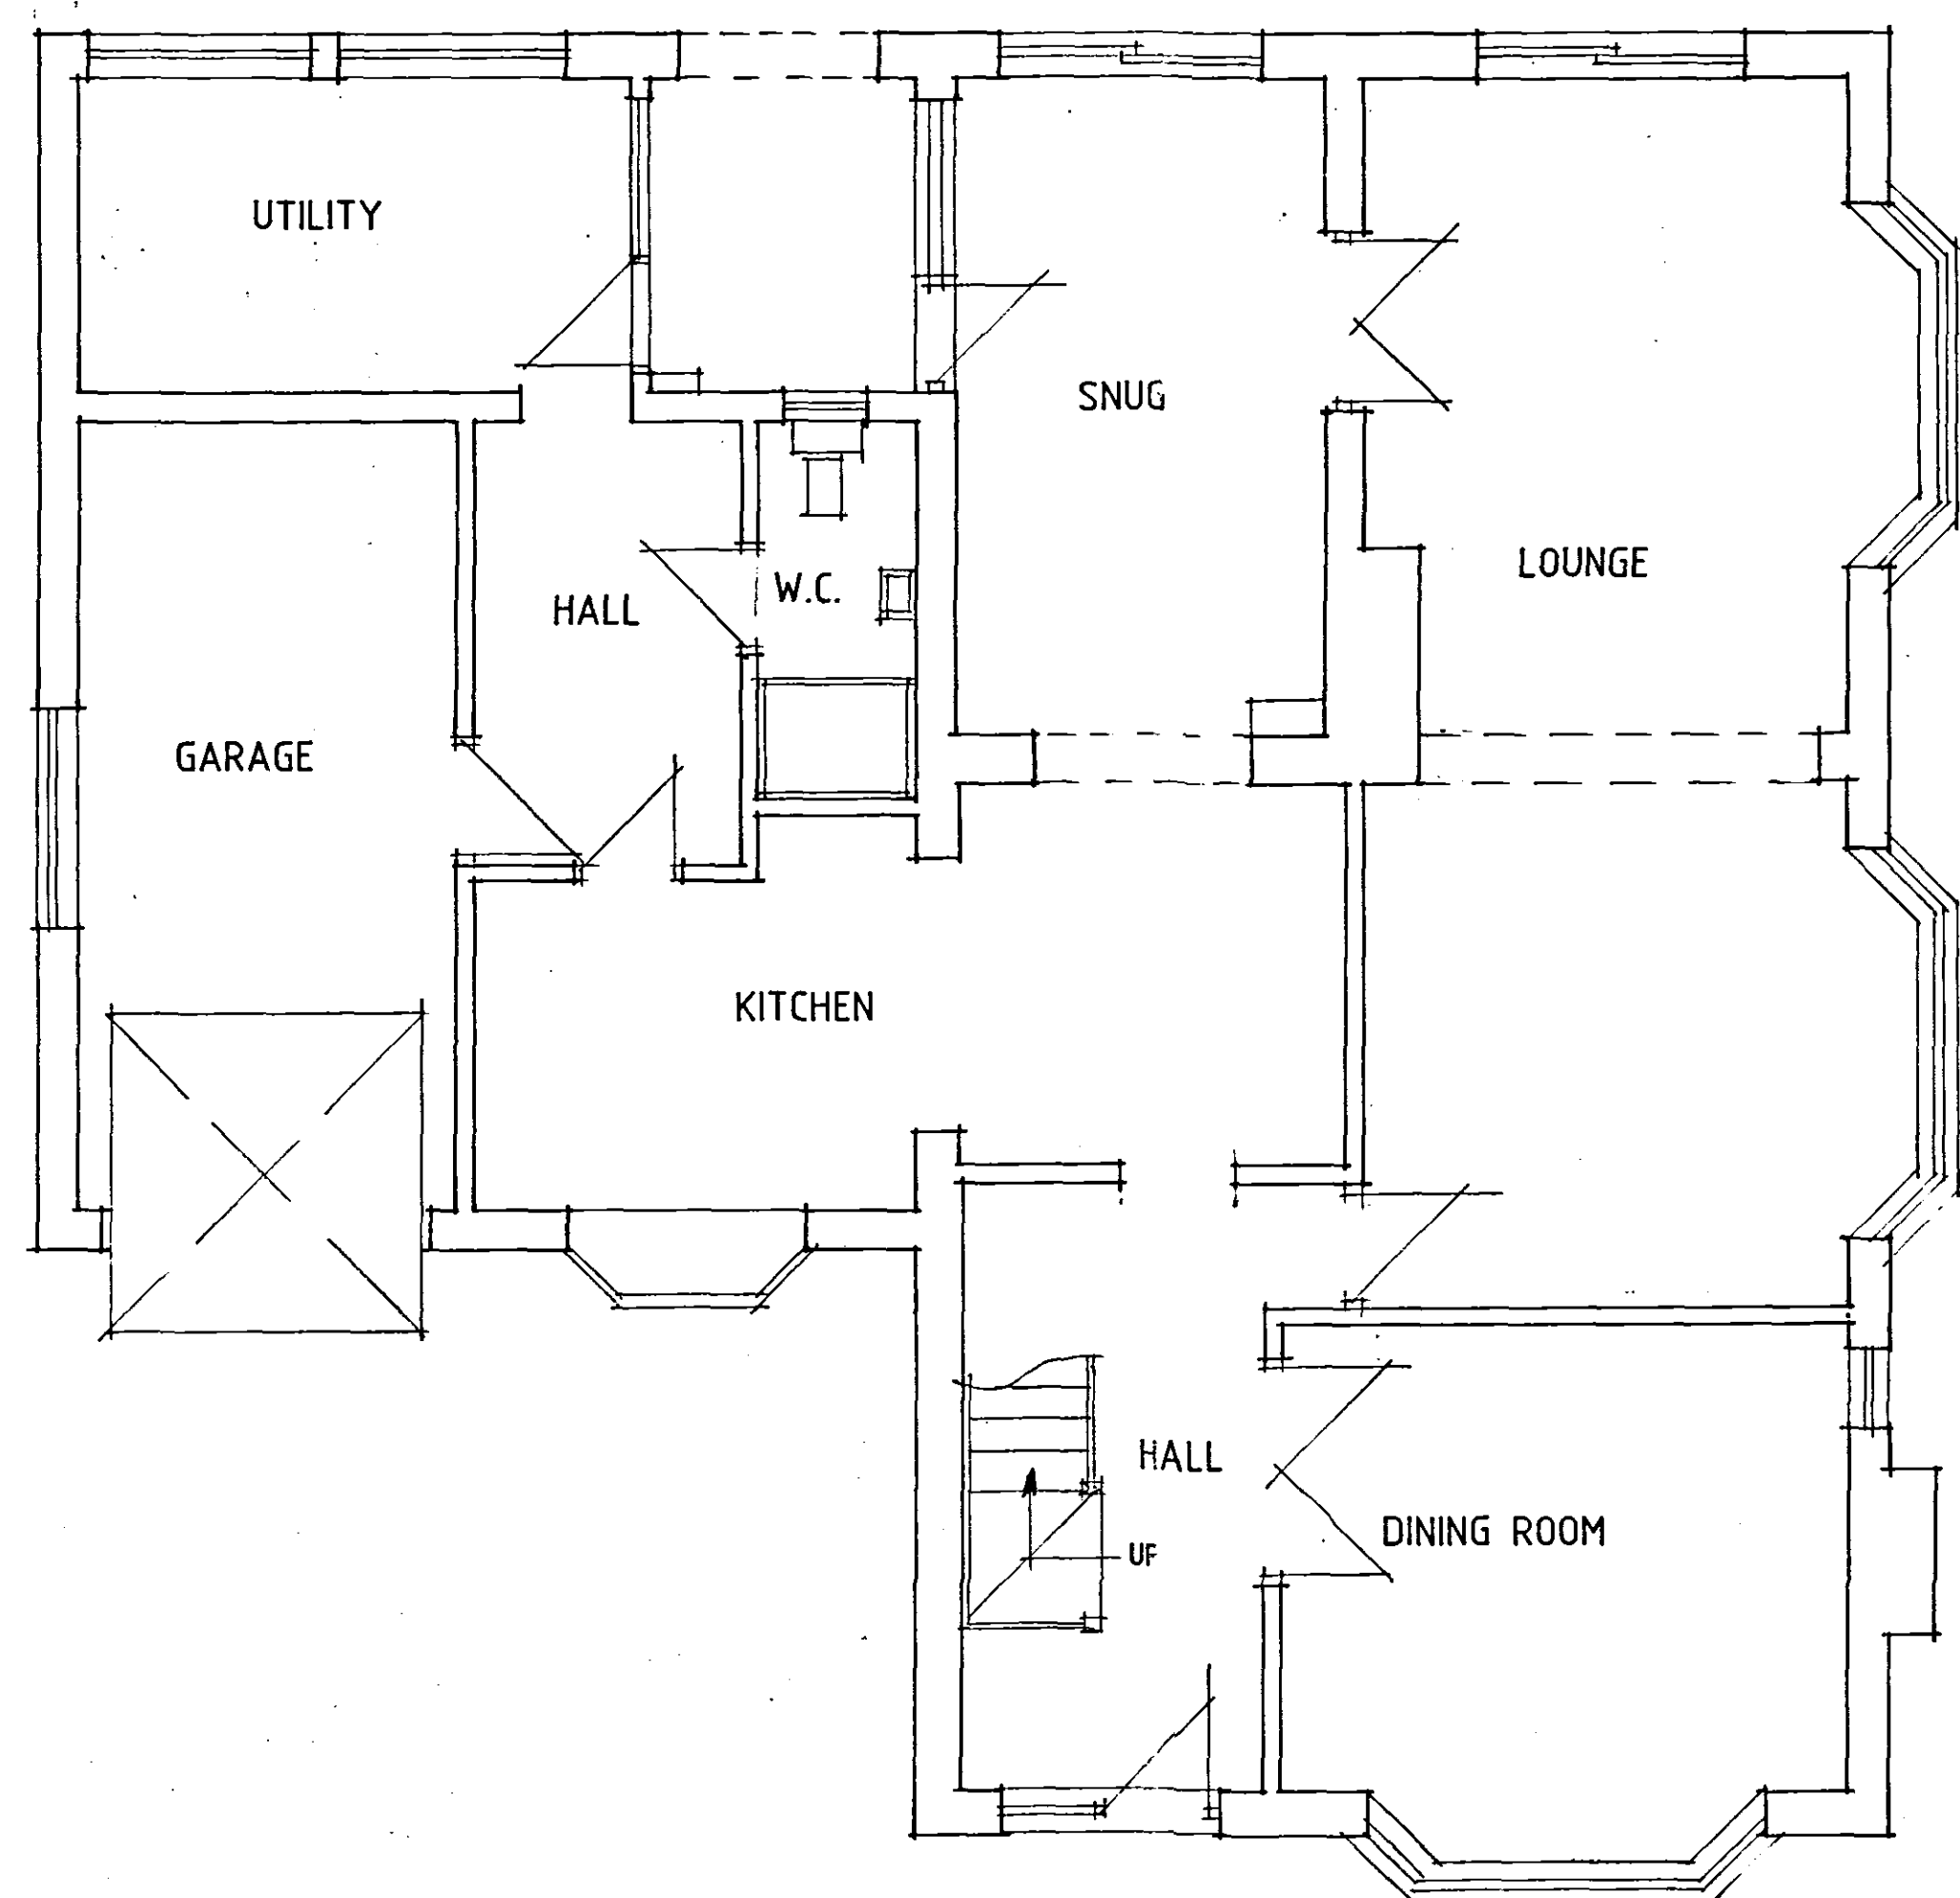

GROUND FLOOR PLAN

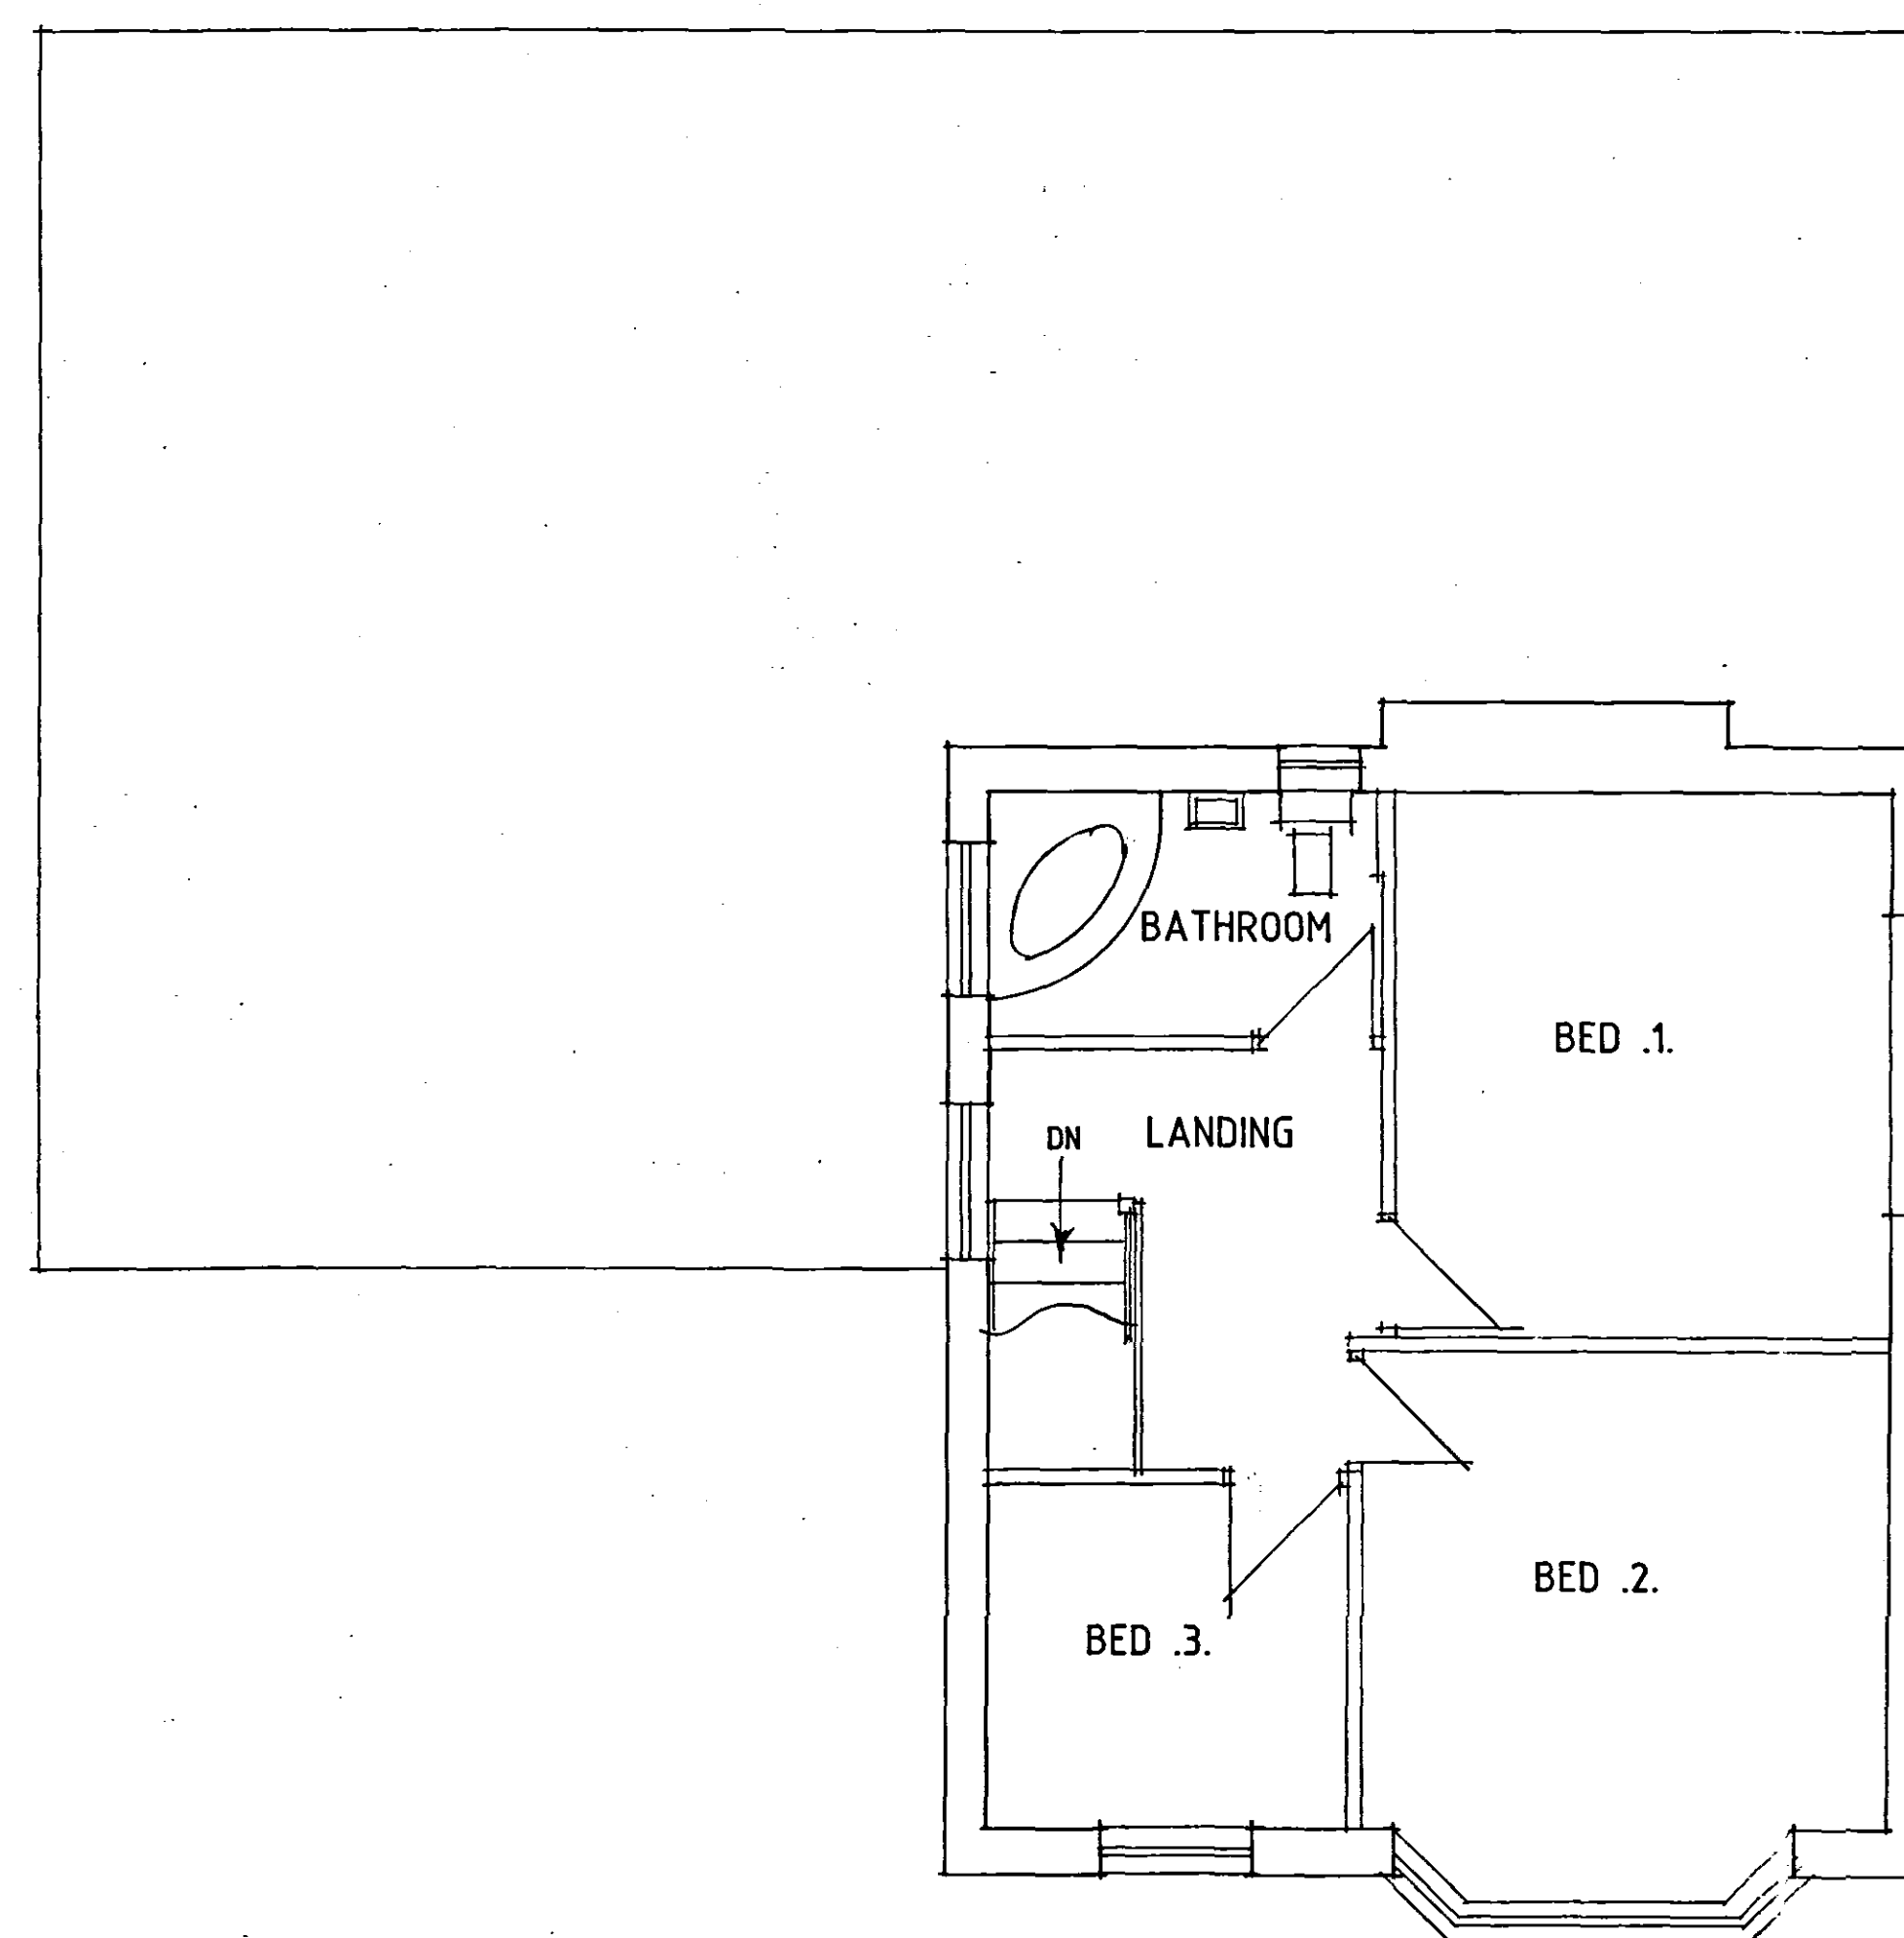

FIRST FLOOR PLAN

**DETERMINED
PLAN**

SPDC
PLANNING & DEVELOPMENT
04 JUN 2008
Ref. 0000/08

Status
CONSULTANTS IN ARCHITECTURE & PLANNING

PROPOSED EXTENSION TO
26 FLEET ROAD, HOLBEACH
FOR

MR. & MRS. A.J. FREEMAN

PLAN AS EXISTING

1:50 1:100 SD08-017/1
APRIL-08 B.GILHAM.

2 Edinburgh Walk, Holbeach,
Spalding, Lincs. PE12 7AP.
Tel: 01406 426343 Fax: 01406 490702

