




FRONT

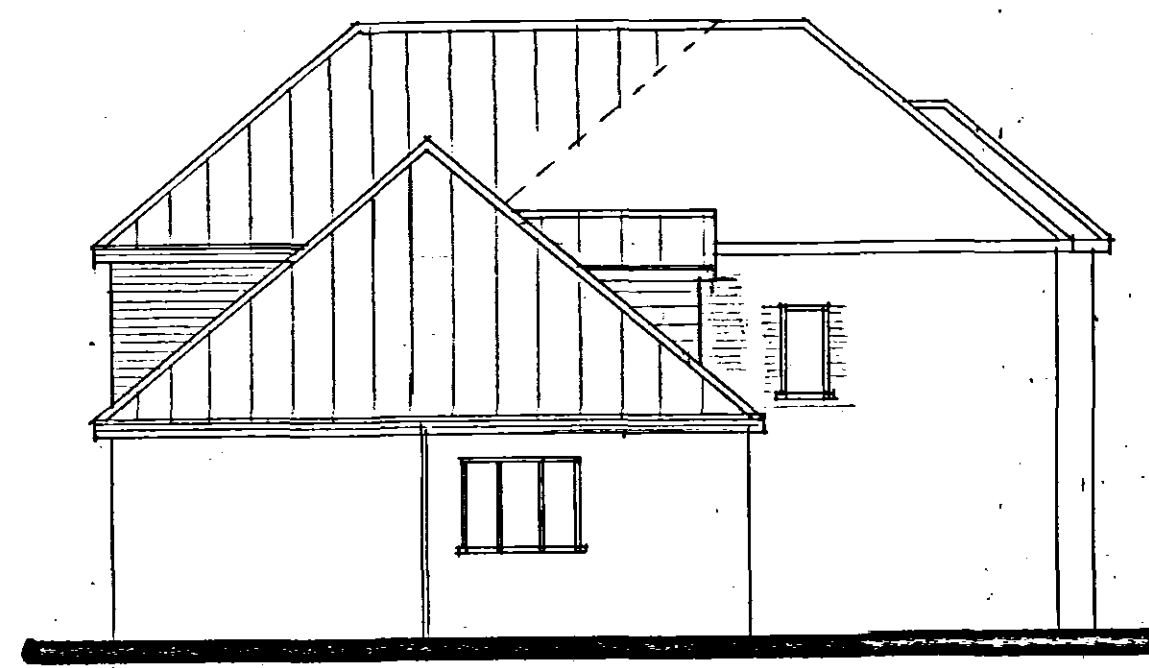


SIDE




REAR




SIDE

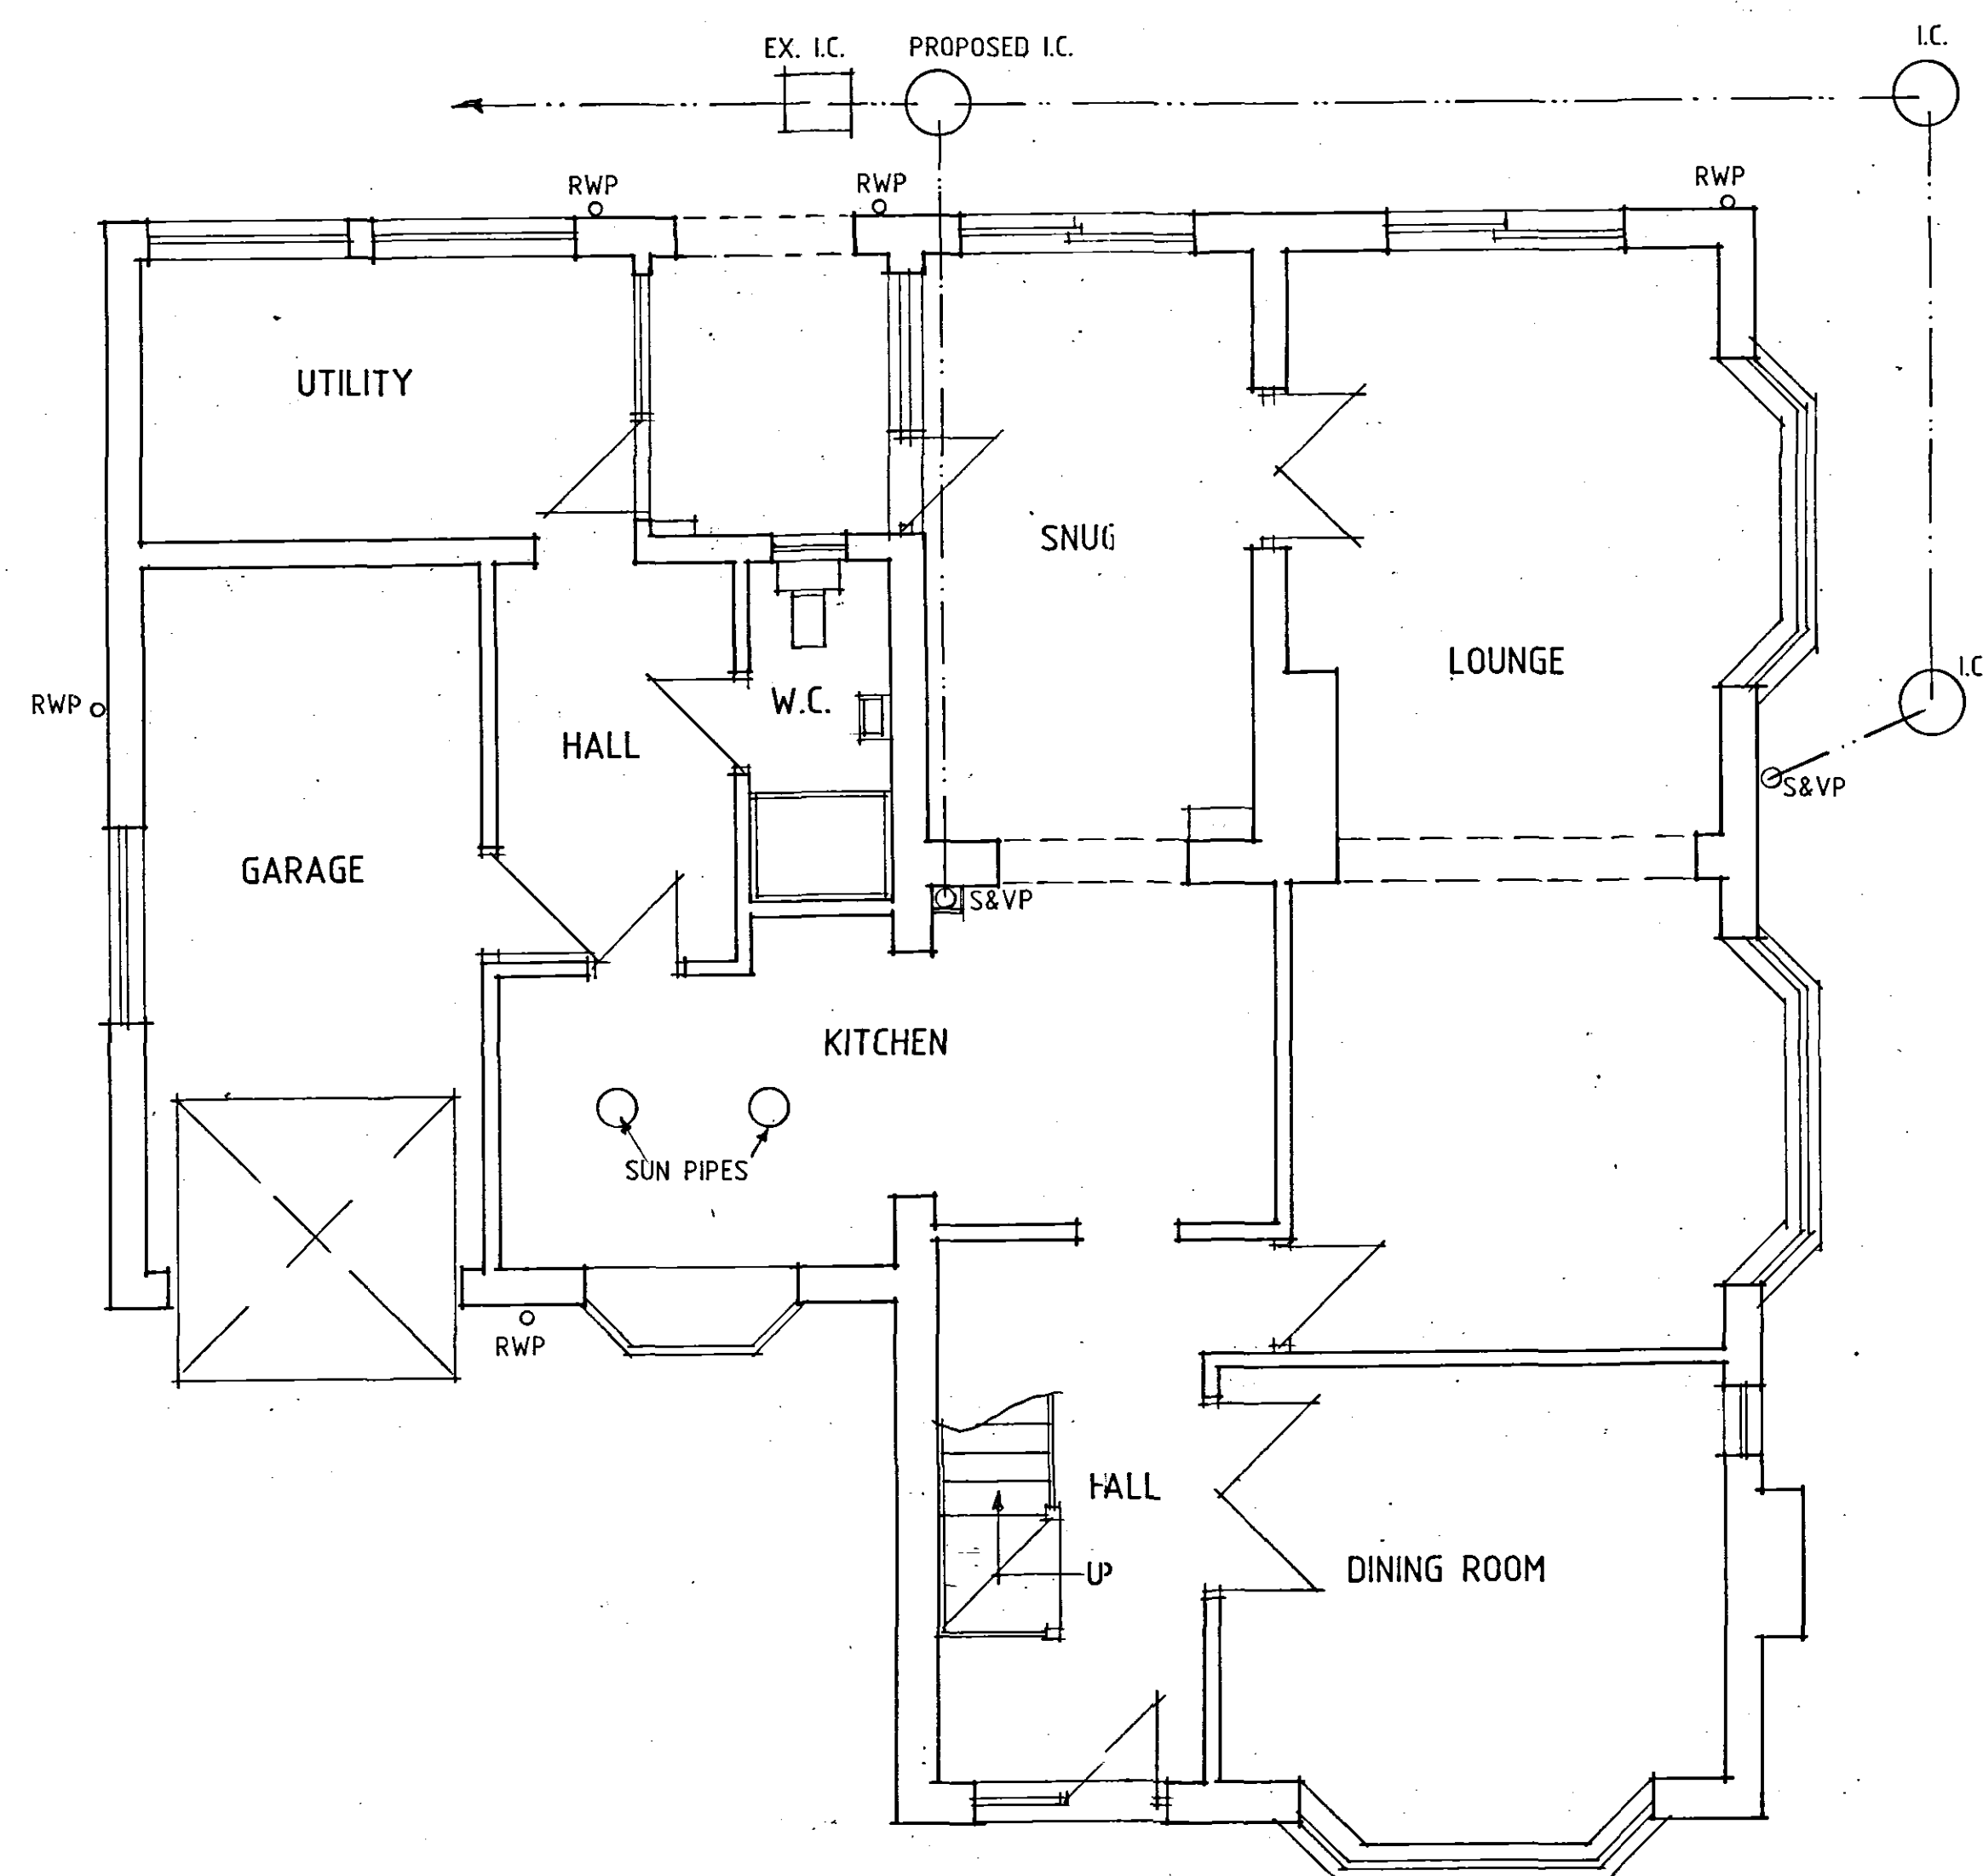


GROUND FLOOR PLAN

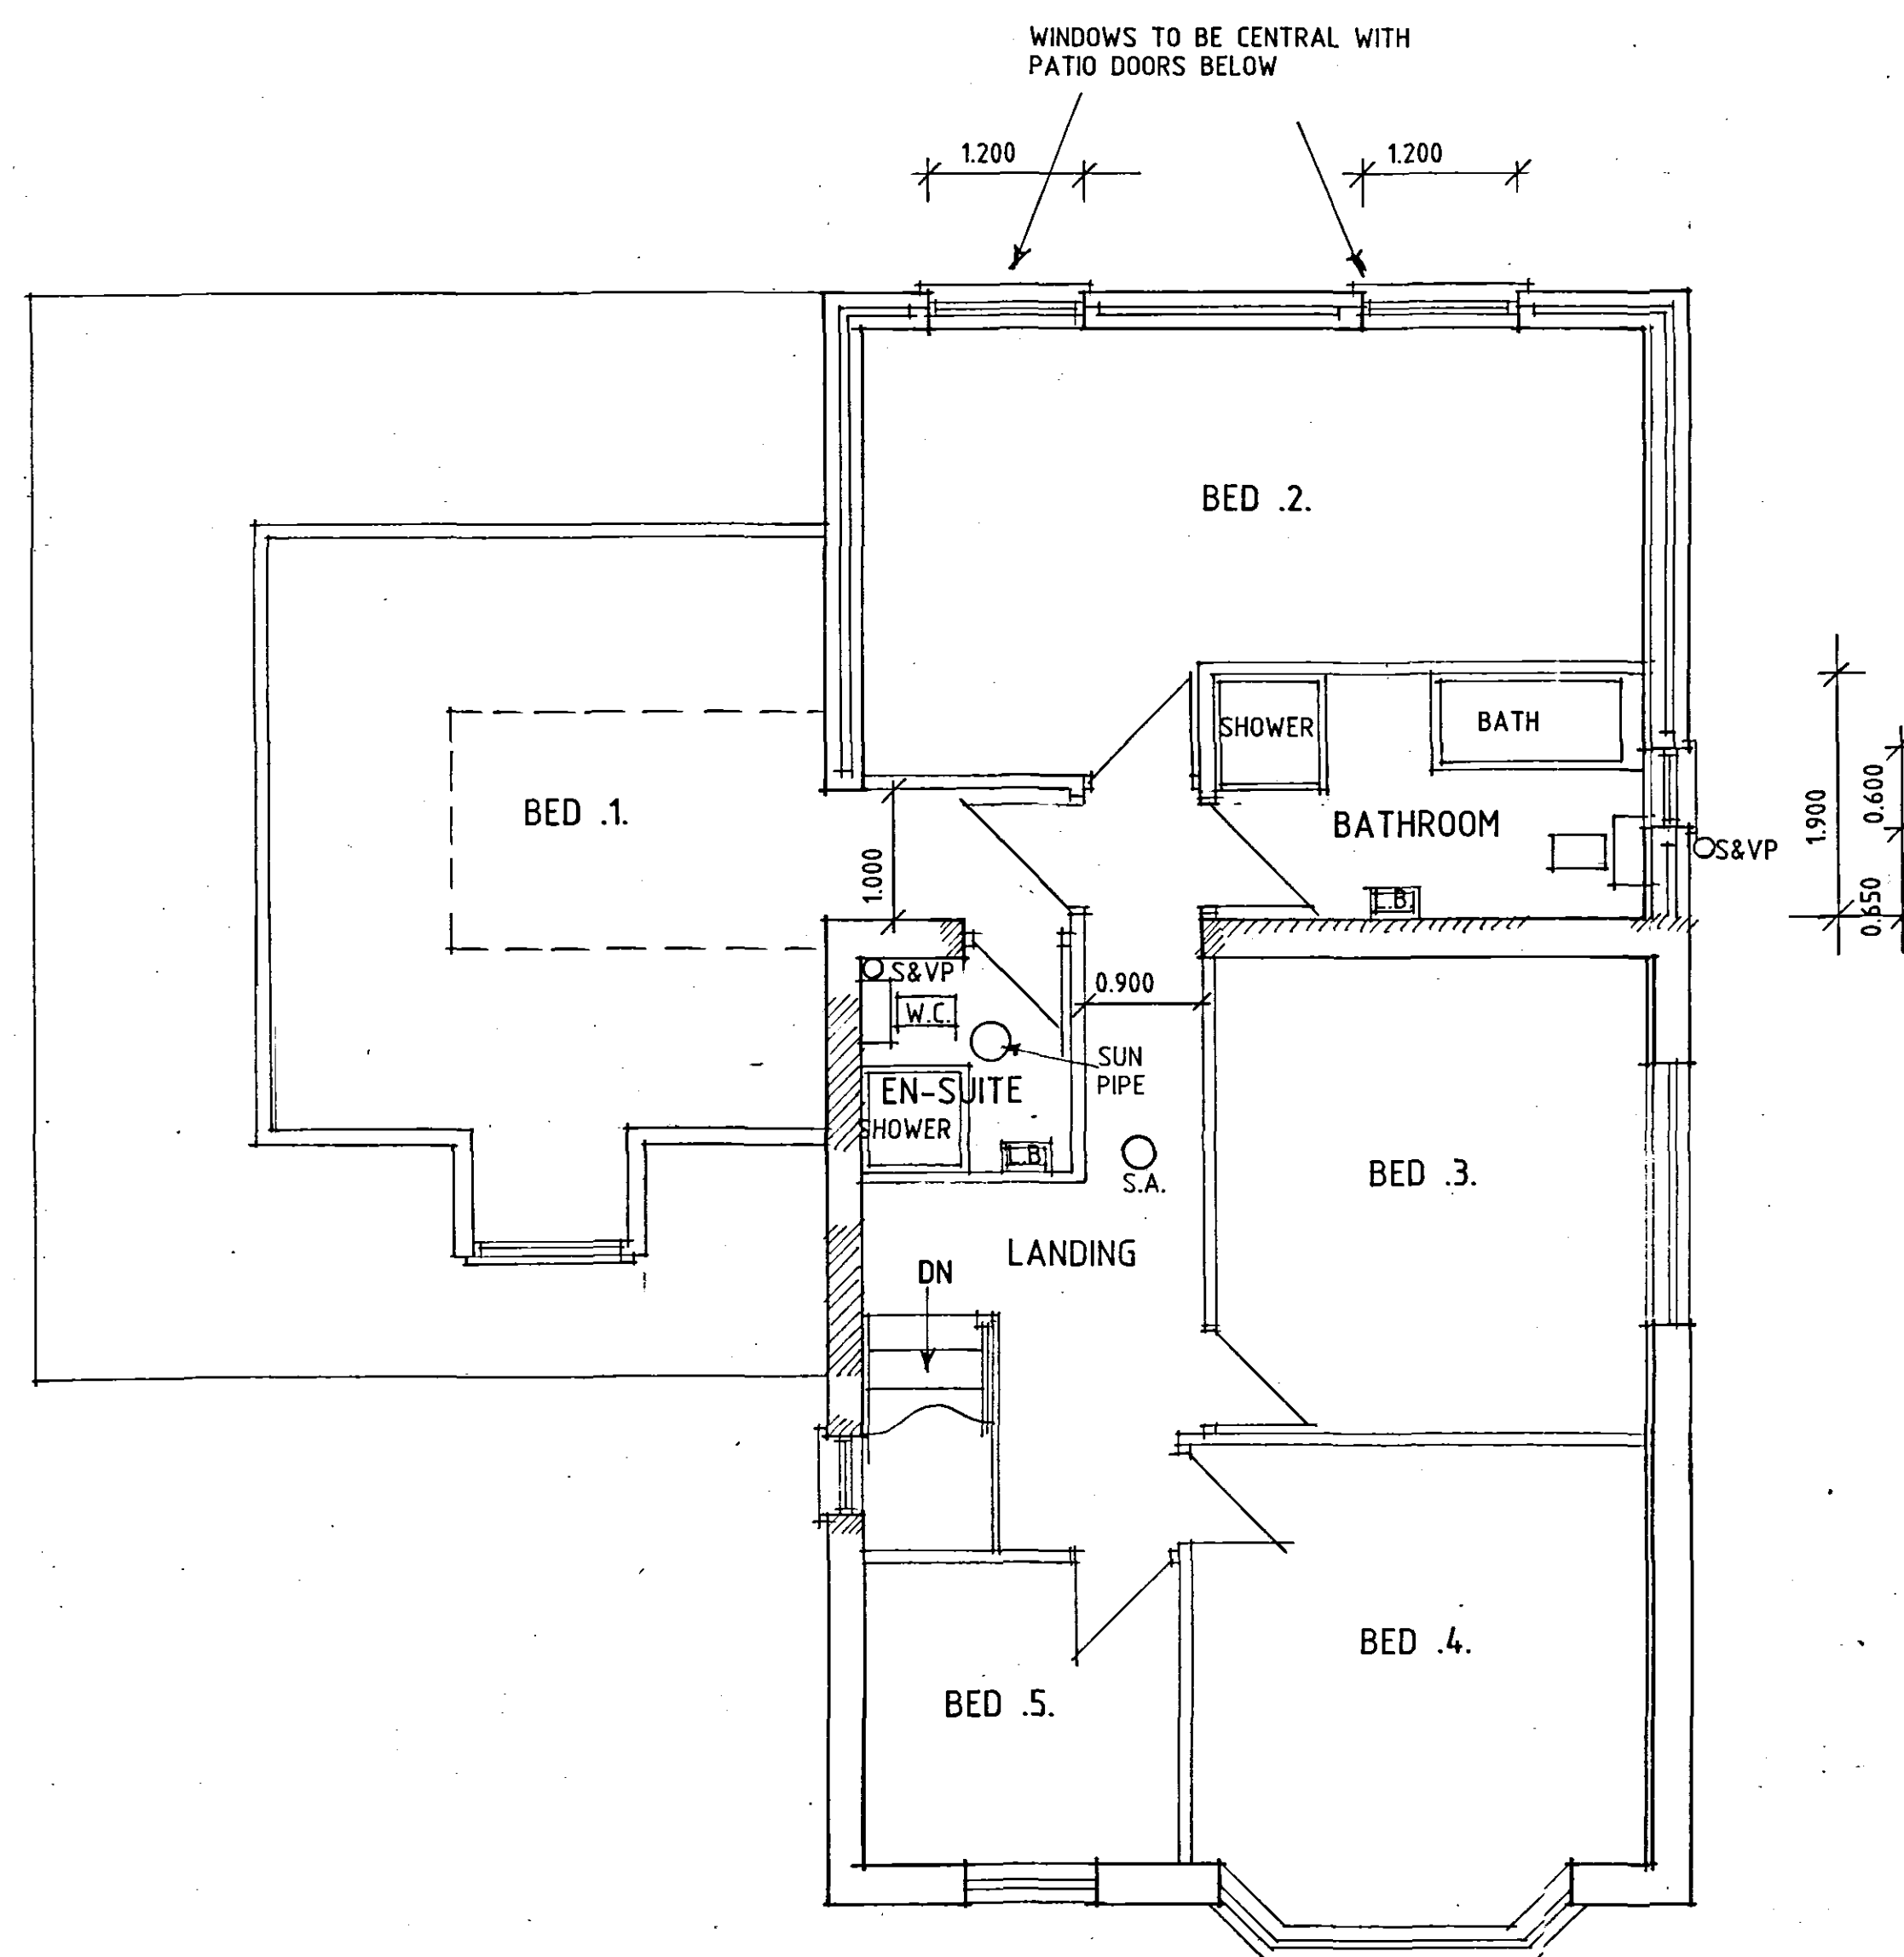

FIRST FLOOR PLAN

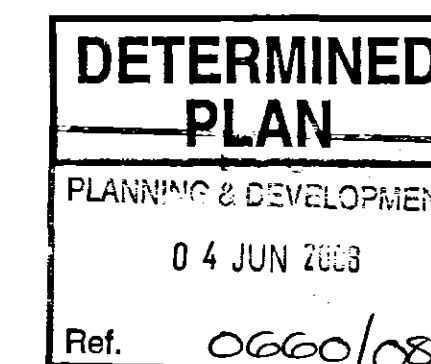

B - IMF. ADDED - 14.5.08  
A - DESIGN ALTS - 28.4.08

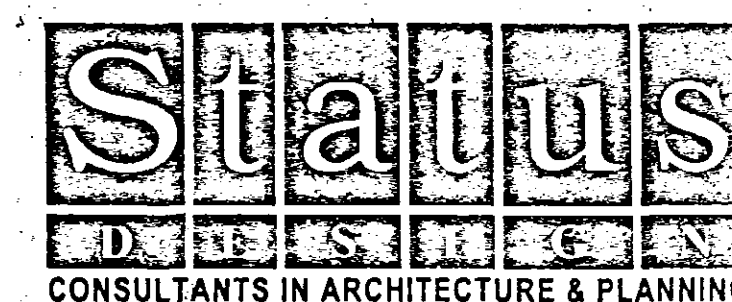

PROPOSED EXTENSION TO  
26 FLEET ROAD, HOLBEACH  
FOR

MR. & MRS. A.J. FREEMAN.

PLAN AS PROPOSED

1:50 1:100 SD08-017/2

APRIL-08 B.GILHAM.

2 Edinburgh Walk, Holbeach,  
Spalding, Lincs. PE12 7AP.  
Tel: 01406 424343 Fax: 01406 490702