



WEST

SOUTH

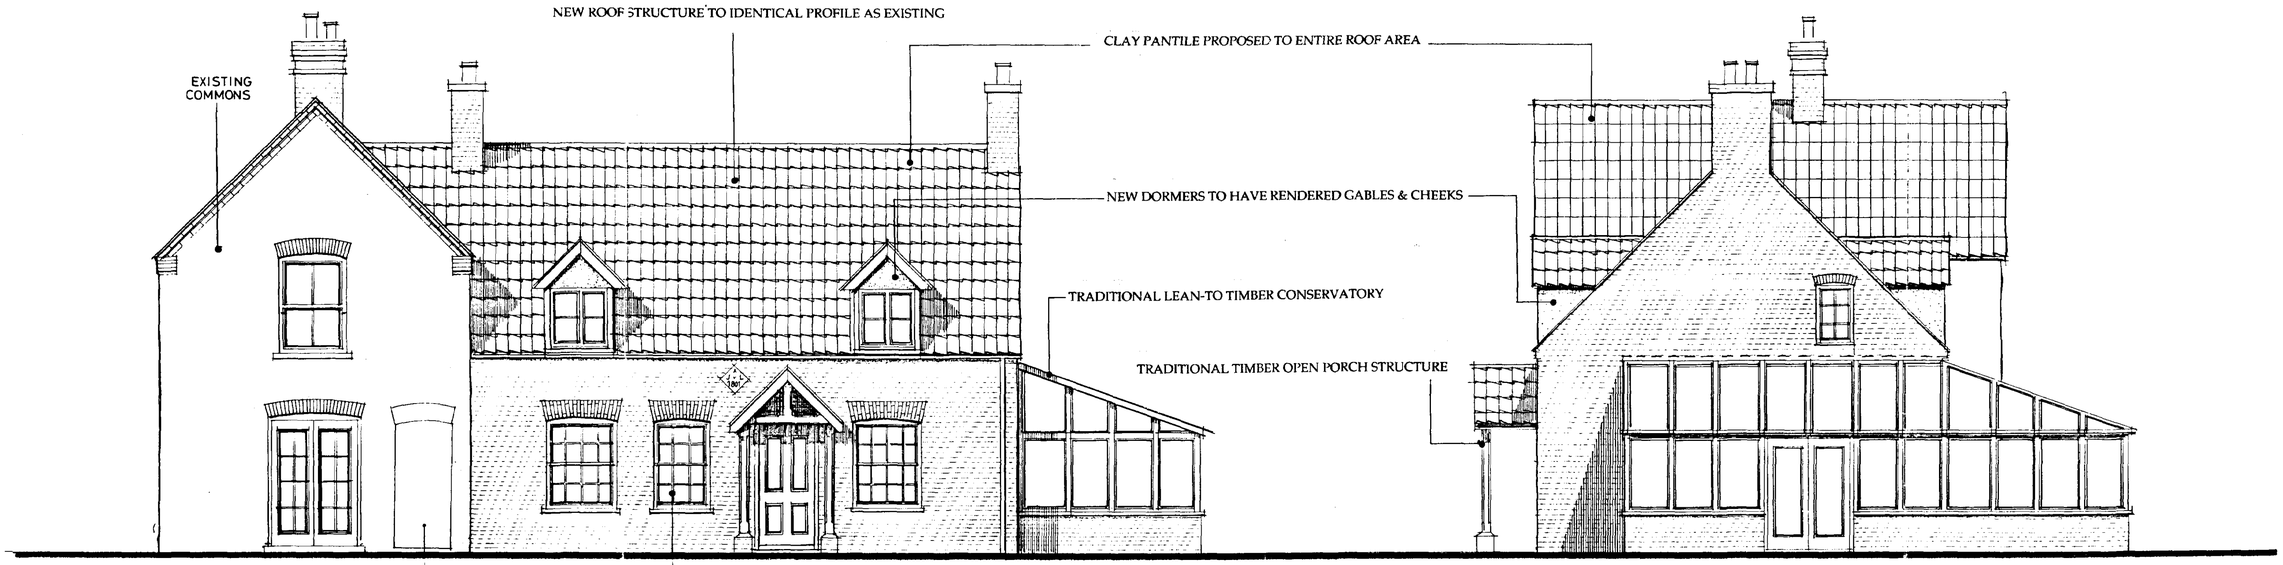

EAST




NORTH

DETERMINED PLAN

31 JUL 2000

Ref: 0661bo

Moulton Design
Planning & Architecture

63 East Cob Gate, Moulton, Lincolnshire PE12 6QJ
Tel / Fax 01406 373307 Principal : Alan J. Finch


| REV. | | | |
|---|---|---|---|
| A | REORDER OMITTED TO THIS ELEVATION ENTRANCE DOOR SIMILAR REVISED TO COTTAGE | 07/00 | ajf/mh |

PROPOSED REFURBISHMENT
inc. CONSERVATORY PROVISION
THE COTTAGE, HALLGATE
FLEET


for Mrs. L. Martin

**ELEVATIONS AS PROPOSED**


1:50 scale AJF 05/00 **000505 /03**

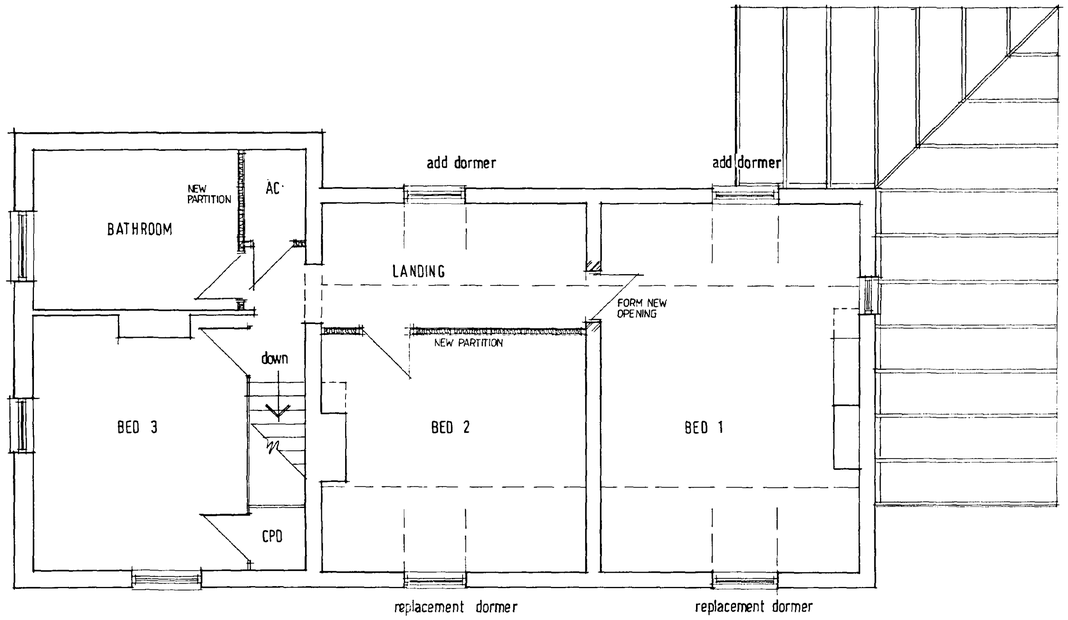



FIRST FLOOR

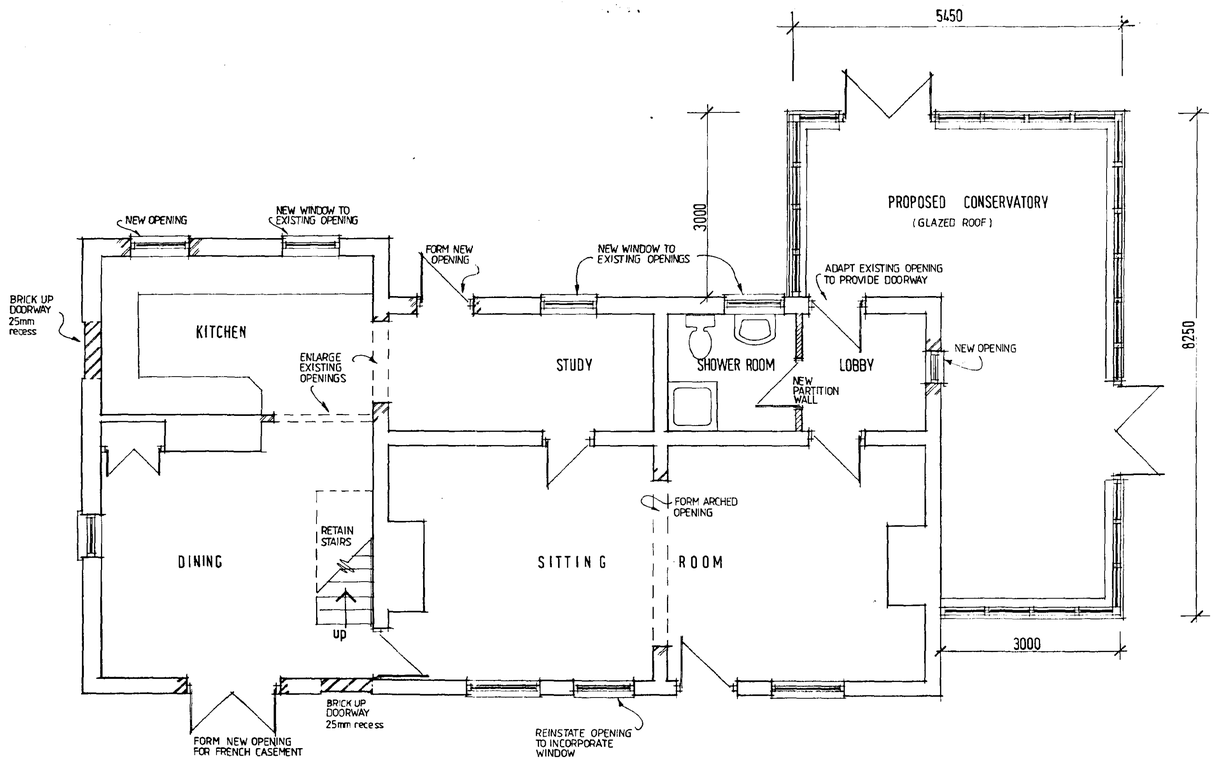


GROUND FLOOR

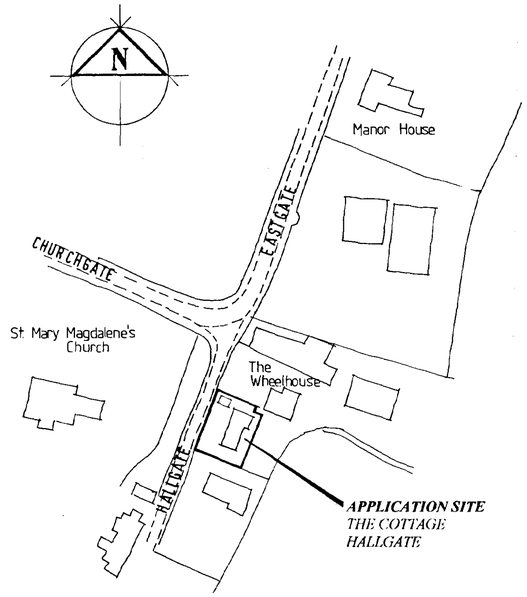


LOCATION PLAN 1 : 1250 scale

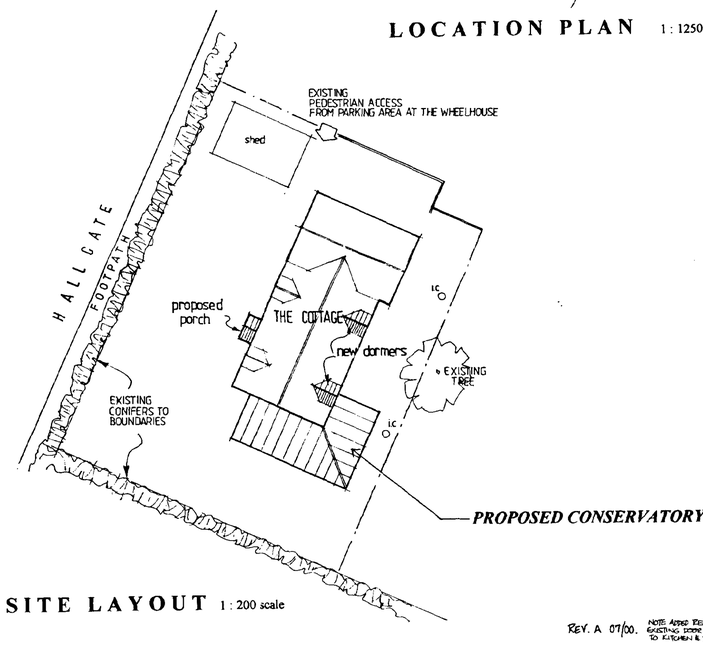


SITE LAYOUT 1 : 200 scale

REV. A 07/00. NOTE ADDED REF. BRICKING UP OF EXISTING DOOR OPENINGS TO KITCHEN & DINING. ajfinch

DETERMINED PLAN

AMENDED PLANS Ref.

RECEIVED 31 JUL 2000 HOUSING & PLANNING Ref: 0001/00


Moulton Design
Planning & Architecture
63 East Cob Gate, Moulton, Lincolnshire PE12 6QJ
Tel / Fax 01406 373307 Principal : Alan J. Finch


PROPOSED REFURBISHMENT
inc. CONSERVATORY PROVISION
THE COTTAGE, HALLGATE
FLEET


for Mrs. L. Martin

**LOCATION PLAN**
**SITE LAYOUT**
**PROPOSED FLOOR LAYOUTS**

scales as indicated AJF 05/00 **000505 /01**





WEST

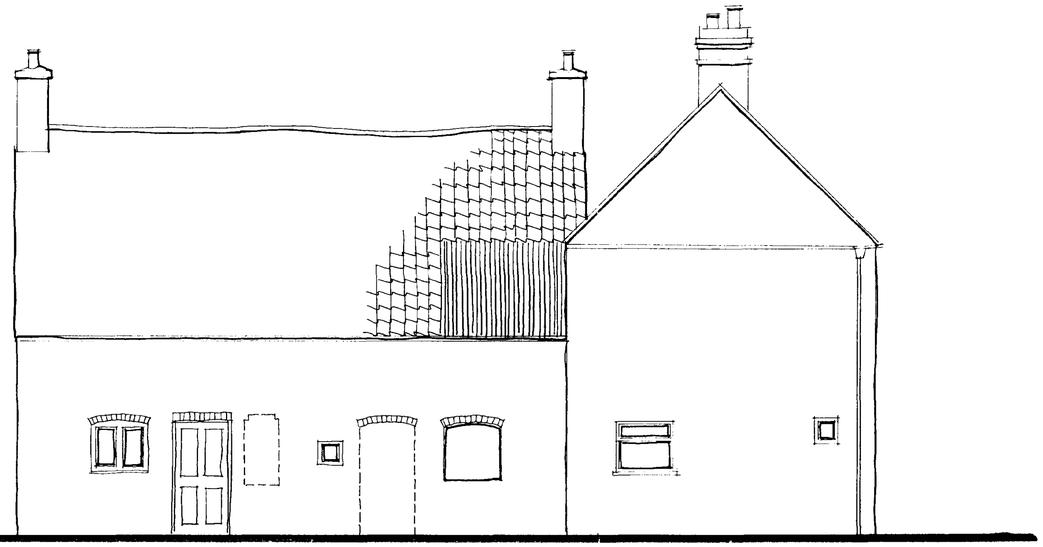


EAST

REFER TO SURVEYORS REPORT & CONDITION SURVEY
DRAWING FOR FULL DETAILS OF EXISTING STRUCTURE

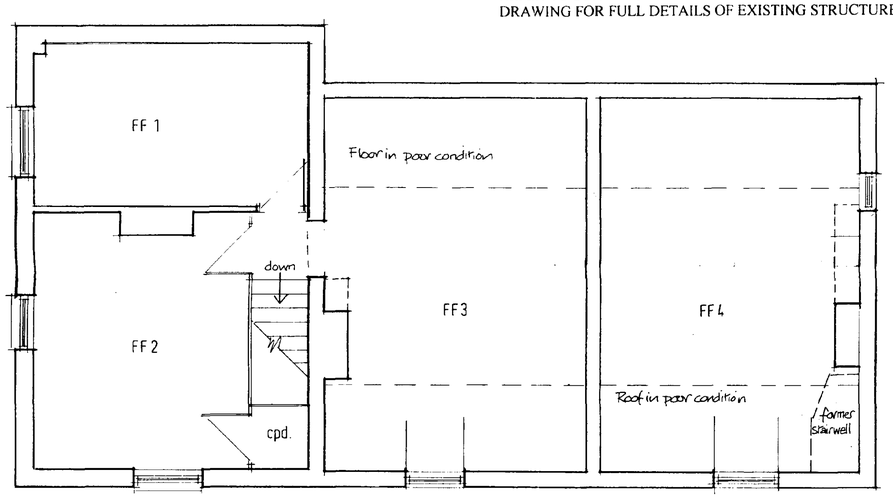


FIRST FLOOR

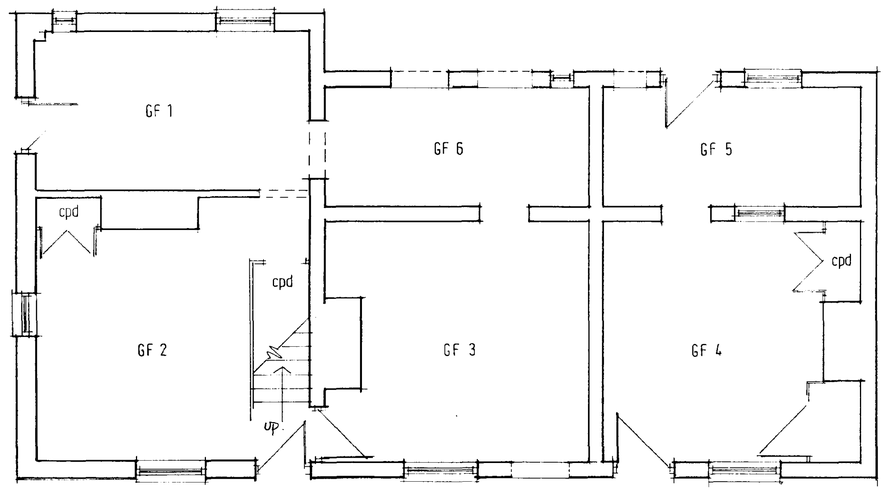


GROUND FLOOR




SOUTH

NORTH

SOUTH HOLLAND DC
HOUSING & PLANNING
24 MAY 2000
Ref: 0661/00

**Moulton Design**
Planning & Architecture
63 East Cob Gate, Moulton, Lincolnshire PE12 6QJ
Tel / Fax 01406 373307 Principal : Alan J. Finch

PROPOSED REFURBISHMENT
inc. CONSERVATORY PROVISION
THE COTTAGE, HALLGATE
FLEET

for Mrs. L. Martin

**EXISTING LAYOUTS & ELEVATIONS**

1:50 scale AJF 05/00 **000505 /02**