





Malcolm Watson
architectural/detailing services

• RESIDENTIAL • COMMERCIAL • INDUSTRIAL & AGRICULTURAL •
• PLANNING & BUILDING REGULATIONS SUBMISSIONS •

SADC
Planning & Development

01 SEP 2011

Ref: 0667-11

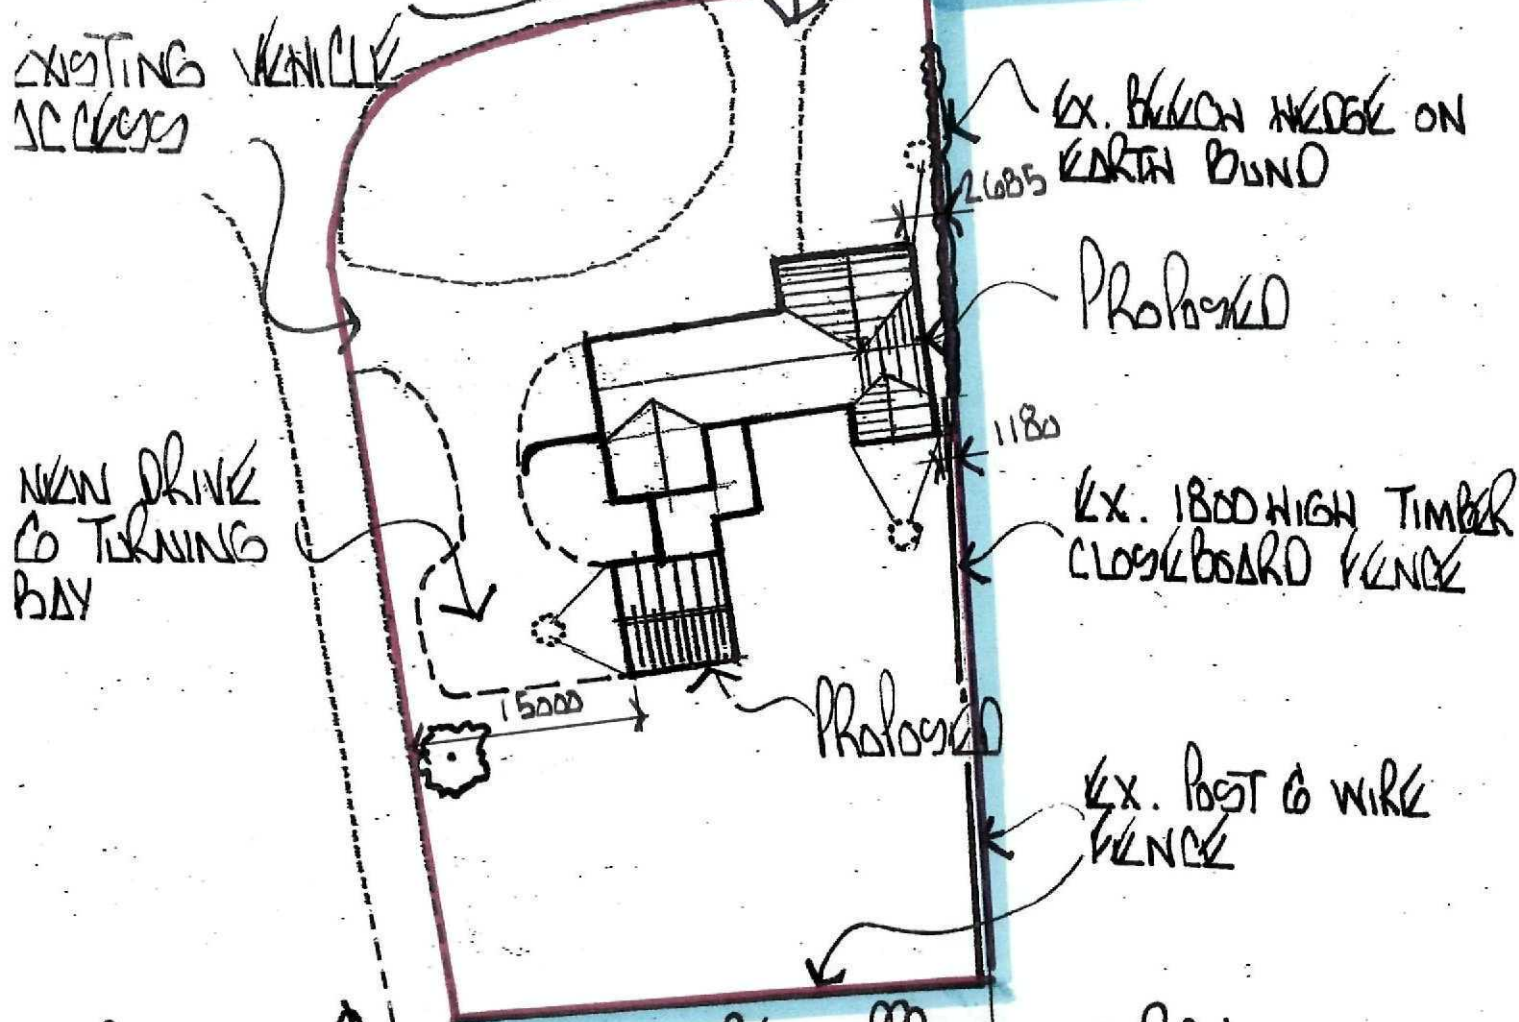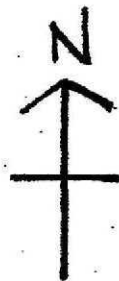

BLOCK PLAN SITE AREA APPROX : 0.20 ha

SCALE 1/500

PROPOSED SINGLE STOREY SIDE TO REAR
EXTENSIONS TO EXISTING BUNGALOW

CLIENT: MR. F. R. LAMING

DRWG NO 322/BP1

13 Wimberley Way, Pinchbeck, Spalding, Lincs. PE11 3RY.
Tel/Fax: 01775 767650 Mobile: 07957 627167
email: mjm.13@btinternet.com