




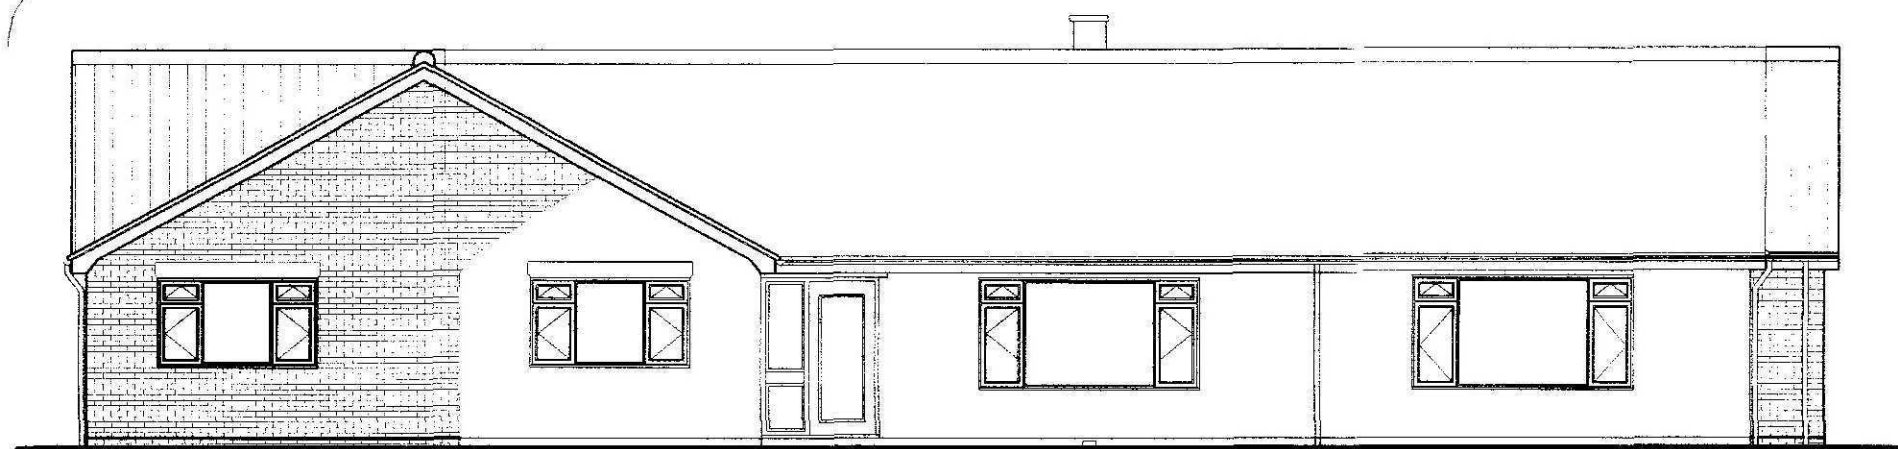


Proposed Front Elevation

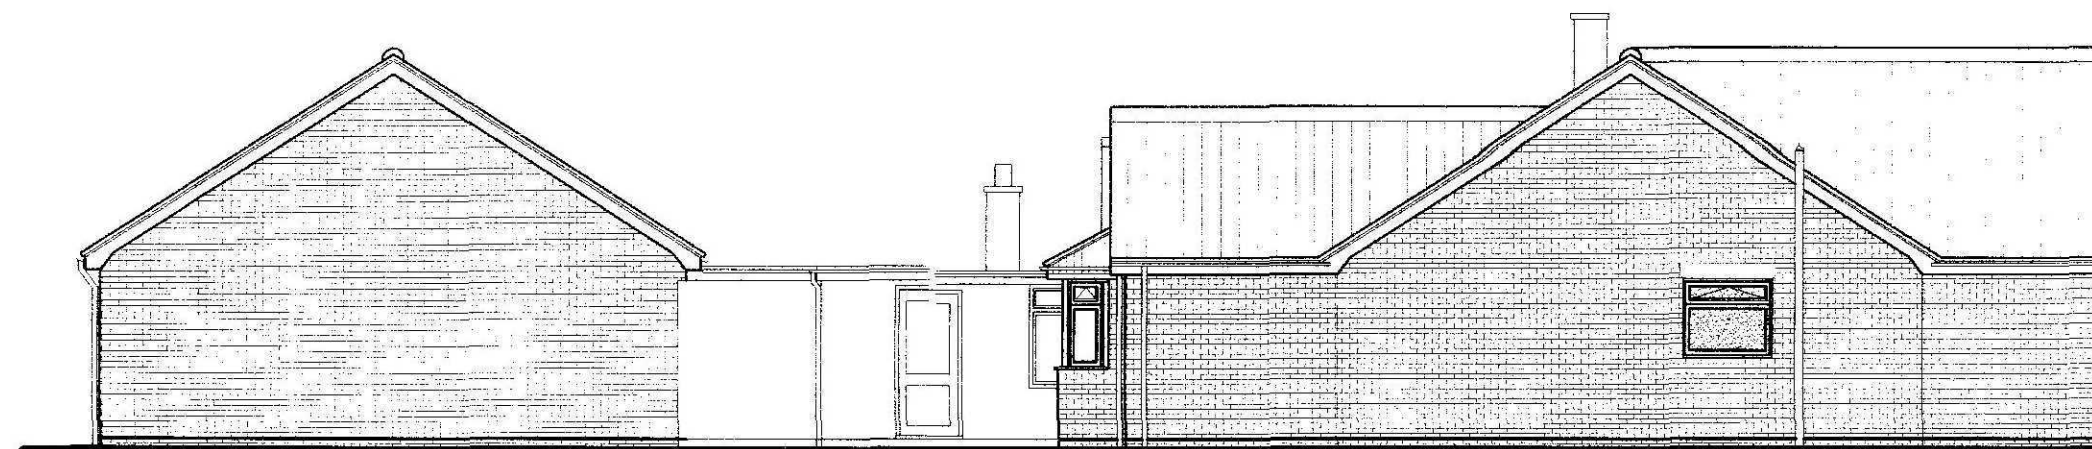

Proposed Side Elevation

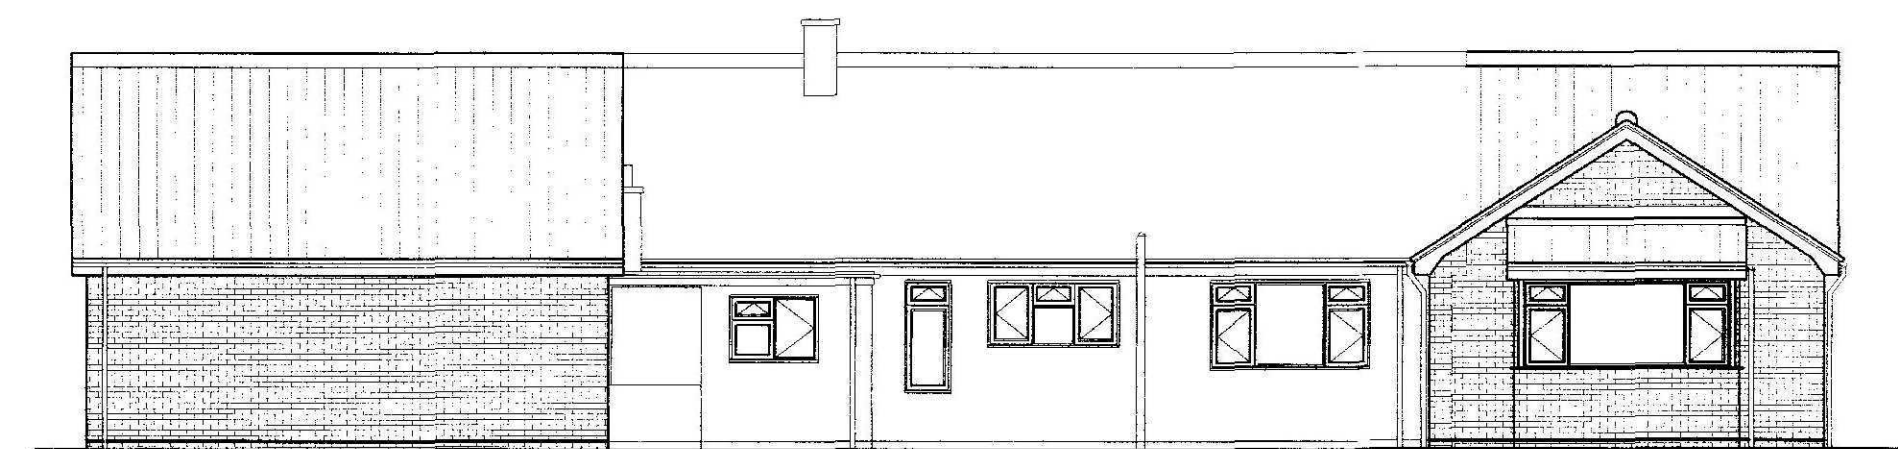

Proposed Rear Elevation

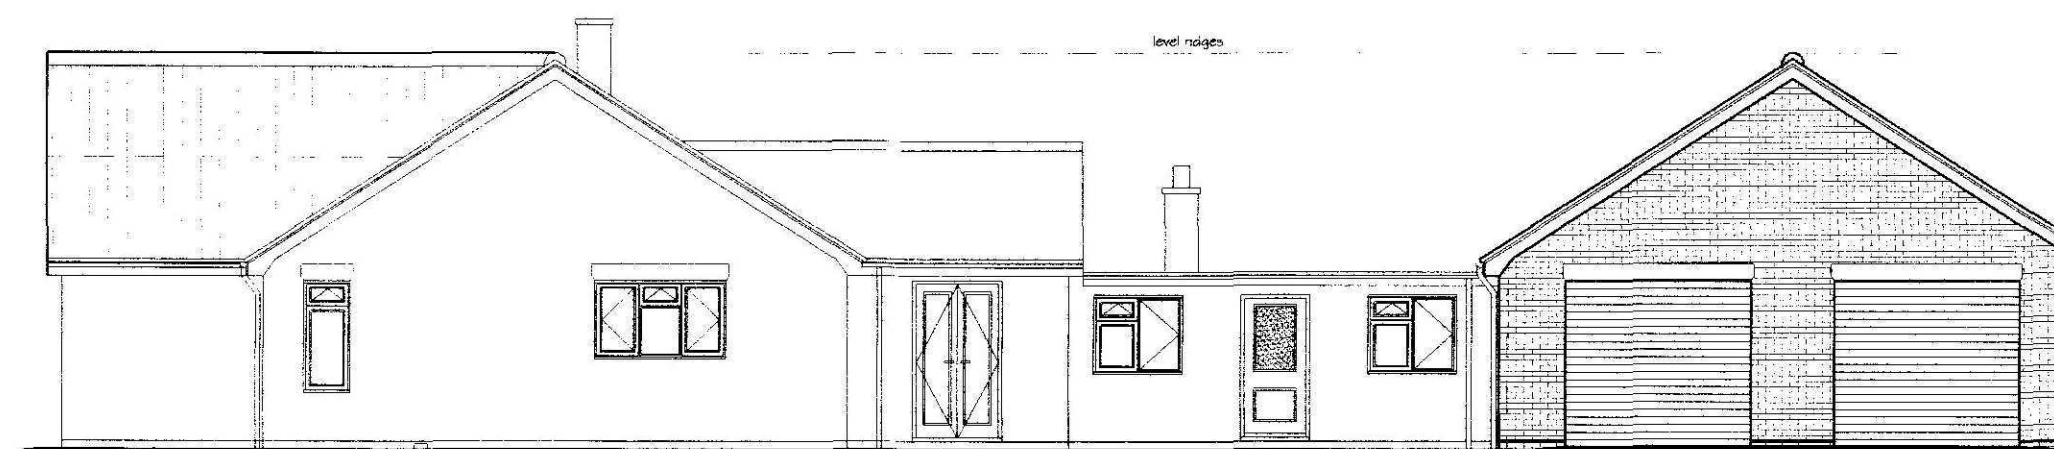

Proposed Side Elevation

GENERAL NOTES :

Copies of drawing 322/1/2011 & 322/2/2011 must not be taken, traced or altered for any purpose other than that for which it is issued without written permission of MW Architectural - Detailing Services. The drawing is produced only for the purpose of obtaining Planning Permission & does not contain a full specification for the proposed works & must not be used as a contract document alone. The proposed work will not be supervised / inspected on site by MW Architectural - Detailing Services & it is therefore the client or their appointed Builder / Contractors responsibility to control workmanship / materials / specification & any variations to the contract (variations may require amended drawings / new application having to be submitted to S.H.D.C. Planning Dept. for approval, Builder / Contractor to confirm prior to any variations with S.H.D.C. Planning Dept.). All measurements on this drawing are not to be scaled for construction / ordering purposes, dimensions & set out of the works as shown on the drawing to be checked by the Builder / Contractor prior to the commencement of work & any discrepancies report immediately actual position of existing gas / electric underground service pipes / cables, surface water pipes / soakaways etc. are not all known / shown the actual positions of all these apparatus must be established by the Builder / Contractor prior to commencement of or during any work

HEALTH & SAFETY

The client is to ensure that the appointed contractor is familiar with & complies with Health & Safety for Building Sites & Work Places.

TILES :

Concrete interlocking roof tiles Sandtoft ' Pantile ' or similar approved (confirm prior to ordering) to match existing bungalow type & colour

WINDOWS / DOORS :

PVCu windows / doors to match existing house window style / design colour : white c/w double glazed 'K' glass sealed units / safety glass / fire escape provisions as reqd.

FACING BRICKWORK :

Facing brickwork type / colour / bond to match existing house brickwork


FASCIA / SOFFITS :

PVCu fascia / soffits colour : white


RWPS / GUTTERS :

PVCu rwps / gutters colour : white to match existing bungalow all to discharge into existing house surface water system / new soakaways


A Revised to suit clients comments mjw 5/7/2011

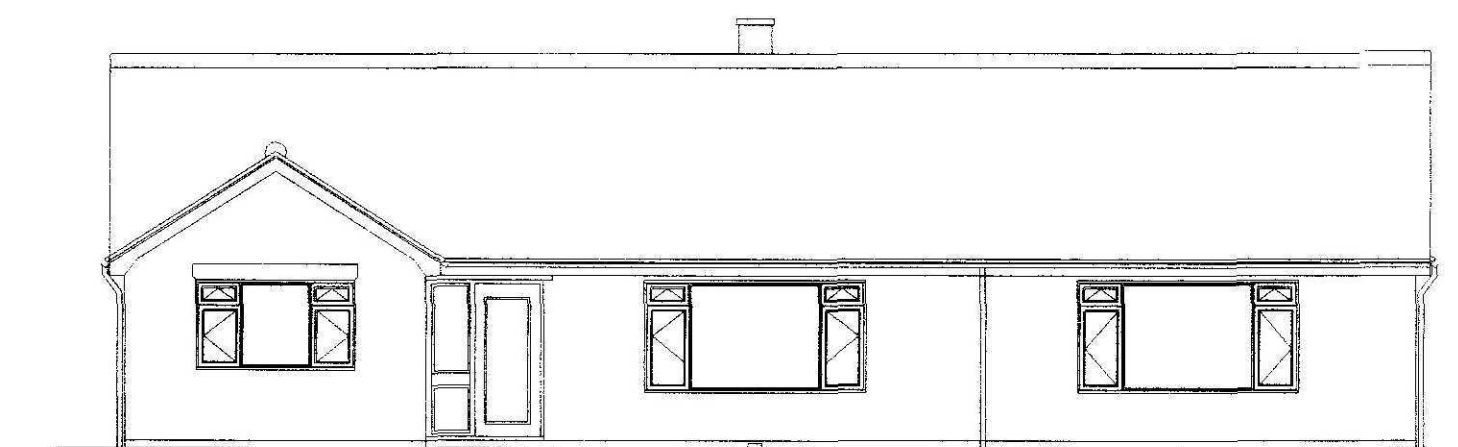

Existing Front Elevation

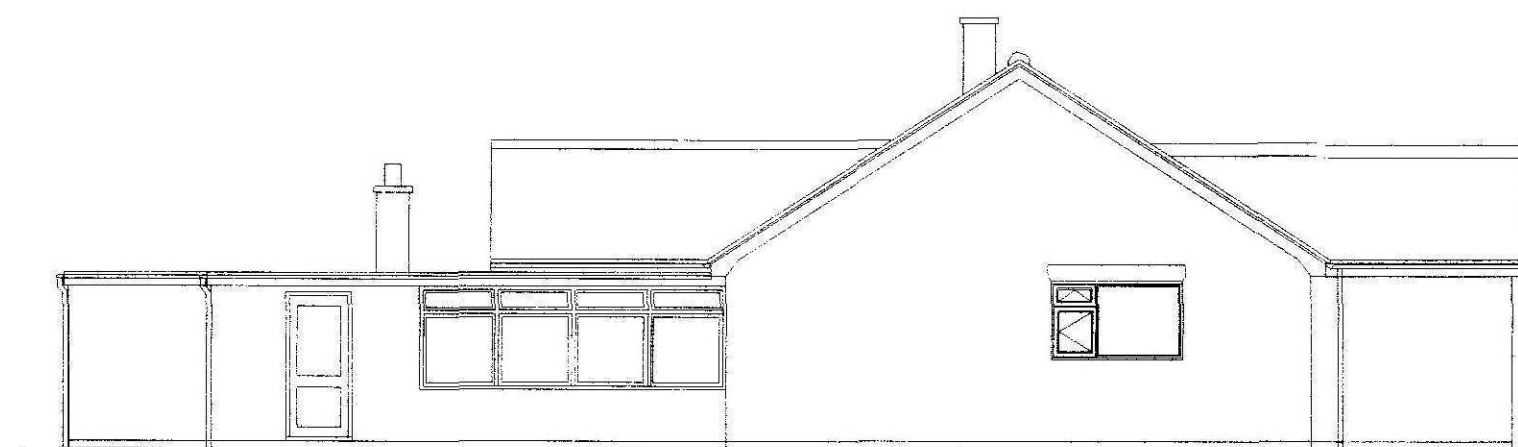

Existing Side Elevation

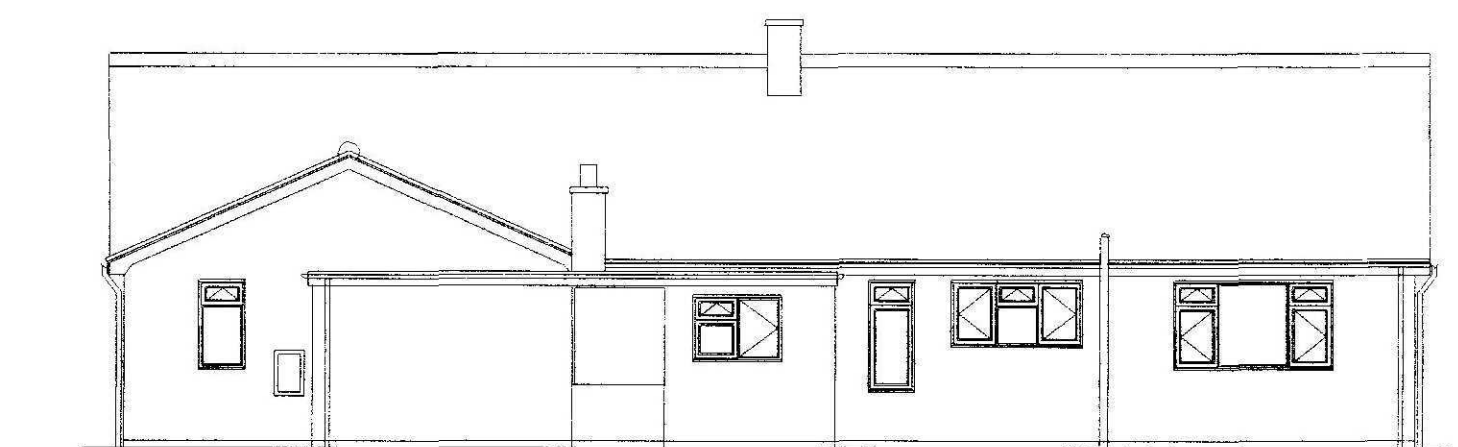

Existing Rear Elevation



Existing Side Elevation

REVISIONS		BY	DATE
DRAWN	MJW	DATE	12/07/2011
SCALE	1 / 100	CHECKED	

CLIENT Mr. F. R. Laming
Snowdrop Bungalow
Snowdrop Farm
Holbeach St. Johns
Spalding
Lincs PE12 8SG

PROJECT
Proposed single storey side & rear extensions to existing bungalow

DETAILS
Proposed / Existing Elevations

Malcolm Ward
Architectural - Detailing
Residential - Commercial - Industrial - Agricultural
Planning & Building Regulations submissions

13 Wimberley Way, Pocklington, Spalding, Lincs. PE11 3RY.
Tel / Fax : 01775 767650
email : mjw.13@btinternet.com

DRWG No. 322/1/20