
0 40

Scale 1-500

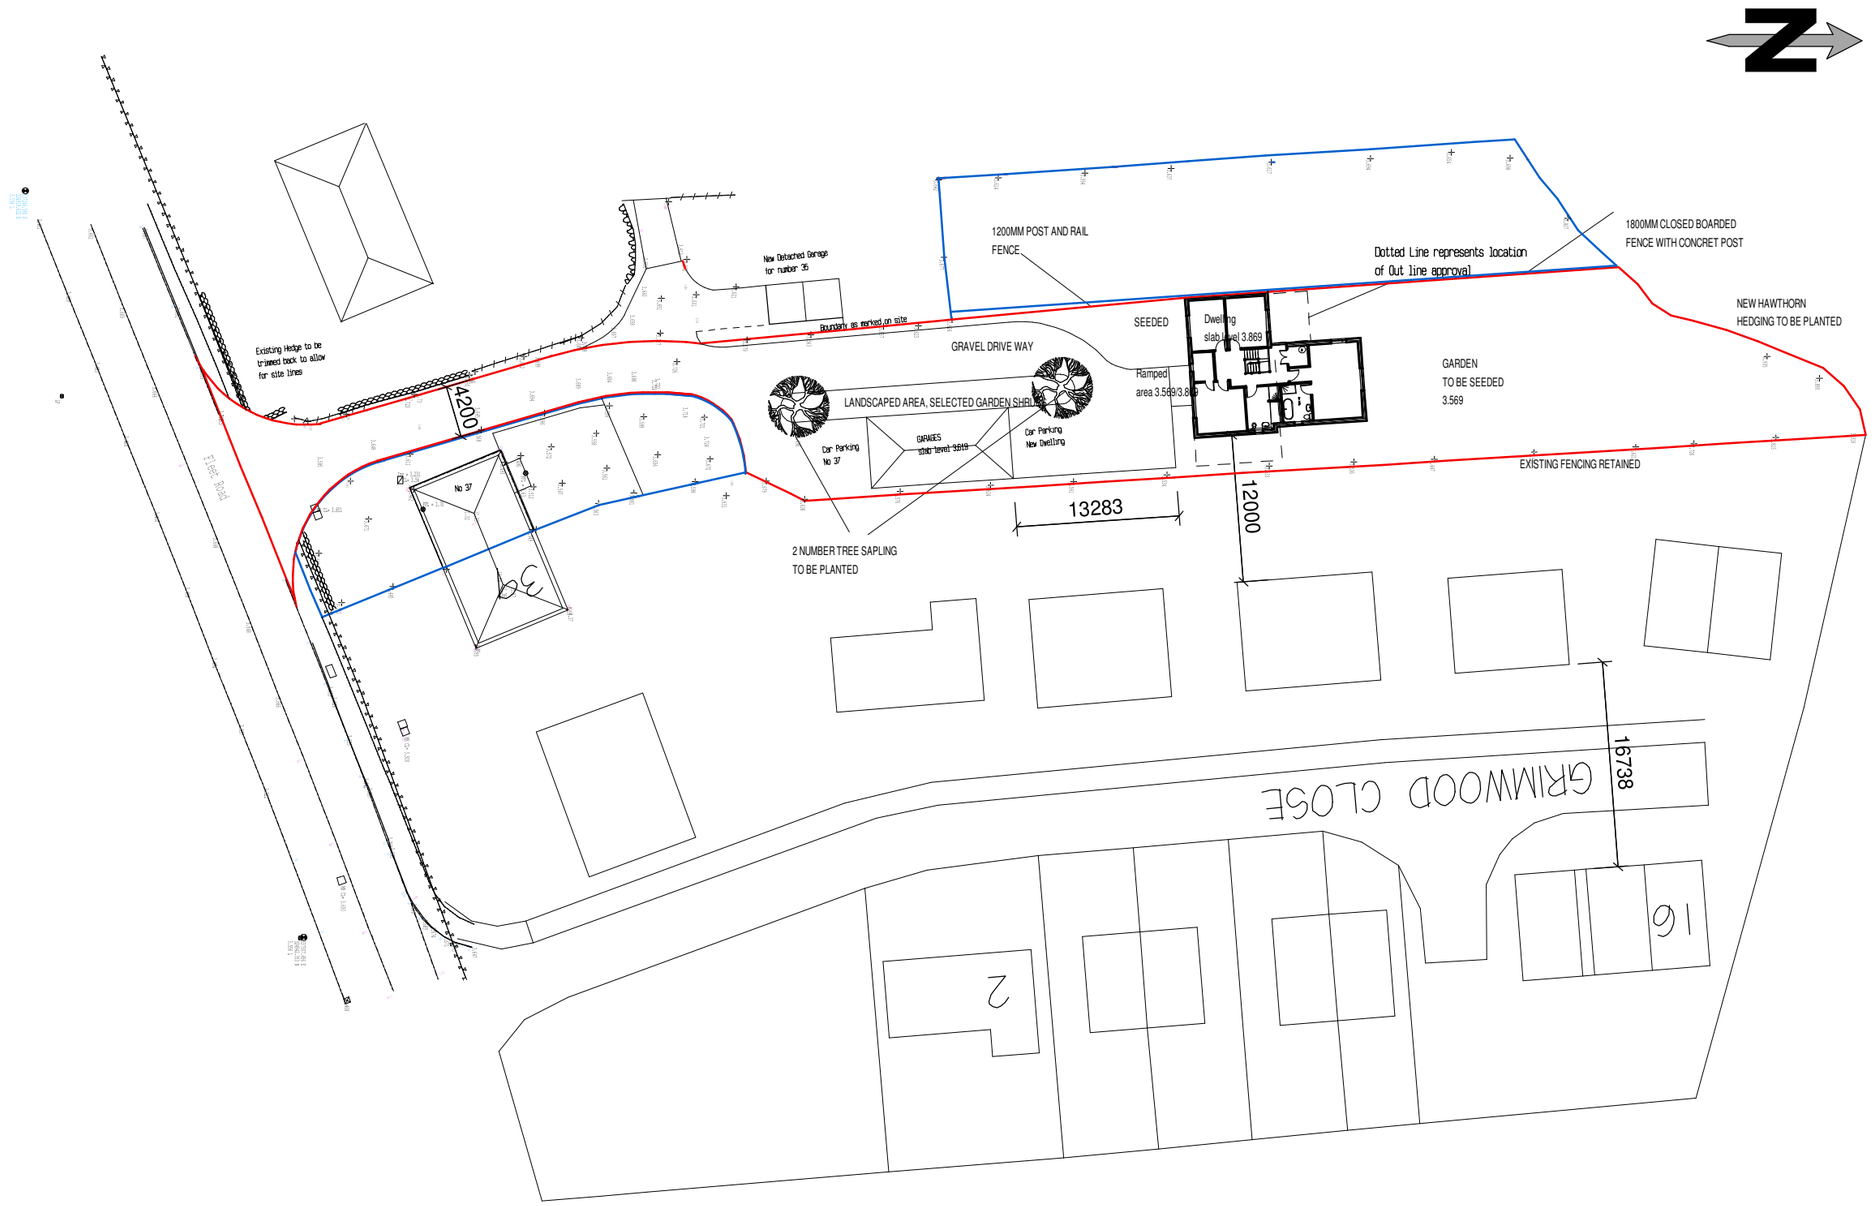

Rev B Nov 2020 Details added to satisfy PD BSHDC
Rev A Sept 2020 Dwelling repositioned to suit PD BSHDC

PROJECT
Proposed Housing Development at
37 Fleet Road Fleet PE12 8 LA

For Mr M Ash of GEMMIX

DRAWING TITLE.
PROPOSED NEW SITE
LAYOUT

SCALE 1:500
DATE Aug 2020 DRAWN BY. S.Andrews

JOB No.	PLOT No.	SHEET	REV
SA/MA/04/20		SA PP04	C

Tel: M: 07713003441
E:shayne@designandarchitectureltd.co.uk
ShayneAndrews@DesignAndArchitectureLtd.co.uk
Registered address:10a High Street, Market Deeping, PE6 8EB